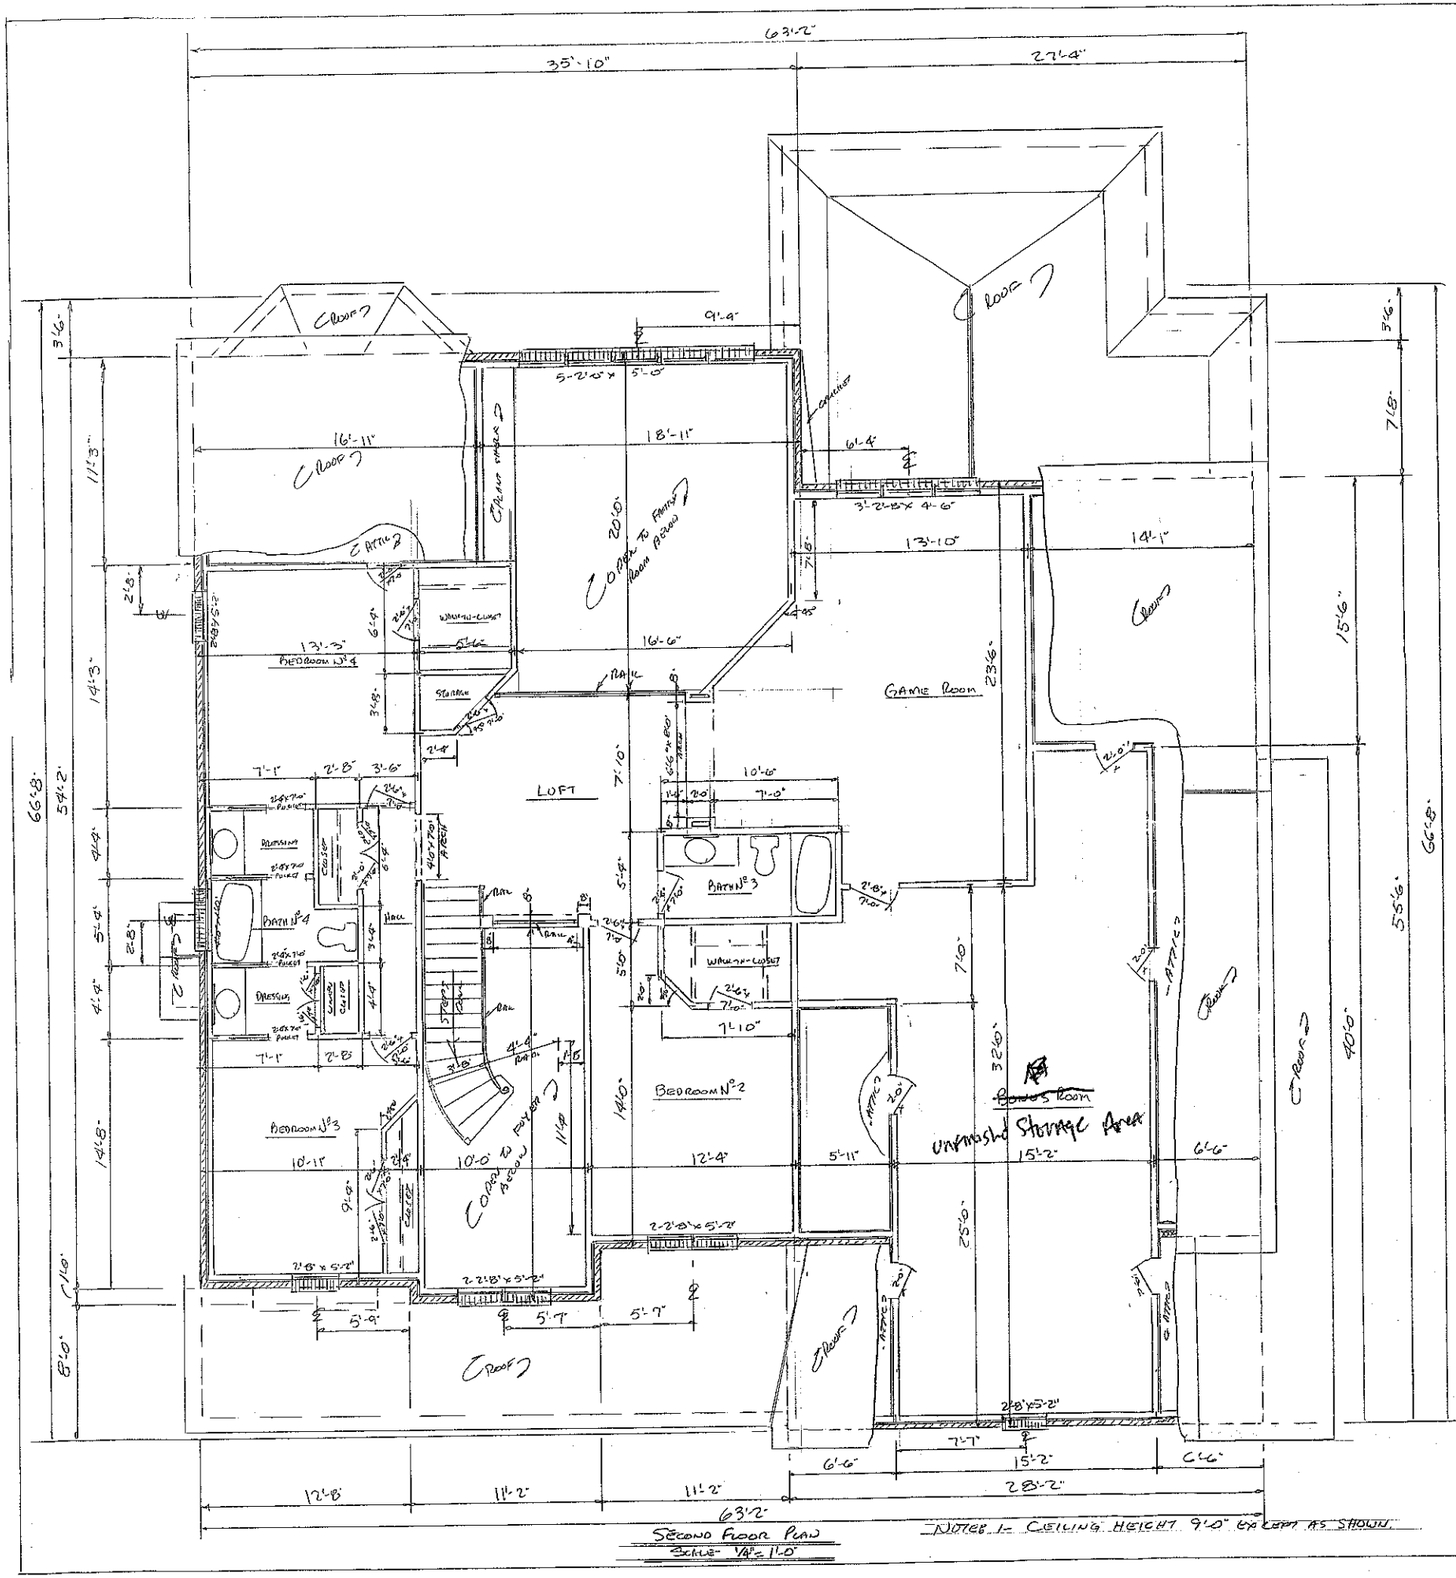


Second Floor Plan
Scale- 1/4"= 1'-0"

Acknowledgement Of
Plans Submittal ONLY!

Date 9-10-07

Date 8/27/07

SMITH	
DATE- 6-6-2007	DRAWN BY
SCALE- 1/4"=1'-0"	
RESIDENCE	
SECOND FLOOR PLAN	DRAWING N° 4 OF 4