

Acknowledgement Of
Plans Submittal ONLY!
Date 9-10-07
Date 8/23/07

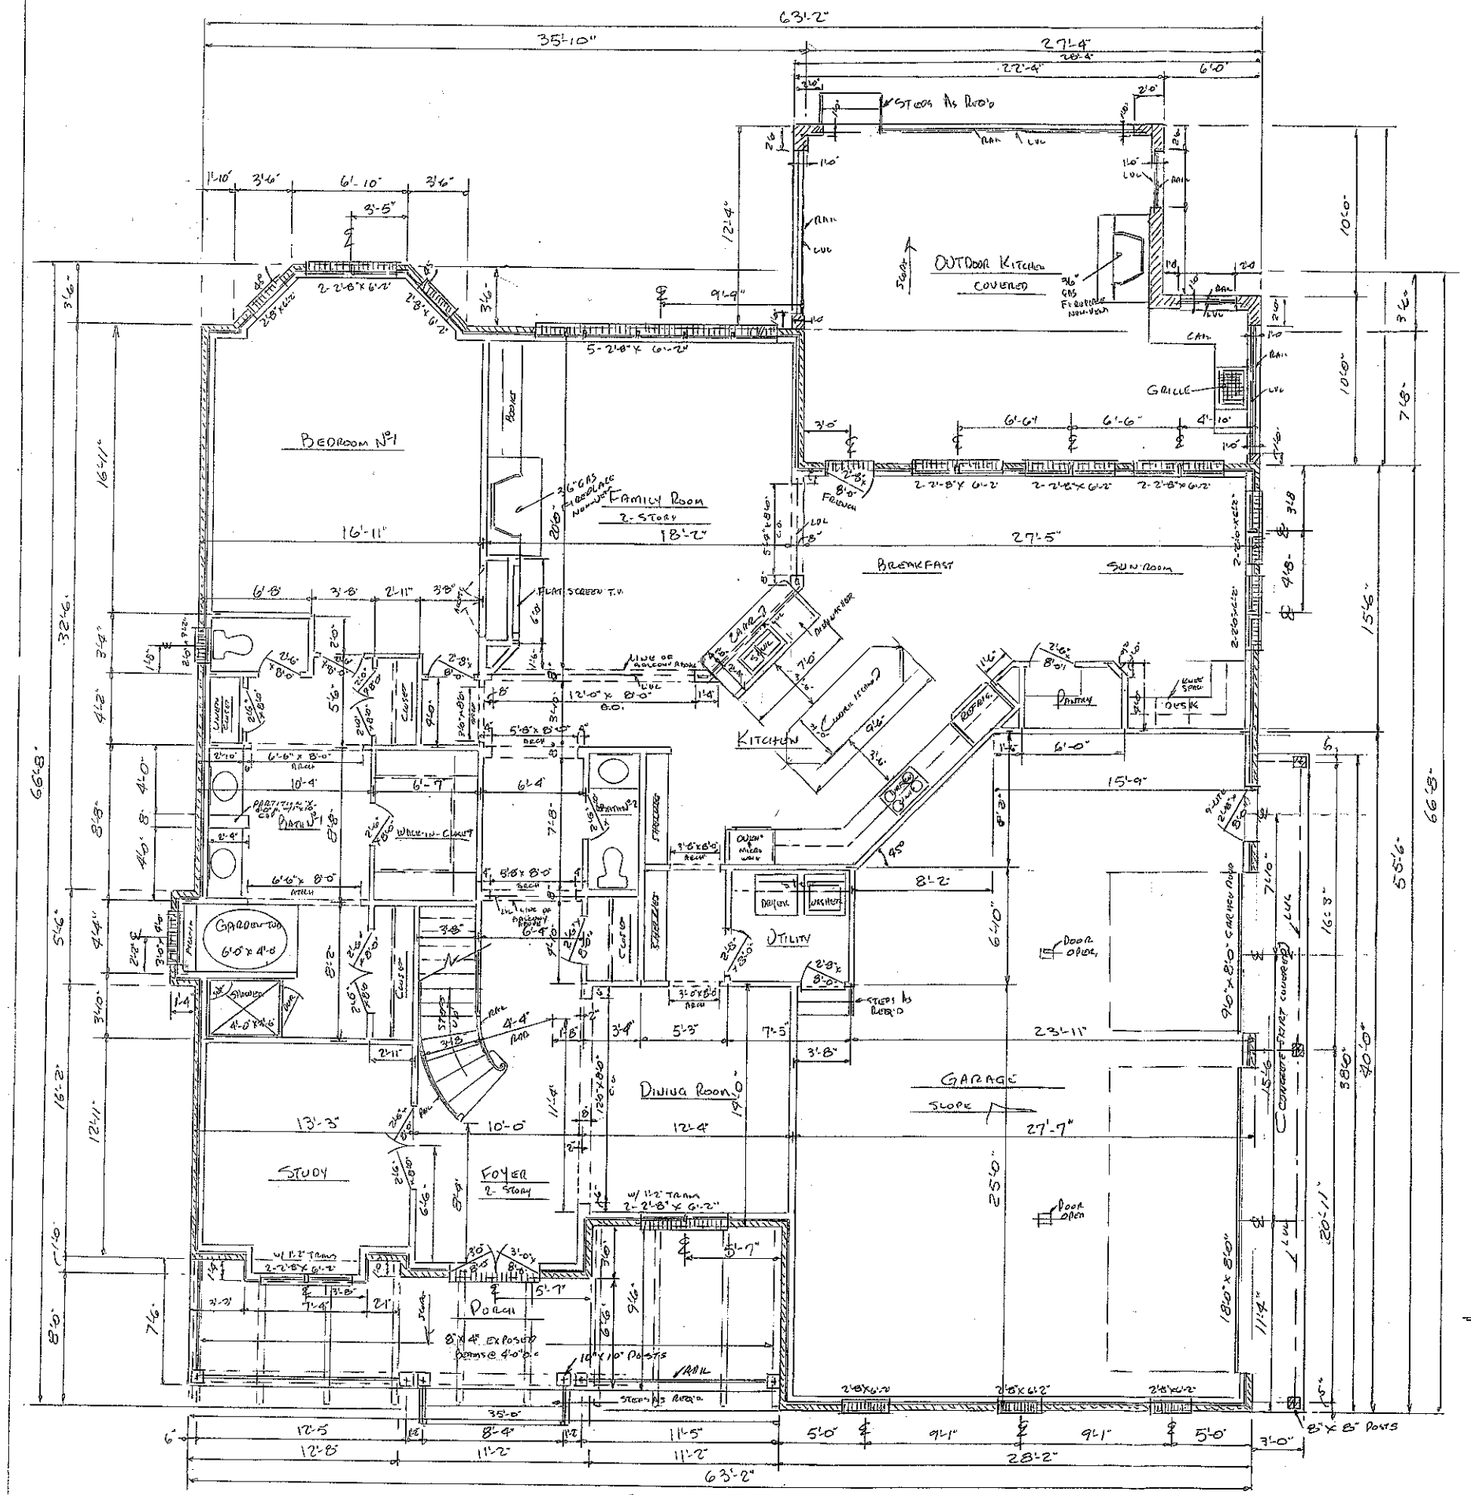

First Floor Plan
Scale- 1/8"=1'-0"

NOTE:- 1- CEILING HEIGHT 10'-0" EXCEPT AS SHOWN. 3- ALL DOORS WILL BE 8'-0" HIGH
2- CONTRACTOR WILL VERIFY ALL DIMENSIONS.

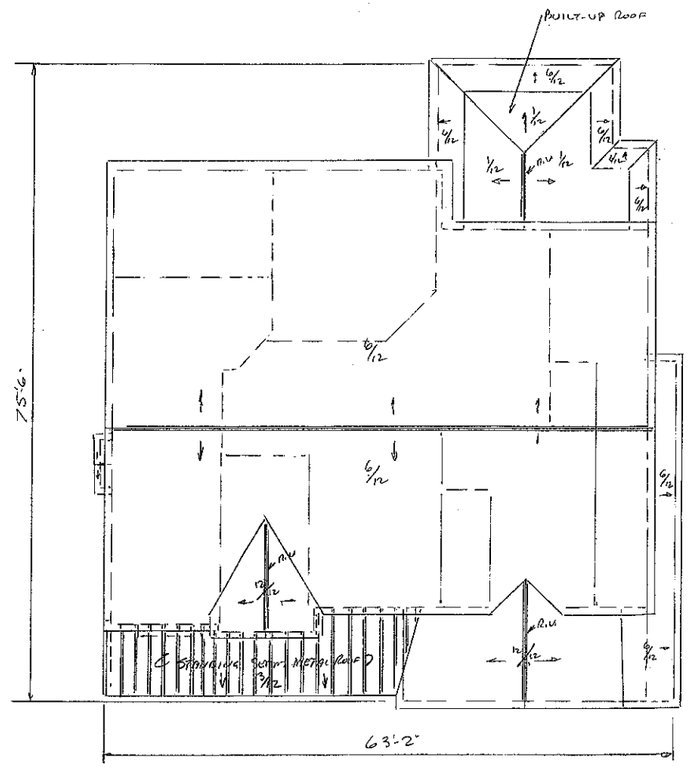

Roof Plan
Scale- 1/8"=1'-0"

NOTE:- 1- ROOF PITCH AS SHOWN.
2- ROOF OVERHANG 1'-0".

SQUARE FOOTAGE	
FIRST FLOOR-	2525.6
SECOND FLOOR-	1491.0
GARAGE-	1004.0
BONUS ROOM-	576.6
PORCH-	273.0
OUTDOOR KITCHEN-	496.0

Drawing 2 of 3

SMITH

DATE- 6-6-2007	DRAWN BY
SCALE- AS SHOWN	

RESIDENCE

FIRST FLOOR PLAN & ROOF PLAN	DRAWING Nº 3 OF 4