
NORTH CAROLINA PROFESSIONAL
29249
ENGINEER
KEVIN P. MUNSON
NORTH CAROLINA
RESIDENTIAL STRUCTURES, P.C.
No. C3295
CERTIFICATE OF AUTHORIZATION
RESIDENTIAL STRUCTURES, P.C.
3440 N. Davidson St.
Charlotte, N.C. 28205
Seal for Structural Only

Acknowledgement Of
Plans Submittal ONLY!
Maria Dobs Date 9/18/13
Heather Norris Date 9/19/13

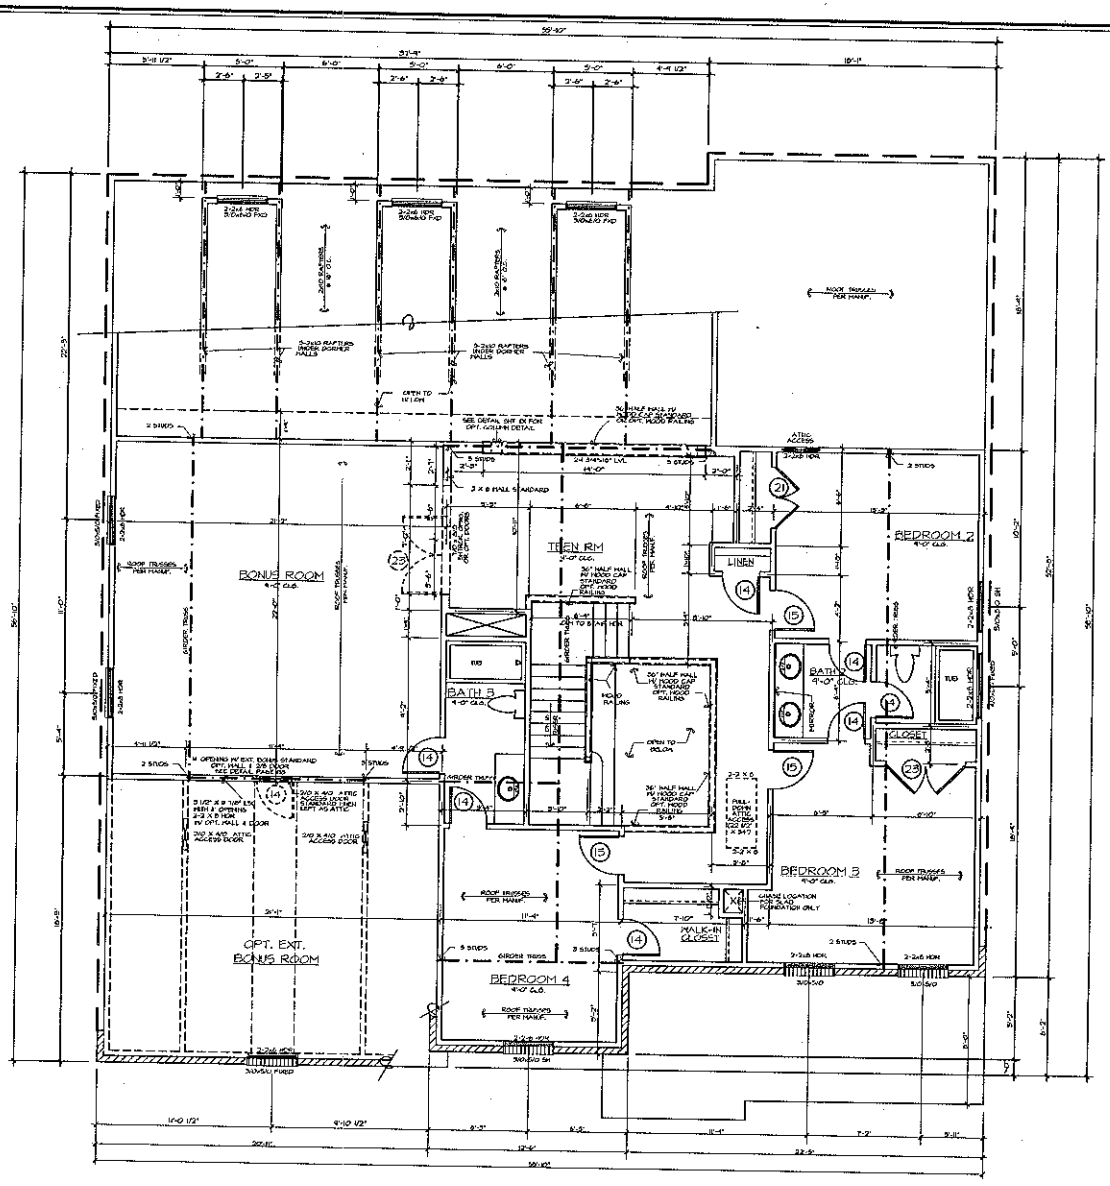


SheaHomes (Raleigh)
101 J. Morris Common Lane, Suite 105
Morrisville, NC 27560
919-468-7100

SheaHomes (Charlotte)
3436 Torrington Way, Suite 100
Charlotte, NC 28277
704-319-5000

CD

PLAN NUMBER:
PLAN NAME: 2277-R

Date: 3-14-08
Scale: 1/8"=1'-0"
Drawn: KHARRIS
Checked: CAD
Sheet:

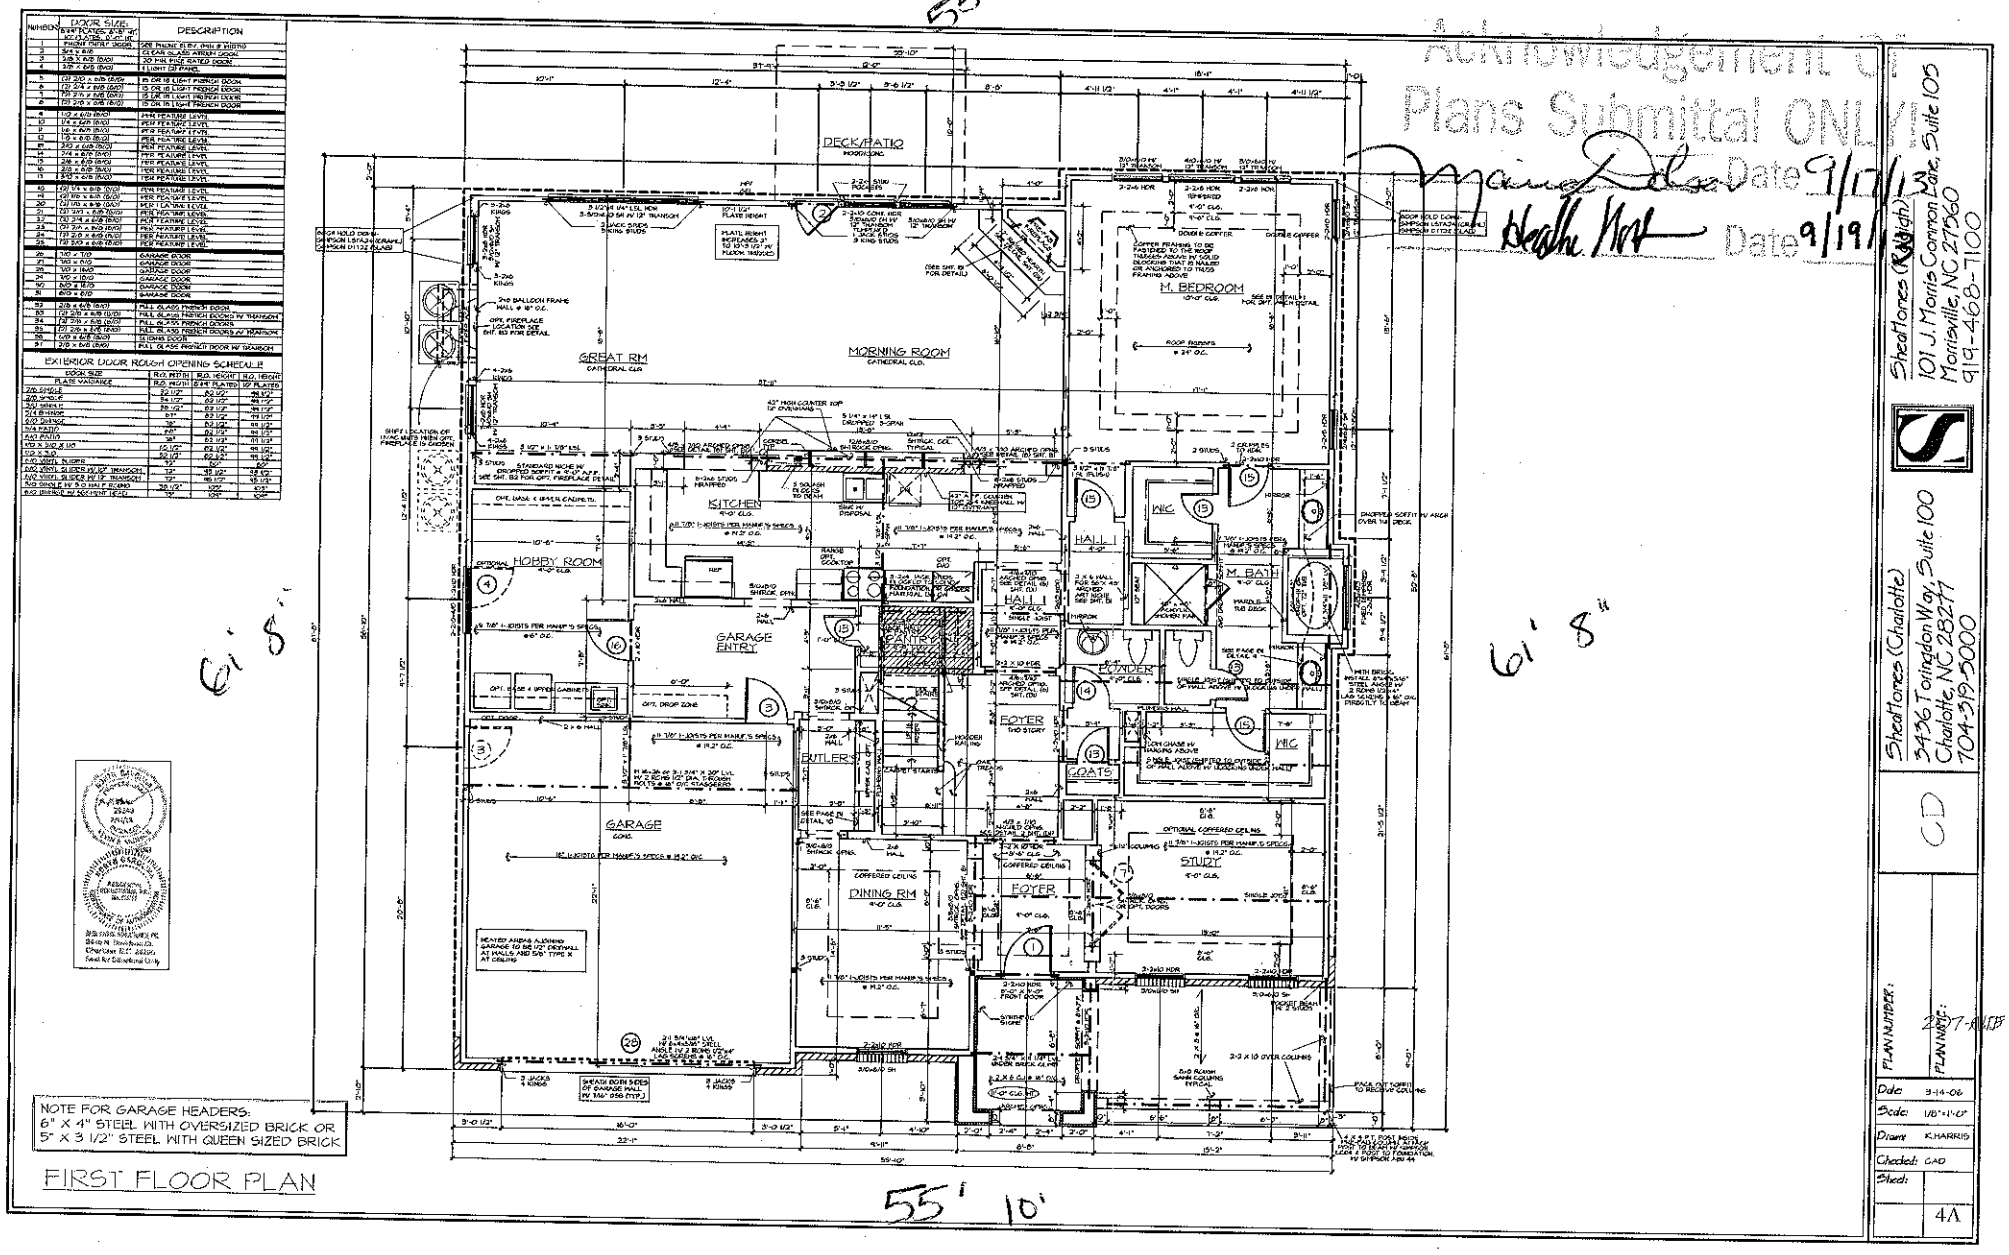

NUMBER	DOOR SIZE: 8'-4" TO 8'-8" (2'-0" INC.) 10'-0" (2'-0" INC.)	DESCRIPTION
1	FRONT ENTRY DOOR	SEE PLANS FOR ELEV. STYLE # VISITED
2	3'-0" X 8'-0"	42 EWR SOLAID ARRAY DOOR
3	3'-0" X 6'-8" (8'-0")	20 MIN. RISE RATED DOOR
4	2'-8" X 6'-8" (8'-0")	15 LIGHT 2/2 FRAME
5	(2) 2'-0" x 6'-8" (8'-0")	15 OR 18 LIGHT FRENCH DOOR
6	(2) 2'-4" x 6'-8" (8'-0")	15 OR 18 LIGHT FRENCH DOOR
7	(2) 2'-0" x 6'-8" (8'-0")	15 OR 18 LIGHT FRENCH DOOR
8	(2) 2'-0" x 6'-8" (8'-0")	15 OR 18 LIGHT FRENCH DOOR
9	1'-2" x 6'-8" (8'-0")	PER PLAN/ARE LEVEL
10	1'-4" x 6'-8" (8'-0")	PER PLAN/ARE LEVEL
11	1'-6" x 6'-8" (8'-0")	PER PLAN/ARE LEVEL
12	1'-8" x 6'-8" (8'-0")	PER PLAN/ARE LEVEL
13	2'-0" x 6'-8" (8'-0")	PER PLAN/ARE LEVEL
14	2'-4" x 6'-8" (8'-0")	PER PLAN/ARE LEVEL
15	2'-8" x 6'-8" (8'-0")	PER PLAN/ARE LEVEL
16	3'-0" x 6'-8" (8'-0")	PER PLAN/ARE LEVEL
17	3'-0" x 6'-8" (8'-0")	PER PLAN/ARE LEVEL
18	(2) 1'-6" x 6'-8" (10'-0")	PER PLAN/ARE LEVEL
19	(2) 1'-8" x 6'-8" (10'-0")	PER PLAN/ARE LEVEL
20	(2) 2'-0" x 6'-8" (10'-0")	PER PLAN/ARE LEVEL
21	(2) 2'-4" x 6'-8" (10'-0")	PER PLAN/ARE LEVEL
22	(2) 2'-6" x 6'-8" (10'-0")	PER PLAN/ARE LEVEL
23	(2) 2'-8" x 6'-8" (10'-0")	PER PLAN/ARE LEVEL
24	(2) 3'-0" x 6'-8" (10'-0")	PER PLAN/ARE LEVEL
25	(2) 3'-0" x 6'-8" (10'-0")	PER PLAN/ARE LEVEL
26	16'-0" x 7'-0"	GARAGE DOOR
27	16'-0" x 8'-0"	GARAGE DOOR
28	18'-0" x 7'-0"	GARAGE DOOR
29	18'-0" x 8'-0"	GARAGE DOOR
30	9'-0" x 8'-0"	GARAGE DOOR
31	8'-0" x 8'-0"	GARAGE DOOR
32	2'-8" x 6'-8" (8'-0")	FULL GLASS FRENCH DOOR
33	(2) 2'-0" x 6'-8" (8'-0")	FULL GLASS FRENCH DOORS W/ TRANSOM
34	(2) 2'-0" x 6'-8" (10'-0")	FULL GLASS FRENCH DOORS
35	(2) 2'-6" x 6'-8" (10'-0")	FULL GLASS FRENCH DOORS W/ TRANSOM
36	2'-8" x 6'-8" (8'-0")	15 PANEL DOOR
37	2'-8" x 6'-8" (8'-0")	FULL GLASS PATIO DOOR W/ TRANSOM

EXTERIOR DOOR ROUGH OPENING SCHEDULE

DOOR SIZE PLATE VARIANCE	R.O. WIDTH	R.O. HEIGHT 8'-4" PLATES	R.O. HEIGHT 10' PLATES
2'-8" SINGLE	2'-10 1/2"	8'-2 1/2"	9'-10 1/2"
2'-0" DOUBLE	4'-6 1/2"	8'-2 1/2"	9'-10 1/2"
3'-0" MIRA-LITE	3'-6 1/2"	8'-2 1/2"	9'-10 1/2"
2'-6" BIFOLD	2'-8 1/2"	8'-2 1/2"	9'-10 1/2"
5'-0" DUTCH	5'-2"	8'-2 1/2"	9'-10 1/2"
16'-0" PATIO	16'-2"	8'-2 1/2"	9'-10 1/2"
9'-0" X 8'-0" LIFT	9'-2 1/2"	8'-2 1/2"	9'-10 1/2"
8'-0" X 8'-0"	8'-2 1/2"	8'-2 1/2"	9'-10 1/2"
4'-0" VERT. SLIDER	4'-2"	8'-0"	9'-8"
6'-0" VERT. SLIDER W/ 12" TRANSOM	6'-2"	8'-10 1/2"	10'-0"
6'-0" VERT. SLIDER W/ 12" TRANSOM	6'-2"	9'-10 1/2"	11'-0"
9'-0" SINGLE W/ 8'-0" FIXED	9'-2"	10'-0"	11'-0"
8'-0" DBL. W/ SIDELIGHT TO FLOOR	12'-2"	10'-0"	11'-0"

NOTE FOR GARAGE HEADERS:
6" X 4" STEEL WITH OVERSIZED BRICK OR
5" X 3 1/2" STEEL WITH QUEEN SIZED BRICK

FIRST FLOOR PLAN

Acknowledgement C
Plans Submittal ONL
Date 9/17/
Date 9/19/

Sheatlones (Raleigh)
101 J. Morris Common Lane, Suite 105
Morrisville, NC 27560
919-468-7100

Sheatlones (Charlotte)
3436 Toringdon Way, Suite 100
Charlotte, NC 28277
704-319-5000

CD

PLAN NUMBER:
PLAN NAME: 2577-A WEB

Date: 9-14-06
Scale: 1/8"=1'-0"
Drawn: K.HARRIS
Checked: CAD
Sheet: 4A