



DOUBLE BOX TRAY CEILING
MASTER BEDROOM

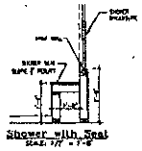

50' 8"

54'

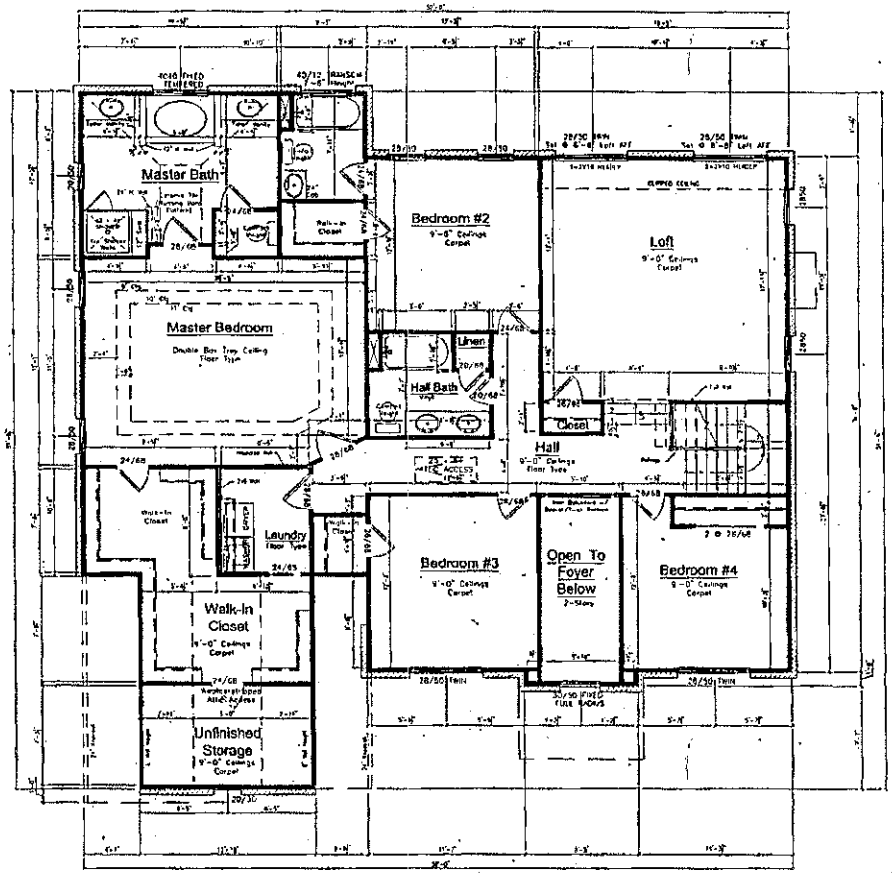

Acknowledgement Of
Plans Submittal ONLY!

Mark Lobson Date 5/15/14

Beth Bunyard Date 5/16/14

REVISION DATES:

BLOCK DEVELOPMENT CORPORATION
200 MCGILL AVENUE N.W.
CONCORD, NC
(704) 786-4618 FAX (704) 786-2725

LOT #59
Anniston


Register Residence


SECOND FLOOR PLAN

SCALE: 1/4" = 1'-0" (34X22)
SCALE: 1/8" = 1'-0" (17X11)

DATE: 2-26-2014
PLAN: Arlington-A


DRAWN BY: MB
ESTIMATED BY: AK
CHECKED BY: MN/GE

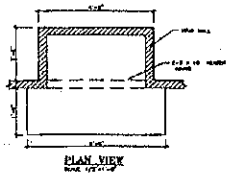

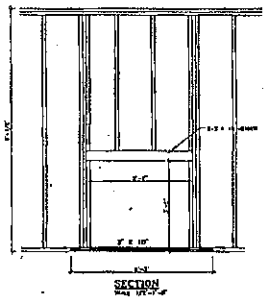

DOOR SCHEDULE

Quantity	Mark	DW/DW	P/E	W/H	Type	Rough Opening
3	28/80	32	FP		CASED OPENING	34 1/2 x 98 1/2
1	30/80	36	96		CASED OPENING	38 1/2 x 98 1/2
1	60/80	66	96		CASED OPENING	68 1/2 x 98 1/2
1	114/80	138	88		CASED OPENING	141 1/2 x 90 1/2
1	28/68	32	80		FAN DOOR	34 1/2 x 82 1/2
1	26/68	30	80		EXTERIOR	32 1/2 x 82 1/2
1	28/68	32	80		EXTERIOR	34 1/2 x 82 1/2
1	30/68	34	80		EXTERIOR	36 1/2 x 82 1/2
1	2 @ 24/68	2 @ 30	80		FRENCH - DBL	62 1/2 x 82 1/2
1	2 @ 22/68	2 @ 32	80		FRENCH - DBL	68 1/2 x 82 1/2
1	20/68	24	80		PATIO DOOR	26 1/2 x 82 1/2
1	20/68	24	80		PATIO DOOR	Left 26 1/2 x 82 1/2
1	24/68	28	80		PATIO DOOR	Right 30 1/2 x 82 1/2
1	24/68	28	80		PATIO DOOR	Left 30 1/2 x 82 1/2
1	24/68	28	80		PATIO DOOR	Right 30 1/2 x 82 1/2
1	28/68	32	80		PATIO DOOR	Left 34 1/2 x 82 1/2
1	28/68	32	80		PATIO DOOR	Right 34 1/2 x 82 1/2
1	16/68	20	80		INTERIOR	22 1/2 x 82 1/2
1	18/68	22	80		INTERIOR	24 1/2 x 82 1/2
1	28/68	32	80		INTERIOR	34 1/2 x 82 1/2
1	28/68	32	80		INTERIOR	34 1/2 x 82 1/2
1	2 @ 26/68	2 @ 30	80		INTERIOR - BIFOLD	61 1/2 x 82 1/2
1	24/68	28	80		INTERIOR - POCKET	30 1/2 x 82 1/2
1	81/96	93	94		SLIDING	95 1/2 x 98 1/2
1	153/70	177	82		SLIDING	179 1/2 x 84 1/2

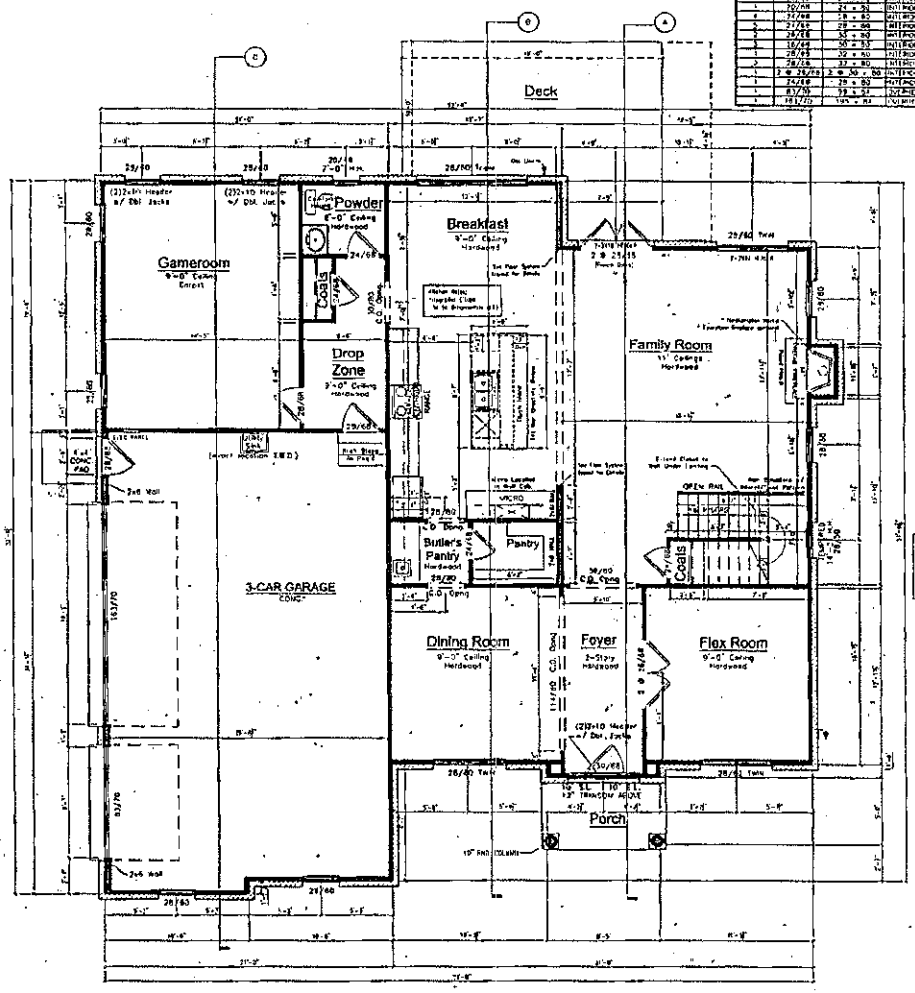

Shelving Notes:
* Mesh Shelving for Pantry and Linen Closets

SQUARE FOOTAGES	
	SQ. FT.
1ST FLOOR	1660
2ND FLOOR	1928
TOTAL LIVING	3588
COVERED PORCH	42
GARAGE	898
DECK	222
UNFINISHED STORAGE	37

REVISION DATES:

Acknowledgement Of Plans Submittal ONLY!

Maria Lasso Date 5/15/14

Bill Lassen Date 5/16/14

BLOCK DEVELOPMENT CORPORATION
300 MCGILL AVENUE N.W.
CONCORD, NC
(704) 784-4818 FAX (704) 784-3720

LOT #58
Anniston
Register Residence

FIRST FLOOR PLAN
SCALE: 1/4" = 1'-0" (34x22)
SCALE: 1/8" = 1'-0" (17x11)

DATE: 2-26-2014
PLAN: Arlington-A
DRAWN BY: MB
ESTIMATED BY: AK
CHECKED BY: NN/GE