NOTES:


ALL WINDOW AND DOOR HEADERS SHALL BE 2-2" X 10" MIN. SPRUCE PINE UNLESS NOTED ON PLAN

ALL FLOOR JOISTS SHALL BE 2" X 10" @ 16" O.C. MIN. SPRUCE PINE UNLESS NOTED

ALL CEILING JOISTS SHALL BE 2" X 8" @ 16" O.C. MIN. SPRUCE PINE UNLESS NOTED

SHEATHING 1/2" MIN. GYPSUM BOARD

INSULATION R-19 FLOOR, R-15 EXTERIOR WALLS, R-30 CEILING

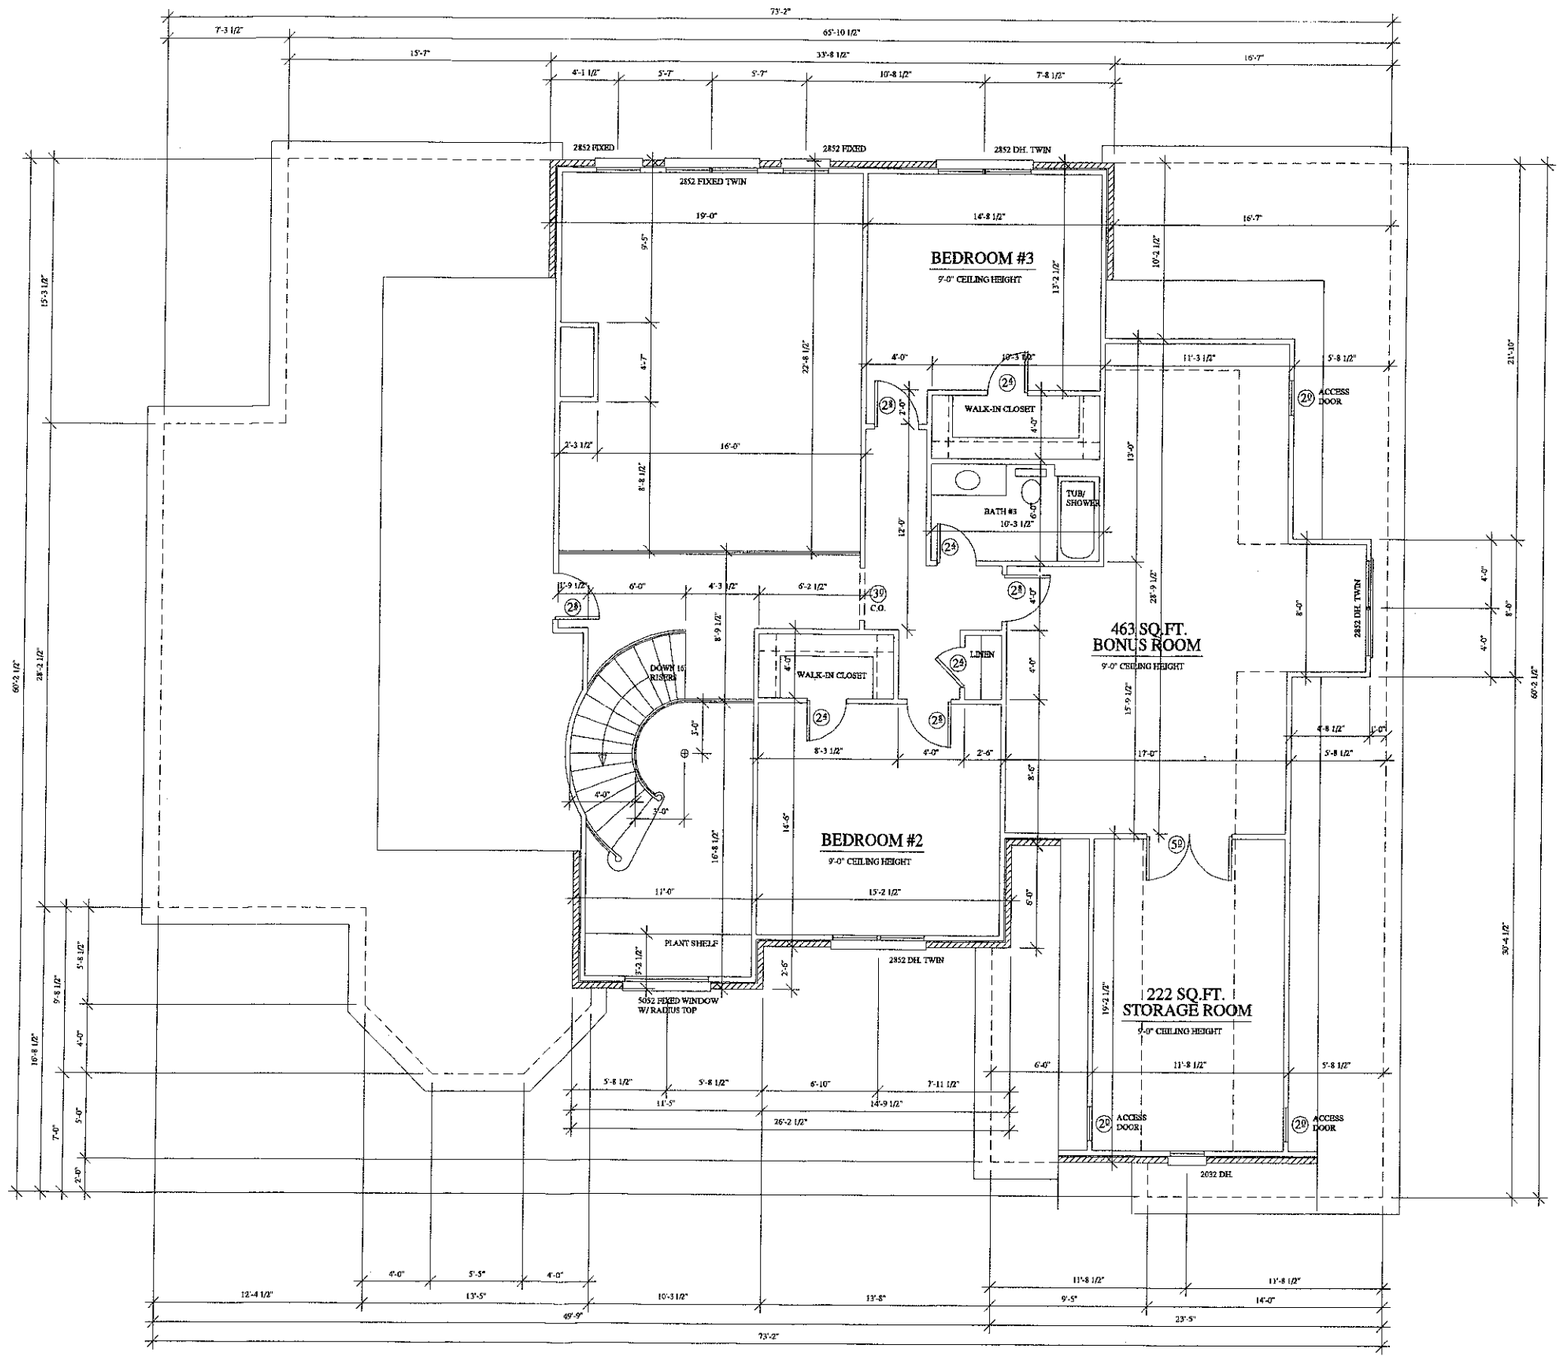

SECOND FLOOR PLAN

765 SQ. FT.

SCALE: 1/4" = 1'-0"

CONTRACTOR SHALL CHECK AND VERIFY ALL DIMENSIONS BEFORE BEGINNING CONSTRUCTION AND COORDINATE ANY CORRECTIONS OR REVISIONS WITH THE OWNER AND DESIGNER. JEFFERY D. GRAY WILL ASSUME NO LIABILITY FOR ANY ERRORS ONCE CONSTRUCTION BEGINS.

GRAY DESIGN
JEFFERY D. GRAY
1321 LEE STREET
KANNAPOLIS N.C.
28081
(704) 932-2216

RESIDENTIAL DESIGNER
JEFFERY D. GRAY

PROJECT:
LOMBARDI RESIDENCE

DATE: FEB. 16, 07
REVISION:
ORGINAL
OLD-C
07-LOMBARDI-3
SHEET: 4 OF: 6