
PLAN NOTES:

1. VERIFY ALL LOCAL CODES, ENERGY TYPES, AND SITE CONDITIONS PRIOR TO CONSTRUCTION.
2. REVIEW SELECTED MECHANICAL SYSTEMS WITH OWNER PRIOR TO CONSTRUCTION.
   RECOMMENDED LOCATIONS ARE AS FOLLOWS:
   THE WATER HEATER MAY TYPICALLY BE PLACED IN THE CRAWL SPACE OR IN THE GARAGE.
   H.V.A.C. UNIT(S) MAY TYPICALLY BE PLACED IN THE CRAWL SPACE OR IN THE ATTIC FOR ON STORY HOUSES, IN THE CRAWL SPACE FOR THE FIRST FLOOR AND IN ATTIC FOR THE SECOND FLOOR IN TWO STORY HOUSES.
   H.V.A.C. EQUIPMENT IN ATTIC SPACES SHALL BE ACCESSIBLE BY AN OPENING AS LARGE AS THE LARGEST PIECE OF EQUIPMENT AND IN NO CASE LESS THAN 22"X36".
3. SEE STRUCTURAL DRAWINGS FOR ADDITIONAL INFORMATION.
4. INSULATE AROUND ALL BATHS AND UTILITY ROOM.
5. TYPICAL WALL 2X4'S @ 16" O.C. UNLESS OTHERWISE DIMENSIONED.
6. PROVIDE SMOKE DETECTORS AS REQUIRED BY CODE.
7. PROVIDE DOORBELLS, TRANSFORMER, AND CHIME.

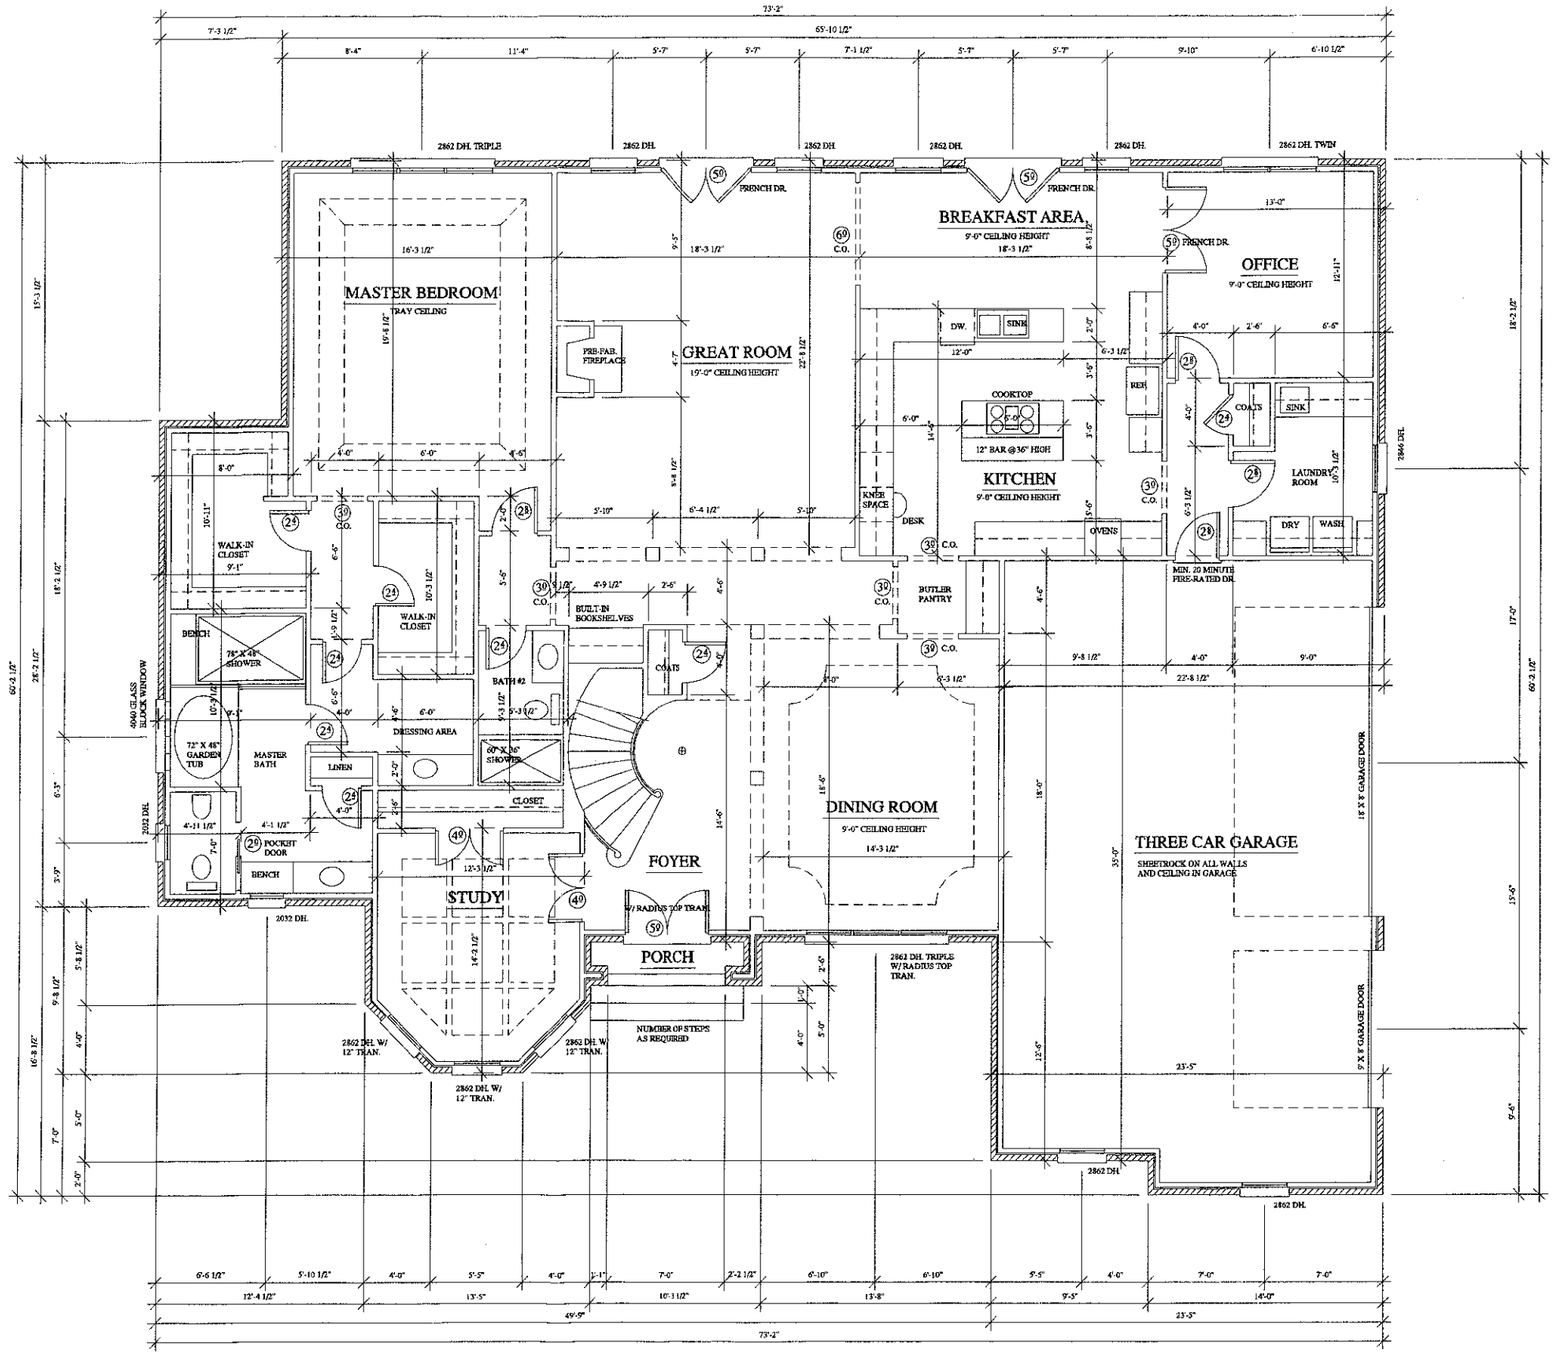

FIRST FLOOR PLAN

2785 SQ. FT.

SCALE: 1/4" = 1'-0"

CONTRACTOR SHALL CHECK AND VERIFY ALL DIMENSIONS BEFORE BEGINNING CONSTRUCTION AND COORDINATE ANY CORRECTIONS OR REVISIONS WITH THE OWNER AND DESIGNER. JEFFERY D. GRAY WILL ASSUME NO LIABILITY FOR ANY ERRORS ONCE CONSTRUCTION BEGINS.

GRAY DESIGN
JEFFERY D. GRAY
1221 LEE STREET
KANNAPOLIS N.C.
28081
(704) 932-2215

RESIDENTIAL DESIGNER
JEFFERY D. GRAY

PROJECT:
LOMBARDI RESIDENCE

DATE: FEB. 16, 07
REVISION:
ORGINAL
OLD-C
07-LOMBARDI-J
SHEET: 3 OF: 6