
Acknowledgement Of
Plans Submittal ONLY!

_____ Date_____

_____ Date_____

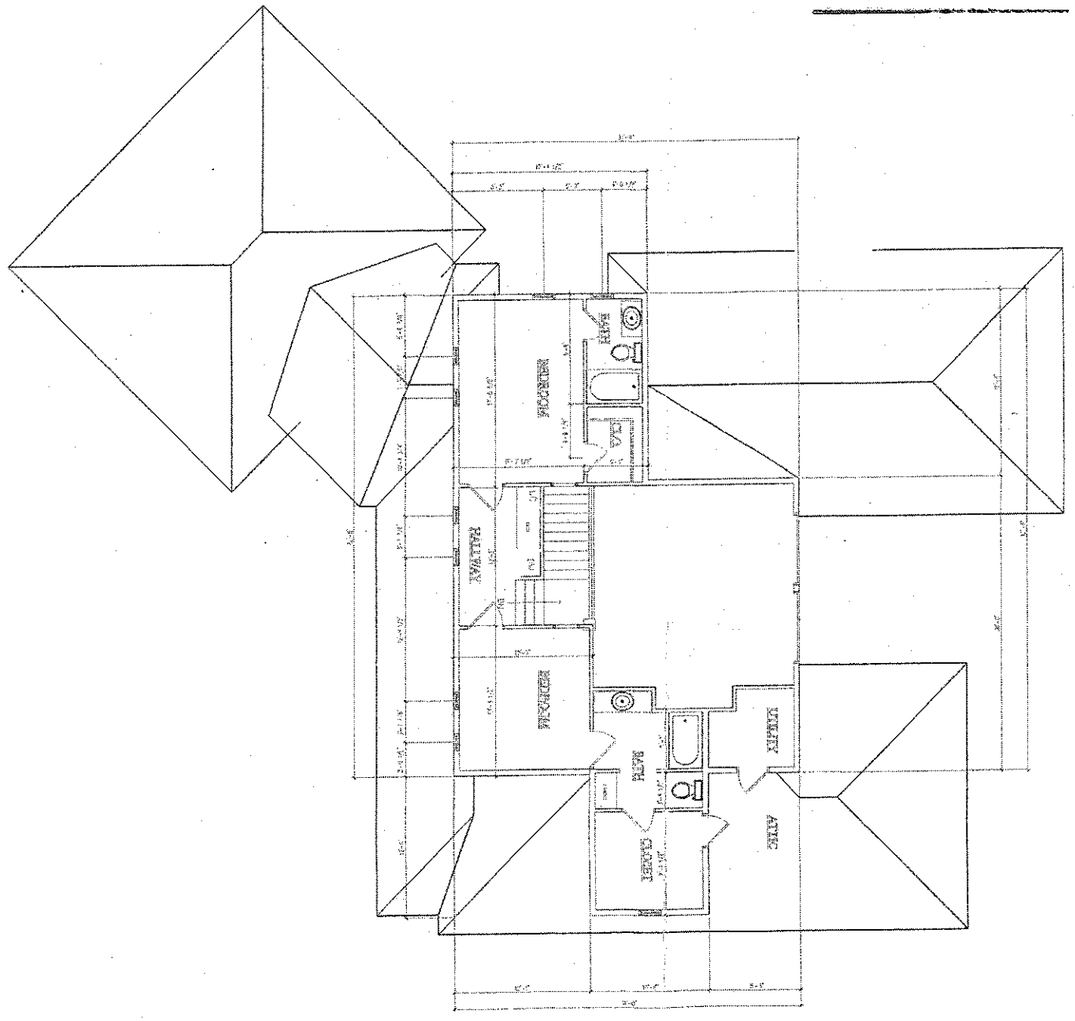

2 SECOND FLOOR PLAN
SCALE 1/4" = 1'-0"

Paul B. Clark
Architect PLLC
P.O. Box 1240
214 Exeter Drive
Davidson, NC 28036
704.456.1870
paul@pbclarkarchitect.com
www.pbclarkarchitect.com

Seals/Signatures

Consultants

Pack Design, llc
Andrea Pack
20723 Torrance Chapel Rd.
Suite 202A
Cornelius, NC 28031

Project/Property Number

Lot 47
Anniston Way
Iredell County, NC

0630

Project/Property Number

Greg & Holly Moton
20108 Chapel Point Lane
Cornelius, NC 28031

Notes

1. This drawing and the design shown are the property of Paul B. Clark Architect PLLC. No reproduction or distribution is made to any party.
2. Layout of walls, doors and windows are the responsibility of the builder. Paul B. Clark Architect PLLC should be notified prior to construction of any deviation from plans.

Issued for/Revised on

09/2/19

Revisions

Sheet Title

2ND FLOOR


Sheet Number

A2

Acknowledgement Of Plans Submittal ONLY!

_____ Date_____

_____ Date_____

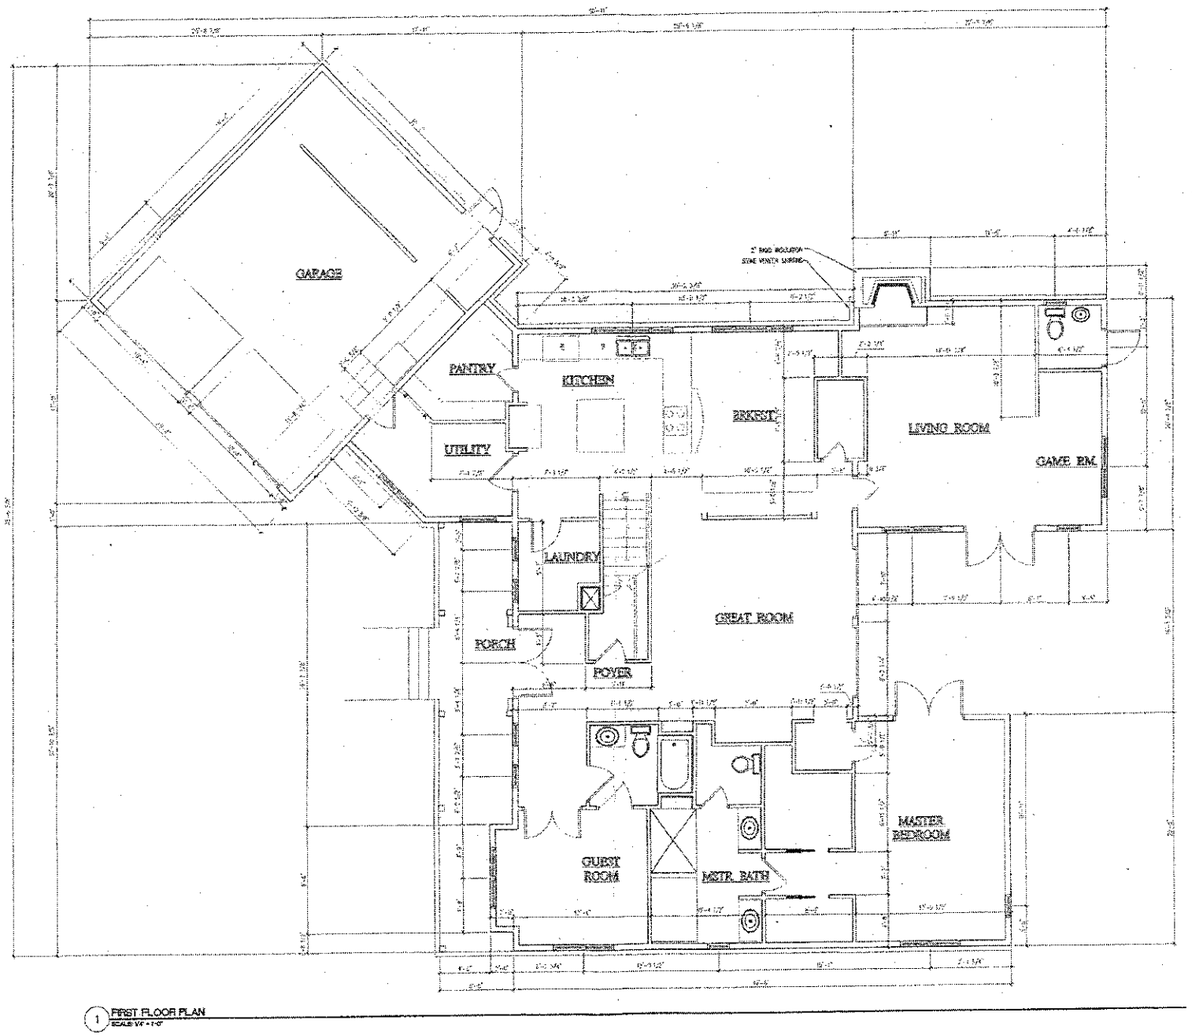

1 FIRST FLOOR PLAN
SCALE: 1/4" = 1'-0"

Paul B. Clark
Architect PLLC
P.O. Box 1546
144 Gilead Drive
Huntersville, NC 28136
704.948.4828
pbcARCH@att.blackberry.net
www.pbcARCHITECT.com

Consultants

Pack Design, llc
Andrea Pack
20723 Torrence Chapel Rd.
Suite 202A
Cornelius, NC 28031

Project/Project Address

Lot 47
Anniston Way
Iredell County, NC

Project/Project Number

Greg & Holly Moton
20103 Chapel Point Lane
Cornelius, NC 28031

No./Date

1. Plans shall comply with local building code(s) and ordinances. Contractor shall be responsible for all construction and for obtaining all permits.
2. Do not scale drawings. All work shall be performed strictly as indicated on the drawings. Any discrepancies shall be reported to the architect immediately for clarification. Architect reserves the right to reject any deviations or substitutions without written authorization.

Issued for Permit on

07.14.06

Revisions

Sheet Title


FIRST
FLOOR PLAN

Sheet Number

A1

PROPOSED MOTON RESIDENCE

Lot 47, Anniston Way, Iredell County

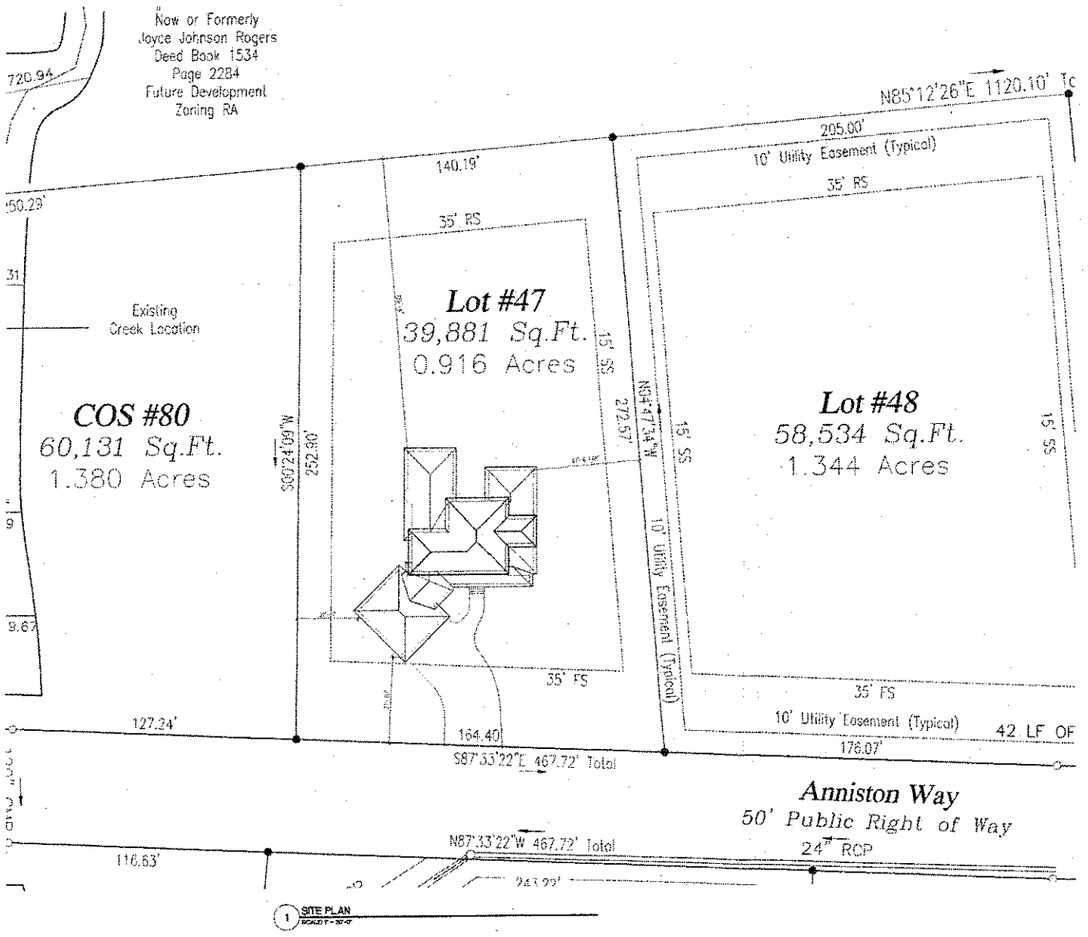

DRAWING INDEX

SITE PLAN – 11X17 SHEET
FOUNDATION PLAN
FIRST FLOOR FRAMING PLAN
SECOND FLOOR FRAMING PLAN
ROOF FRAMING PLAN
SUBELEVATIONAL INSERT
FIRST FLOOR PLAN
SECOND FLOOR PLAN
SOUTH AND NORTH EXTERIOR ELEVATIONS
EAST AND WEST EXTERIOR ELEVATIONS
CONSTRUCTION NOTES

Paul B. Clark
Architect PLLC
P.O. Box 1540
324 Center Grove
Davidson, NC 28036
704.415.4435
pbclarkARCHITECT@bellsouth.net
www.pbcARCHITECT.com

Seal/Signature

Consultant

Pack Design, llc
Andrea Pack
20723 Torrance Chapel Rd.
Suite 202A
Cornelius, NC 28031

Project/Project number

Lot 47
Anniston Way
Iredell County, NC

Project/Project Number

Greg & Holly Moton
20108 Chapel Point Lane
Cornelius, NC 28031

Issued for/Issued on

Revisions

Sheet Title

SITE PLAN

Sheet number

SP