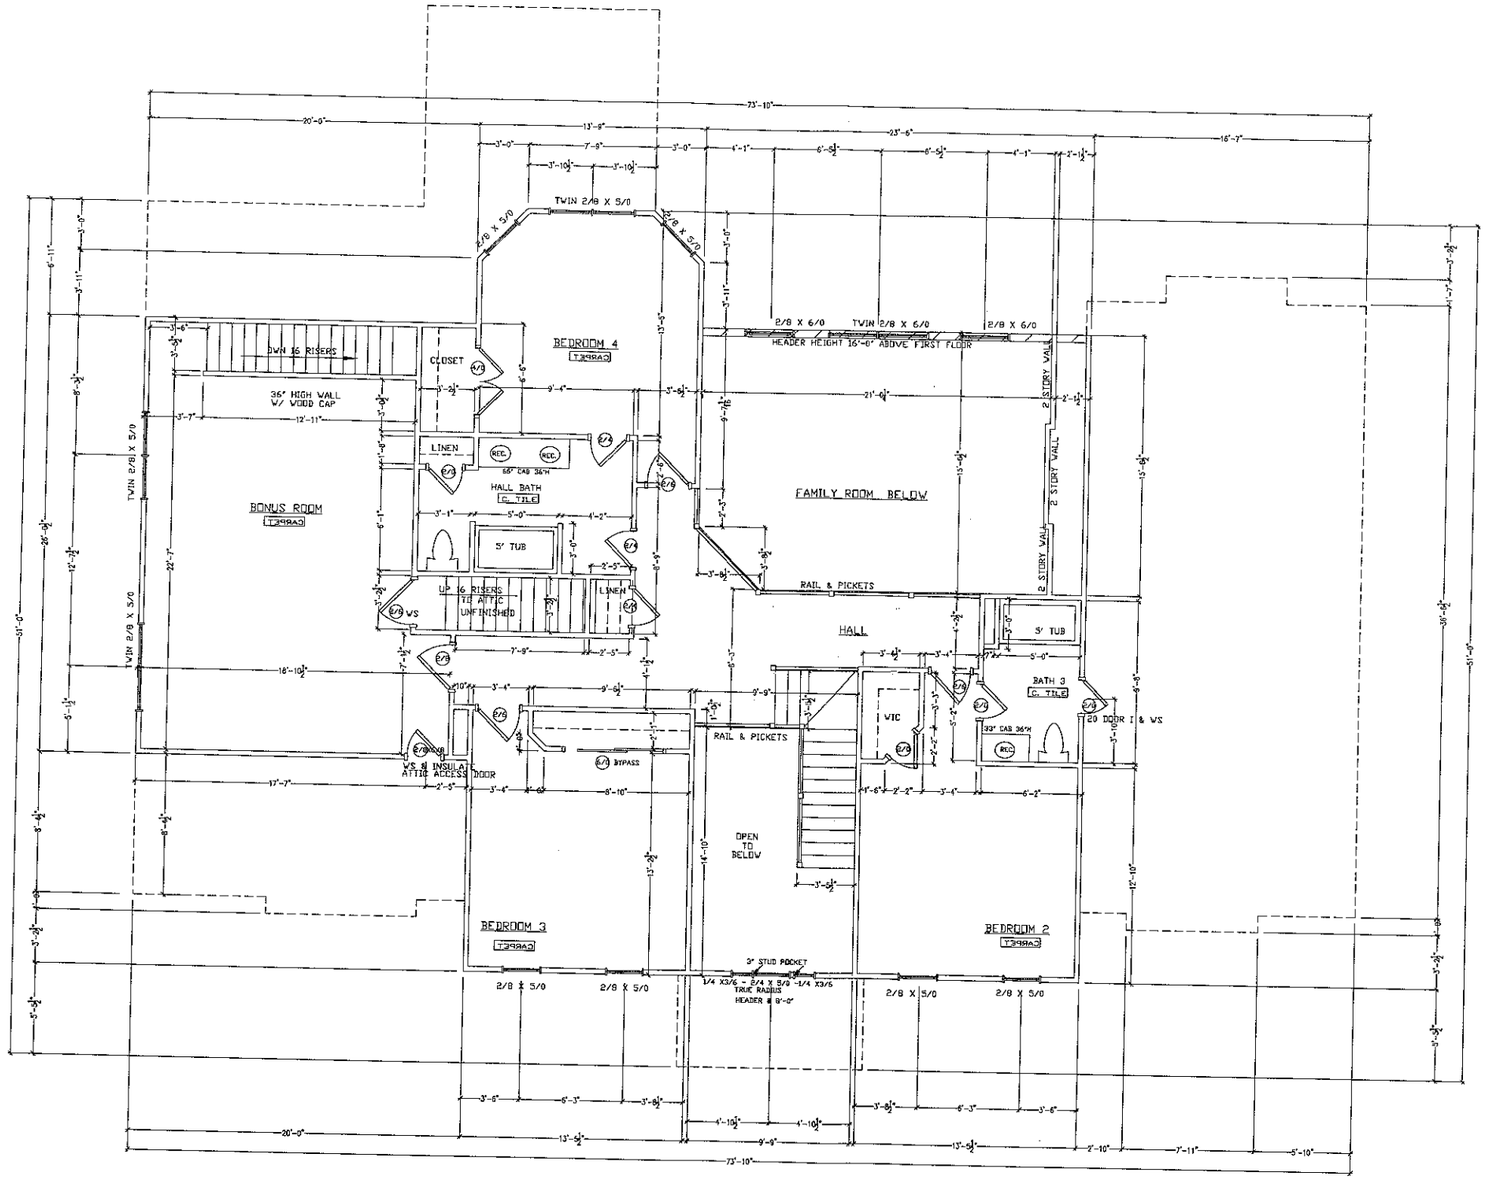


HEADER SCHEDULE

HEADERS SHALL BE AS SHOWN UNLESS OTHERWISE NOTED:

(a) INTERIOR

SPANS UP TO	3'-6"	2-2x6's
SPANS 3'-7" TO	5'-0"	2-2x8's
SPANS 5'-1" TO	6'-6"	2-2x10's
SPANS 6'-7" OR MORE		SEE PLAN

(b) EXTERIOR

SPANS UP TO	3'-0"	2-2x6's
SPANS 3'-1" TO	4'-6"	2-2x8's
SPANS 4'-7" TO	5'-6"	2-2x10's
SPANS 5'-7" OR MORE		SEE PLAN

IBLOCK DEVELOPMENT CORPORATION
300 MCGILL AVENUE N.W.
CONCORD, NC
(704) 788-4818 FAX (704) 784-3720

Anniston Lot #96
Gardner Residence

HANOVER-A

FLOOR PLANS

PLAN: HANOVER-A
SCALE: 1/4"=1'-0"
DRAWN BY: DB
ESTIMATED BY:
CHECKED BY: