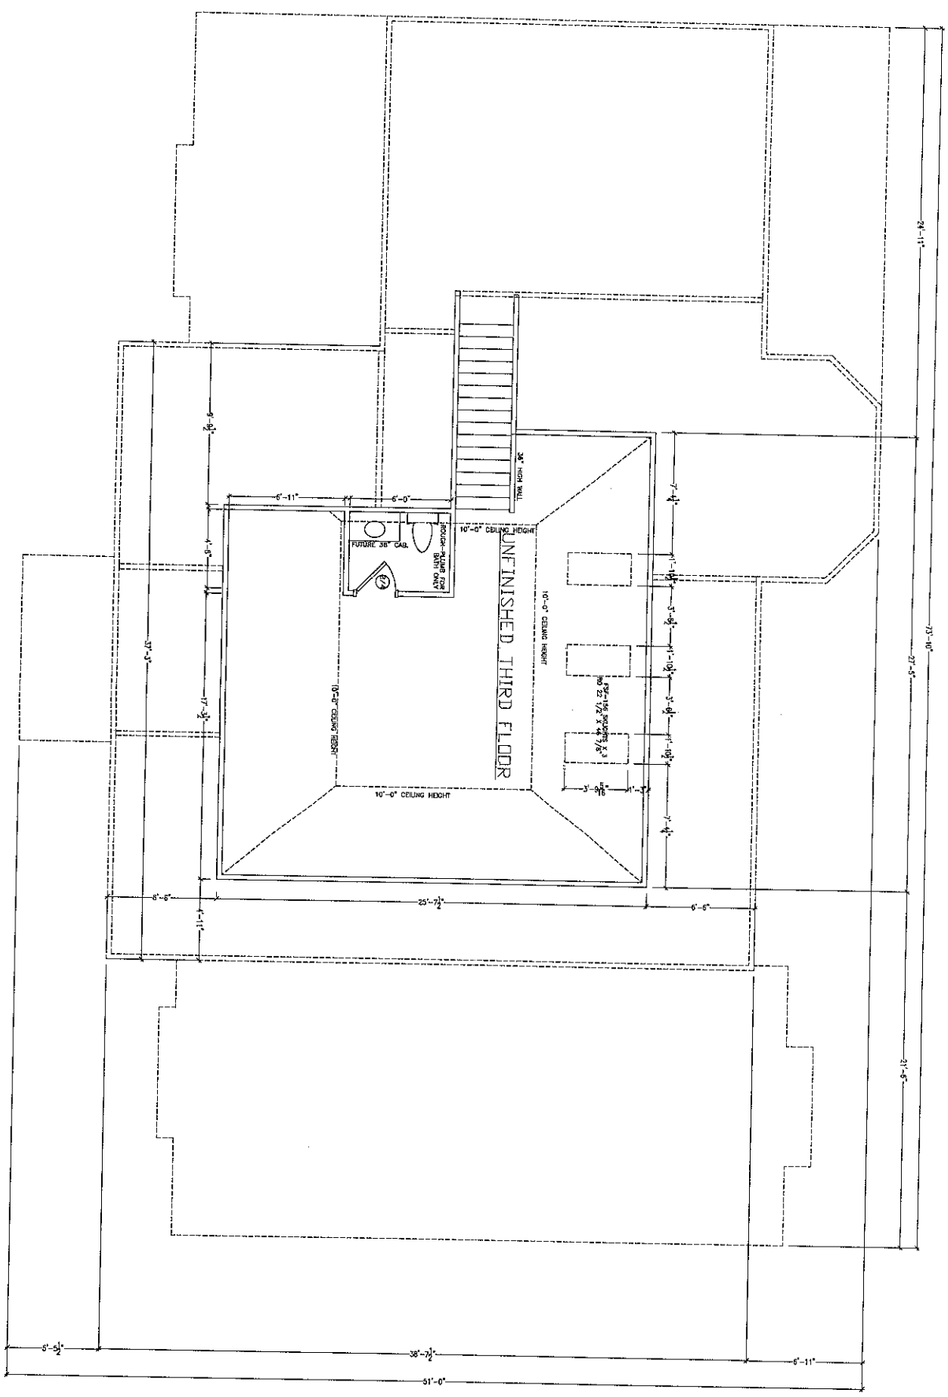


PLAN: HANOVER-A
SCALE: 1/4"=1'-0"
DRAWN BY:
ESTIMATED BY:
CHECKED BY:

FLOOR PLANS

HANOVER-A

Anniston Lot #102
Gardner Residence

NIBLOCK DEVELOPMENT CORPORATION
300 MCGILL AVENUE N.W.
CONCORD, NC
(704) 788-4818 FAX (704) 784-3720