

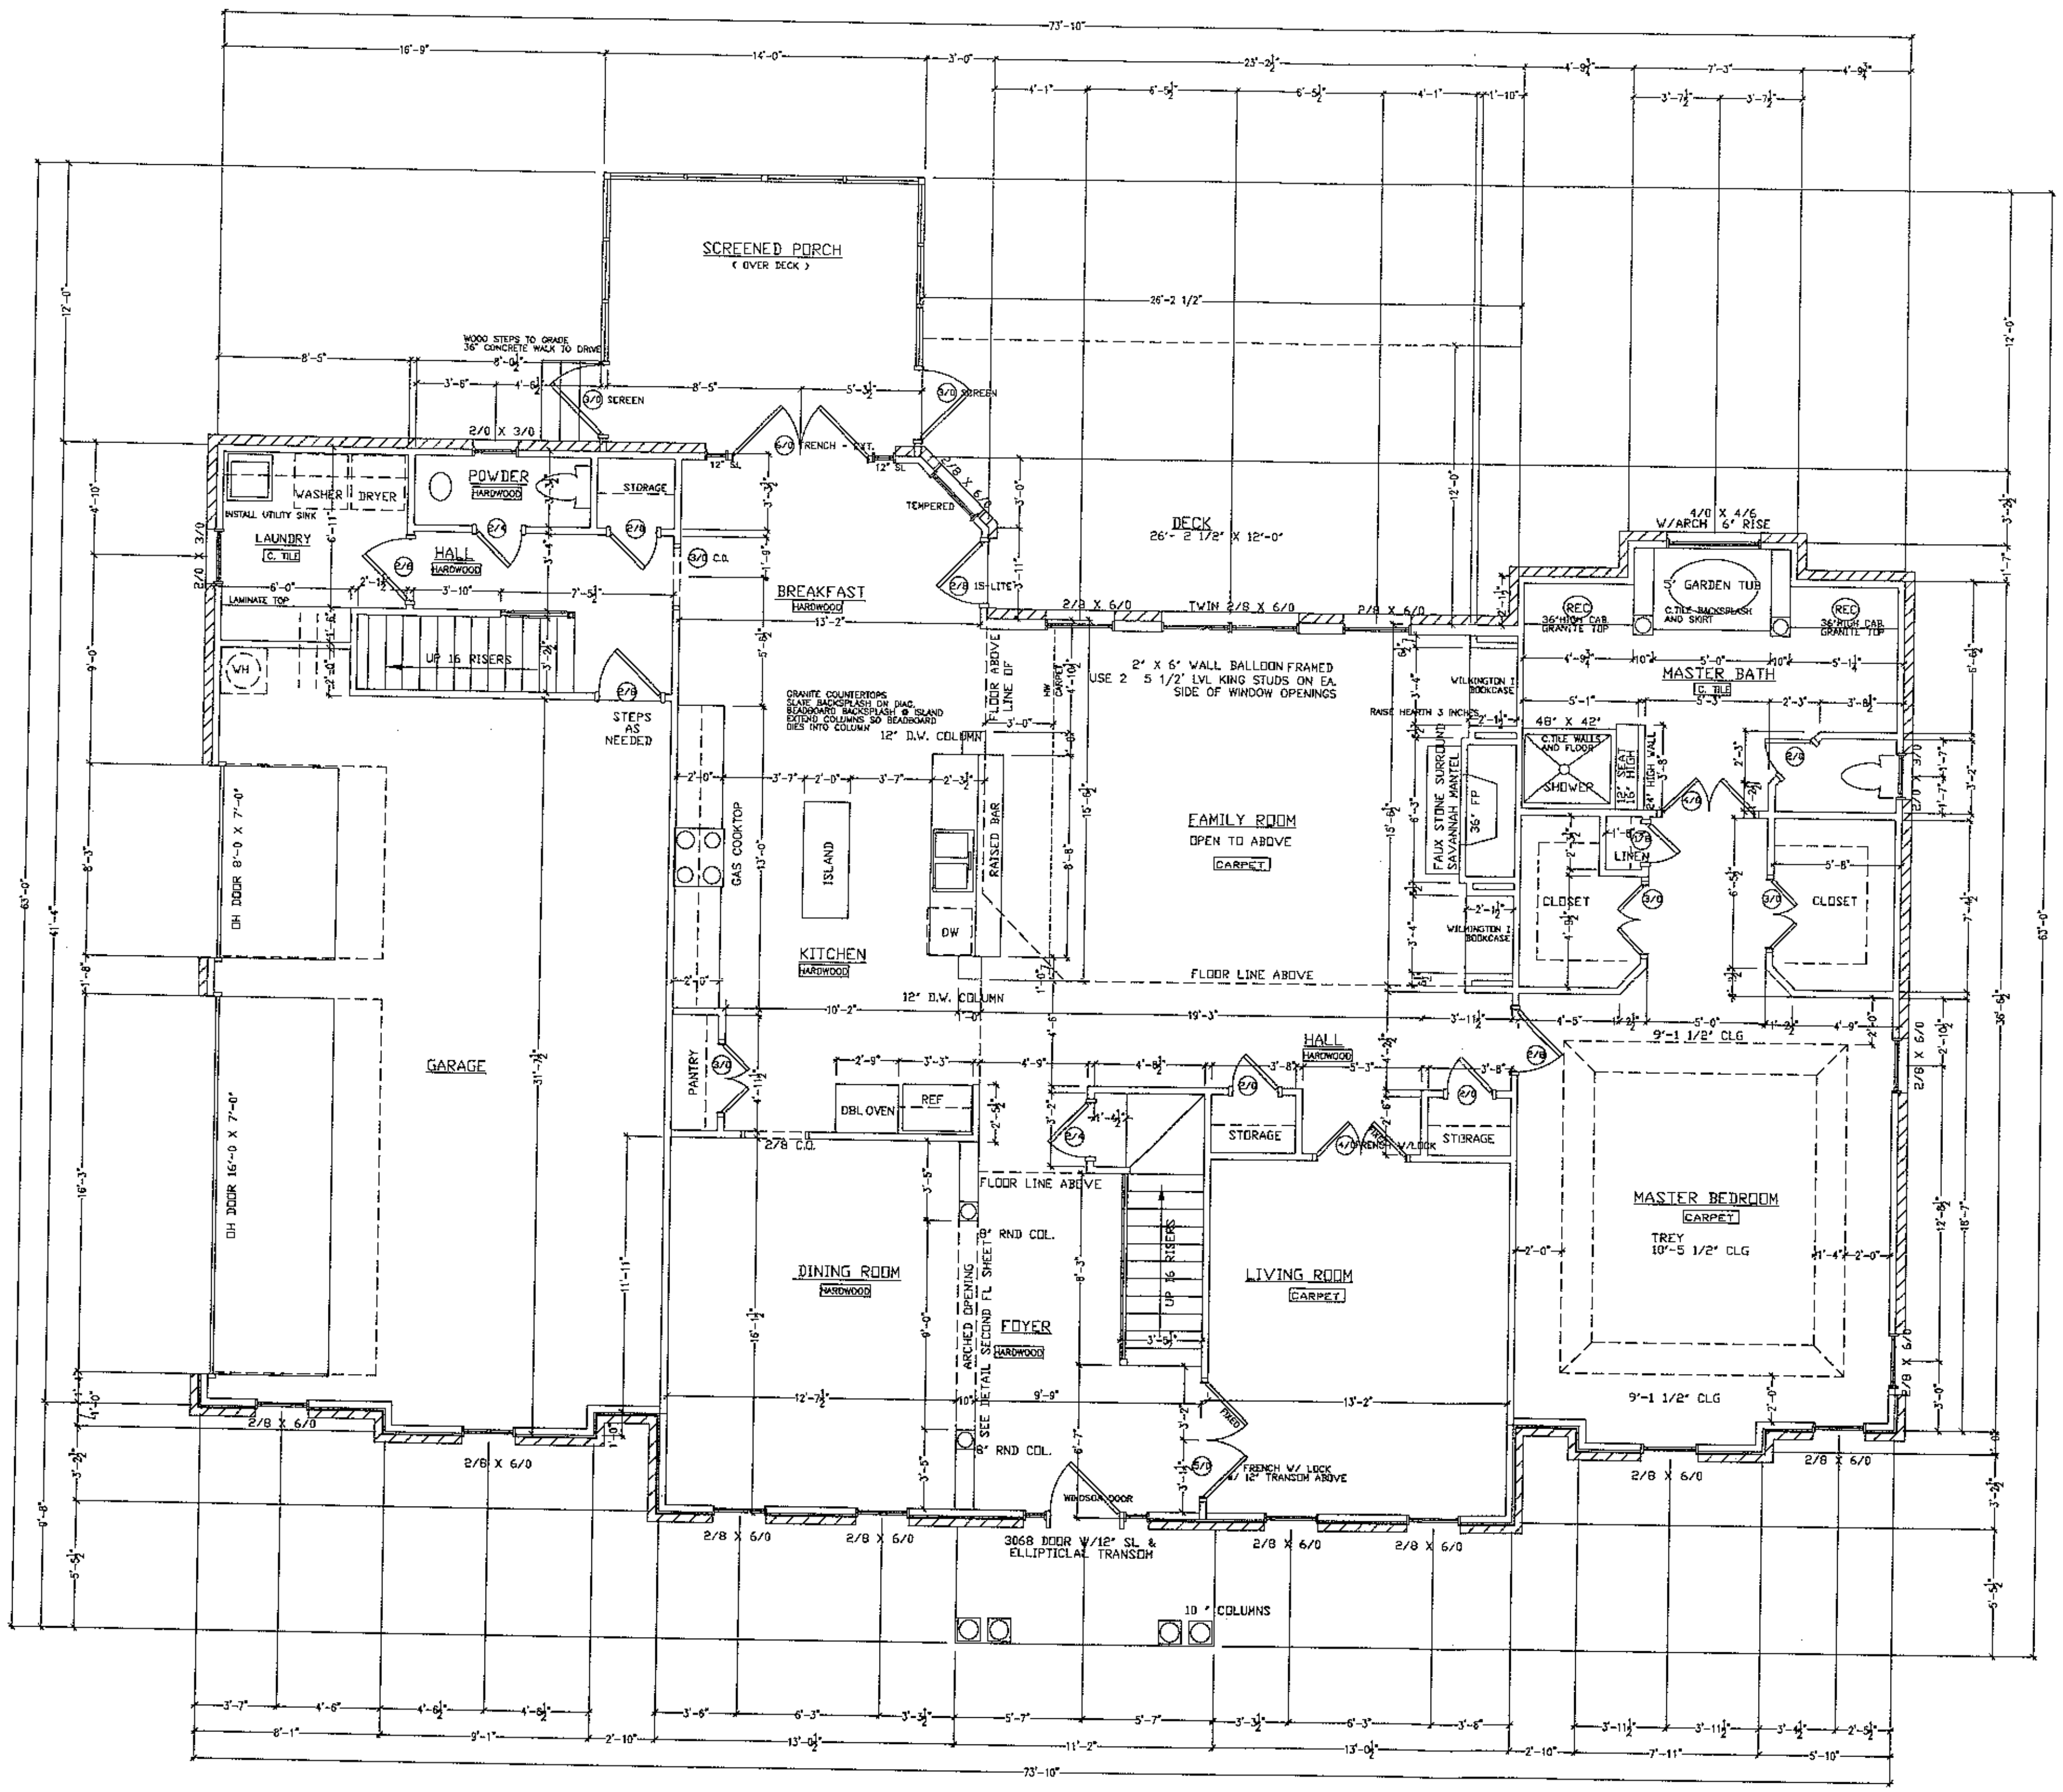


HATCHED WALLS PLACE STUDS 12" O.C

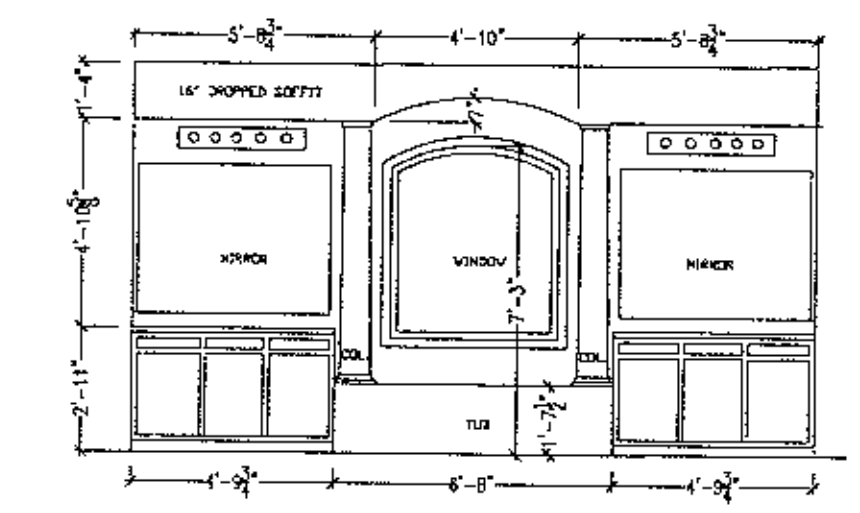

MASTER BATH CABINET ELEVATION

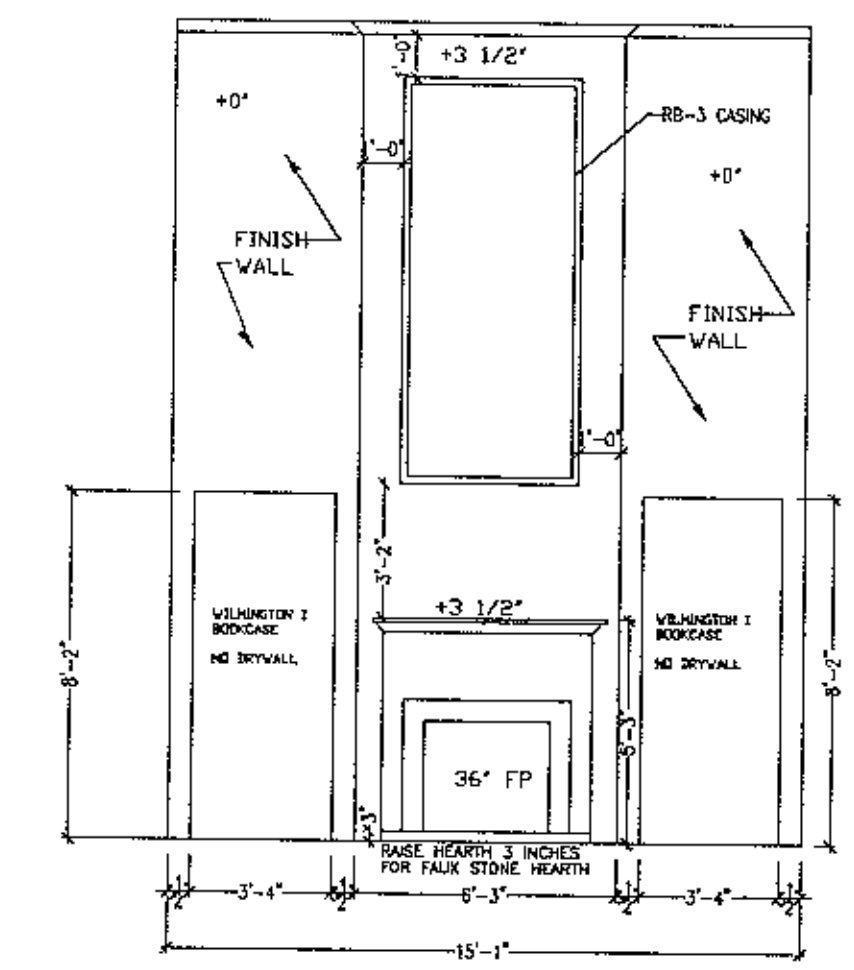

FIREPLACE WALL IN FAMILY ROOM

HEADER SDHEDULE


HEADERS SHALL BE AS SHOWN UNLESS OTHERWISE NOTED:

(a) INTERIOR
- (1) SPANS UP TO 2'-6" — 2-2X6's
- (2) SPANS 2'-6" TO 3'-0" — 2-2X8's
- (3) SPANS 3'-6" TO 6'-6" — 2-2X10's
- (4) SPANS 6'-6" OR MORE — SEE PLAN

(b) EXTERIOR
- (1) SPANS UP TO 2'-0" — 2-2X6's
- (2) SPANS 2'-0" TO 3'-0" — 2-2X8's
- (3) SPANS 3'-0" TO 5'-0" — 2-2X10's
- (4) SPANS 5'-0" OR MORE — SEE PLAN

AREA:

1ST. FLOOR HEATED	2345
2ND. FLOOR HEATED	1446
TOTAL HEATED	3791
UNFINISHED ATTIC	687
GARAGE	634
FRONT PORCH	56

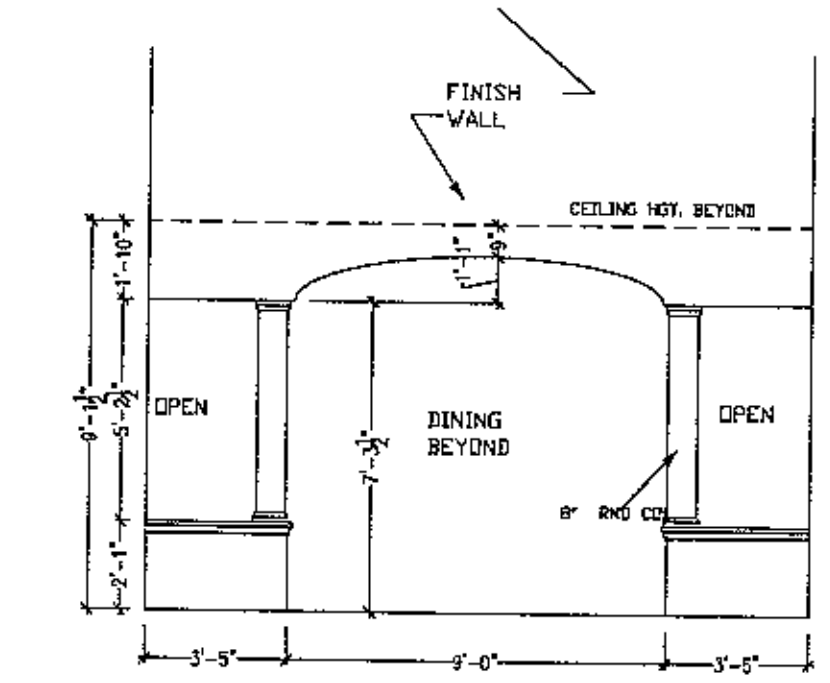

ARCHES & COLUMN DESIGN @ FOYER

NIBLOCK DEVELOPMENT CORPORATION
300 MCGILL AVENUE N.W.
CONCORD, NC
(704) 788-4818 FAX (704) 784-3720

Anniston Lot #96
Gardner Residence

HANOVER-A

FLOOR PLANS

PLAN: HANOVER-A

SCALE: 1/4"=1'-0"

DRAWN BY:

ESTIMATED BY:

CHECKED BY: