
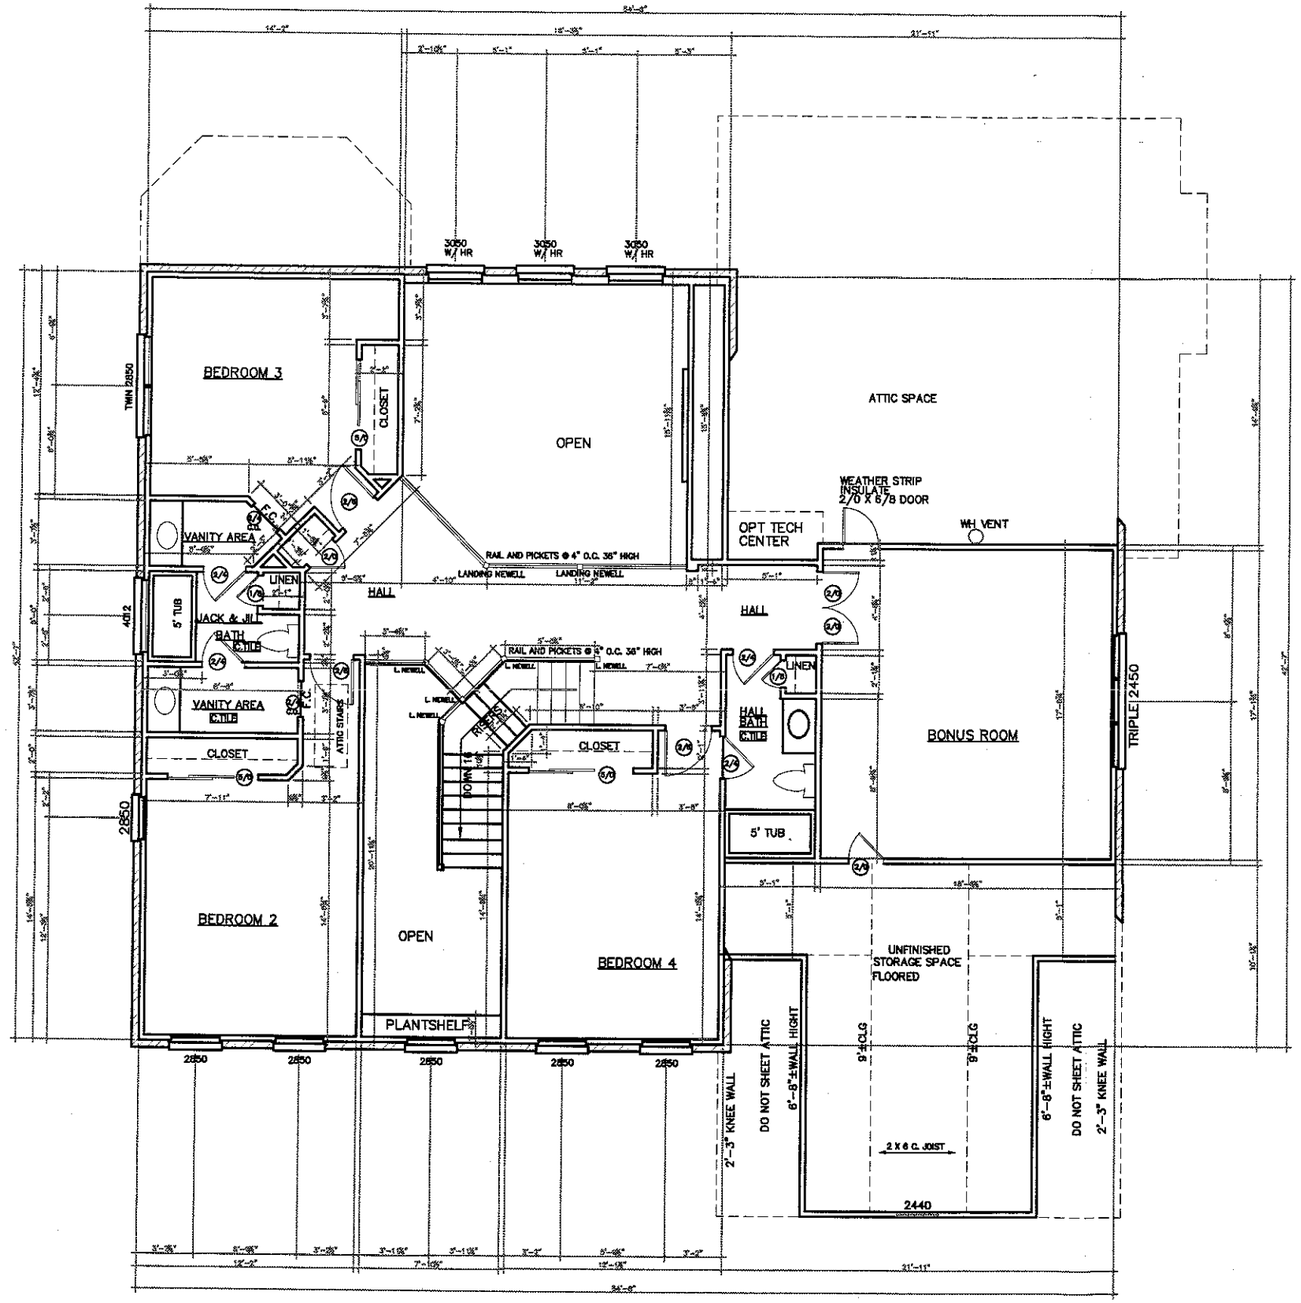



SECOND FLOOR

SCALE: 1/4"=1'-0"

JACK REQUIREMENT FOR WINDOW HEADERS W/ ROOF LOAD AND 1 FLOOR LOAD IN 3 1/2" STUD WALL

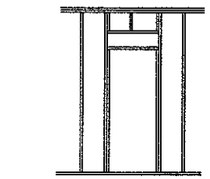

HEADER SPAN UNDER 4'-0" USE 1 JACK EACH SIDE

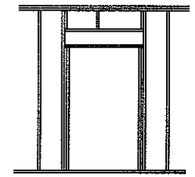

HEADER SPAN OVER 4'-0" USE 2 JACKS EACH SIDE

IBLOCK DEVELOPMENT CORPORATION
300 MCGILL AVENUE N.W.
CONCORD, NC
(704) 788-4818 FAX (704) 784-3720

LOT 49 ANNISTON

DEVONSHIRE-A

FLOOR PLANS

DATE: 11-17-06
PLAN: DEVONSHIRE-A
SCALE: 1/4"=1'-0"
DRAWN BY: DS
ESTIMATED BY:
CHECKED BY: