

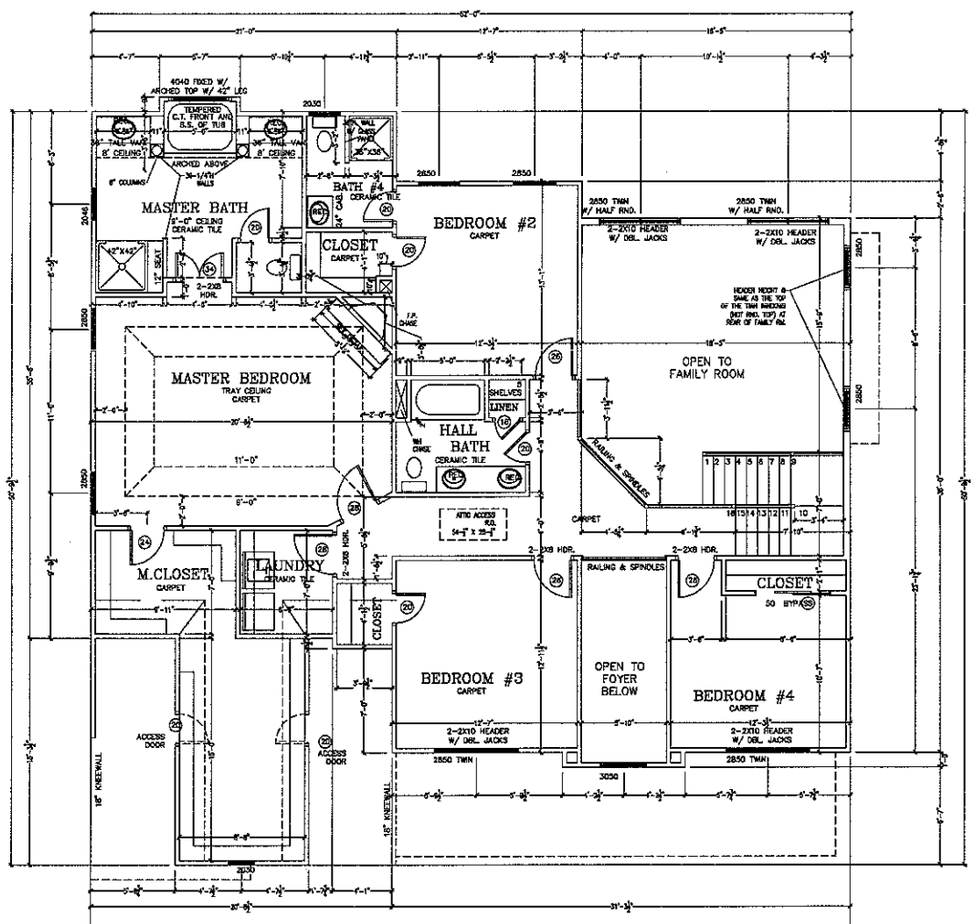


SECOND FLOOR PLAN
3-CAR GARAGE
("D"-ELEVATION)

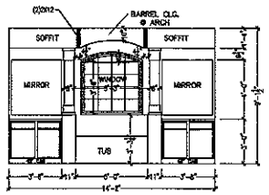

DELUXE MASTER BATH

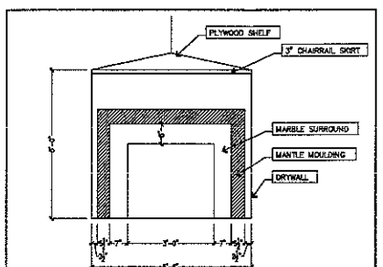

CORNER FIREPLACE DETAIL – OPTIONAL FIREPLACE

IBLOCK DEVELOPMENT CORPORATION
300 MCGILL AVENUE N.W.
CONCORD, NC
(704) 788-4818 FAX (704) 784-3720

LOT #95
ANNISTON

"D" ELEVATION

FLOOR PLAN
SECOND FLOOR
3-CAR GARAGE

DATE: 06/7/07
PLAN: Arlington
SCALE: 1/4"=1'
DRAWN BY: KD
ESTIMATED BY: AK
CHECKED BY: MN