
Acknowledgement of

Plans Submittal ONLY!

Star Pranty 5/28 Date

Date

Hanover Ct. Lot-100
Lane

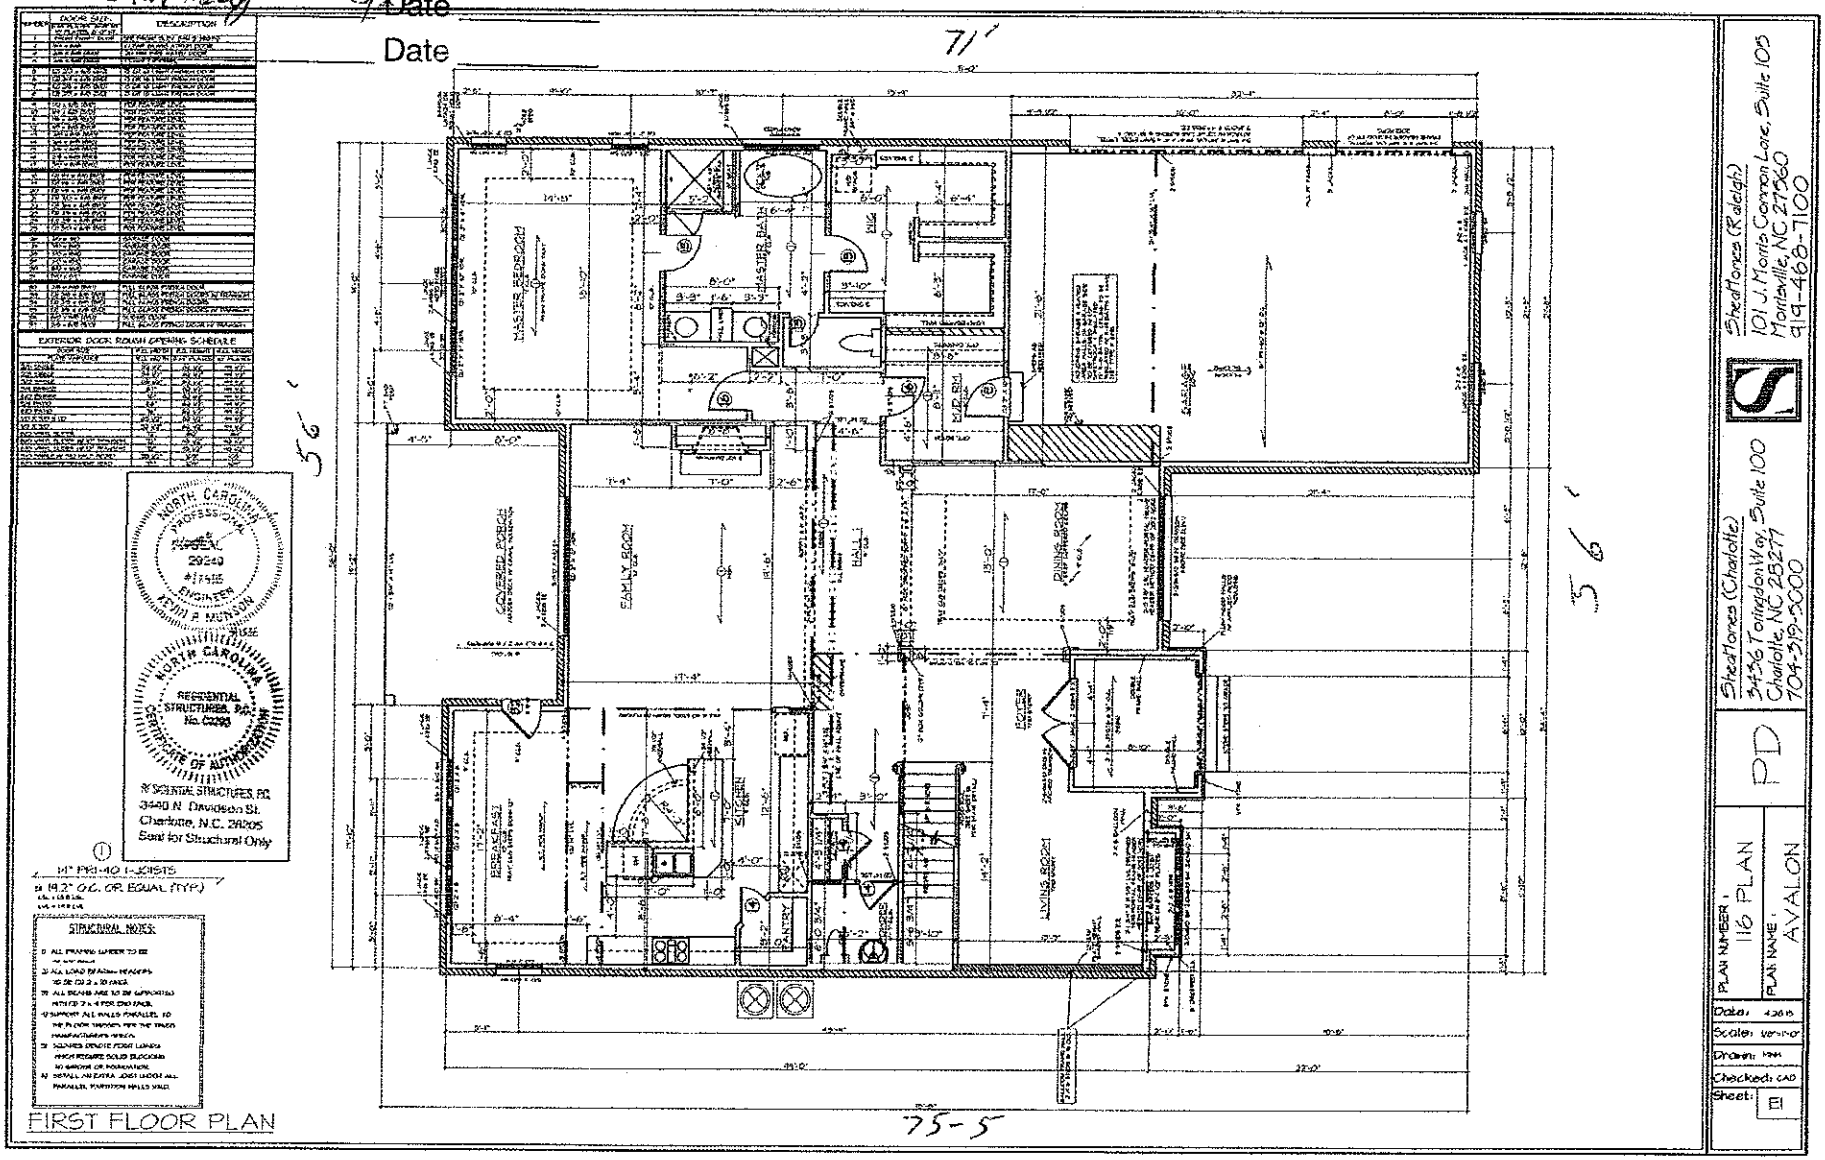

SheaHomes (Raleigh)
101 J. Morris Commons Lane, Suite 105
Morrisville, NC 27560
919-468-7100

SheaHomes (Charlotte)
3436 Toringdon Way, Suite 100
Charlotte, NC 28277
704-319-5000

PD

PLAN NUMBER: 116 PLAN
PLAN NAME: AVALON


Date: 4.2015
Scale: 1/4"=1'-0"
Drawn: MH
Checked: CAD
Sheet: 1

Acknowledgement of Plans Submittal ONLY!

Stan Lovely Date 5/28

Date _____

HANOVER DR. LOT-100 LANE

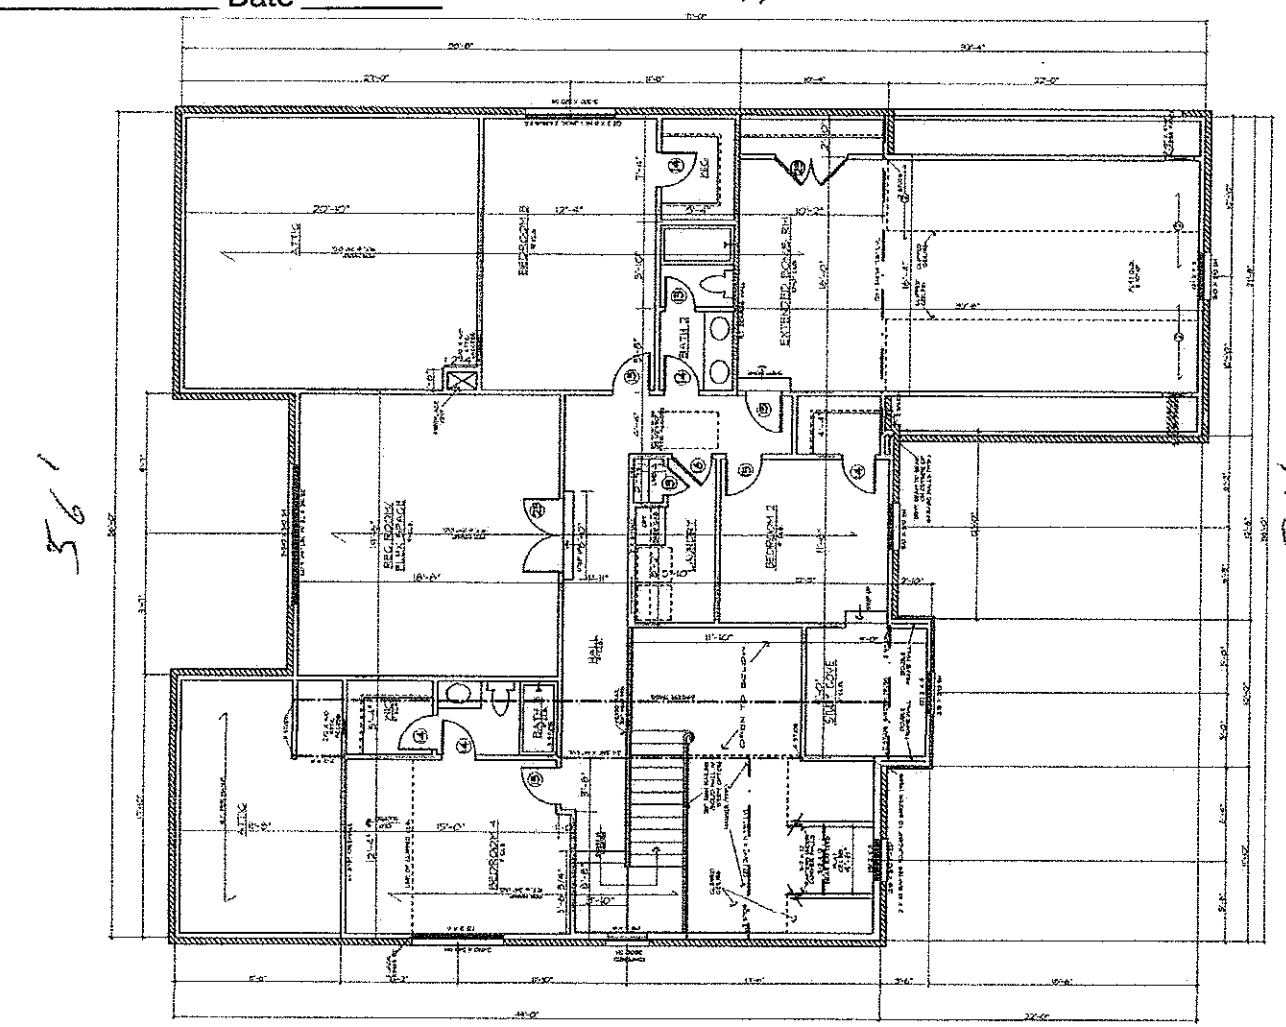

NORTH CAROLINA PROFESSIONAL ENGINEER SEAL 29249 4/15/15 JOHN P. MUNSON

NORTH CAROLINA RESIDENTIAL STRUCTURES, P.C. No. C3158 CERTIFICATE OF AUTHORIZATION

RESIDENTIAL STRUCTURES, P.C.
3440 N. Davidson St.
Charlotte, N.C. 28205
Seal for Structural Only

SECOND FLOOR PLAN

SheaHomes (Raleigh)
101 J. Morris Commons Lane, Suite 105
Morrisville, NC 27560
919-468-7100

SheaHomes (Charlotte)
3436 Toringdon Way, Suite 100
Charlotte, NC 28277
704-319-5000

PD

PLAN NUMBER: 116 PLAN
PLAN NAME: AVALON

Date: 4.20.15
Scale: 1/4"=1'-0"
Drawn: YSH
Checked: CAD
Sheet: E2