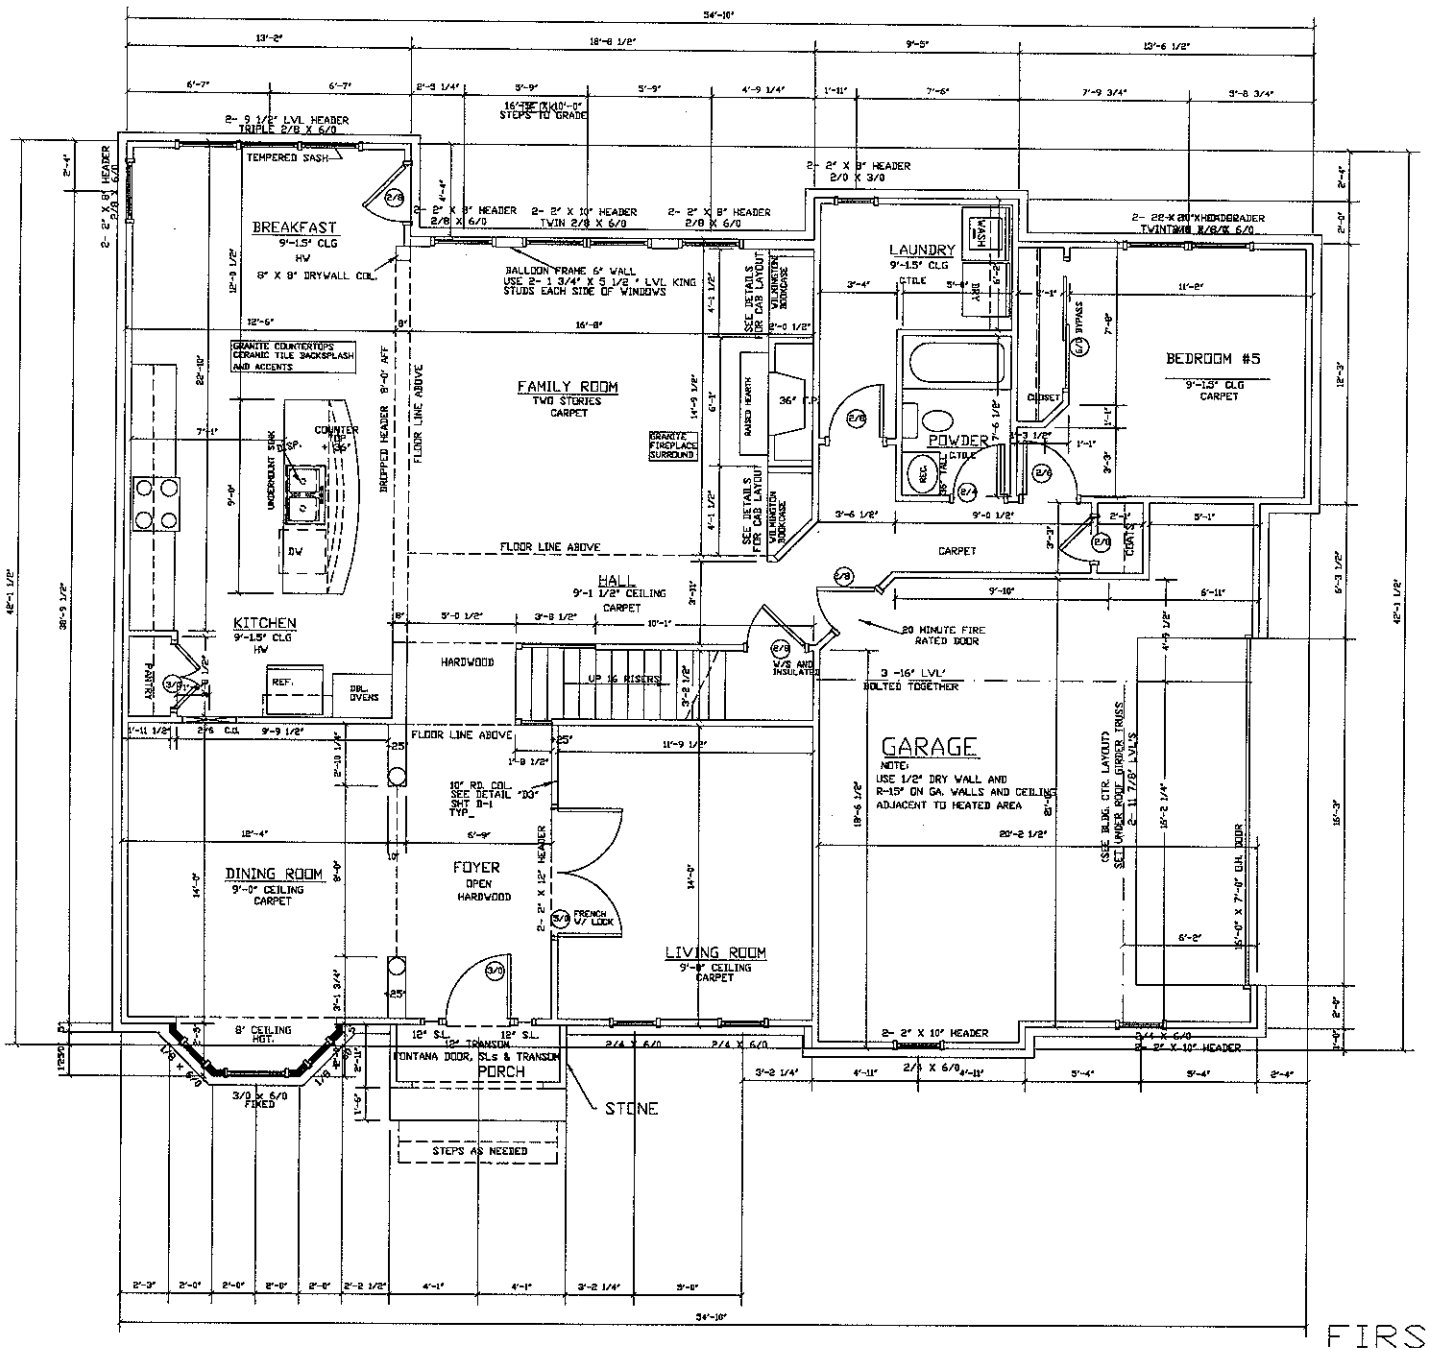



5 BDRM

Acknowledgement Of Plans Submitted ONLY

Wesley Rose Date 6/20/07

Jim Ritz Date 6/20/07


BLOCK DEVELOPMENT CORPORATION
200 CONCORD AVENUE NW
CONCORD, NC 28027
(704) 786-4818 FAX (704) 784-3720


LOT #99
ANNISTON

CARLISLE

FIRST FLOOR PLAN

AREA:

| | |
|---|---|
| 1ST. FLOOR HEATED | 1634 |
| 2ND. FLOOR HEATED | 1627 |
| TOTAL HEATED | 3233 |
| UNHEATED STORAGE | 175 |
| BASEMENT | 1634 |
| GARAGE | 633 |
| FRONT PORCH | 107 |

DATE: 5/29/07
PLAN: CARLISLE
SCALE: 1/4"=1'-0"
DRAWN BY: KD
ESTIMATED BY: AK
CHECKED BY: MN

# FIRST FLOOR PLAN

SCALE: 1/4" = 1'-0"