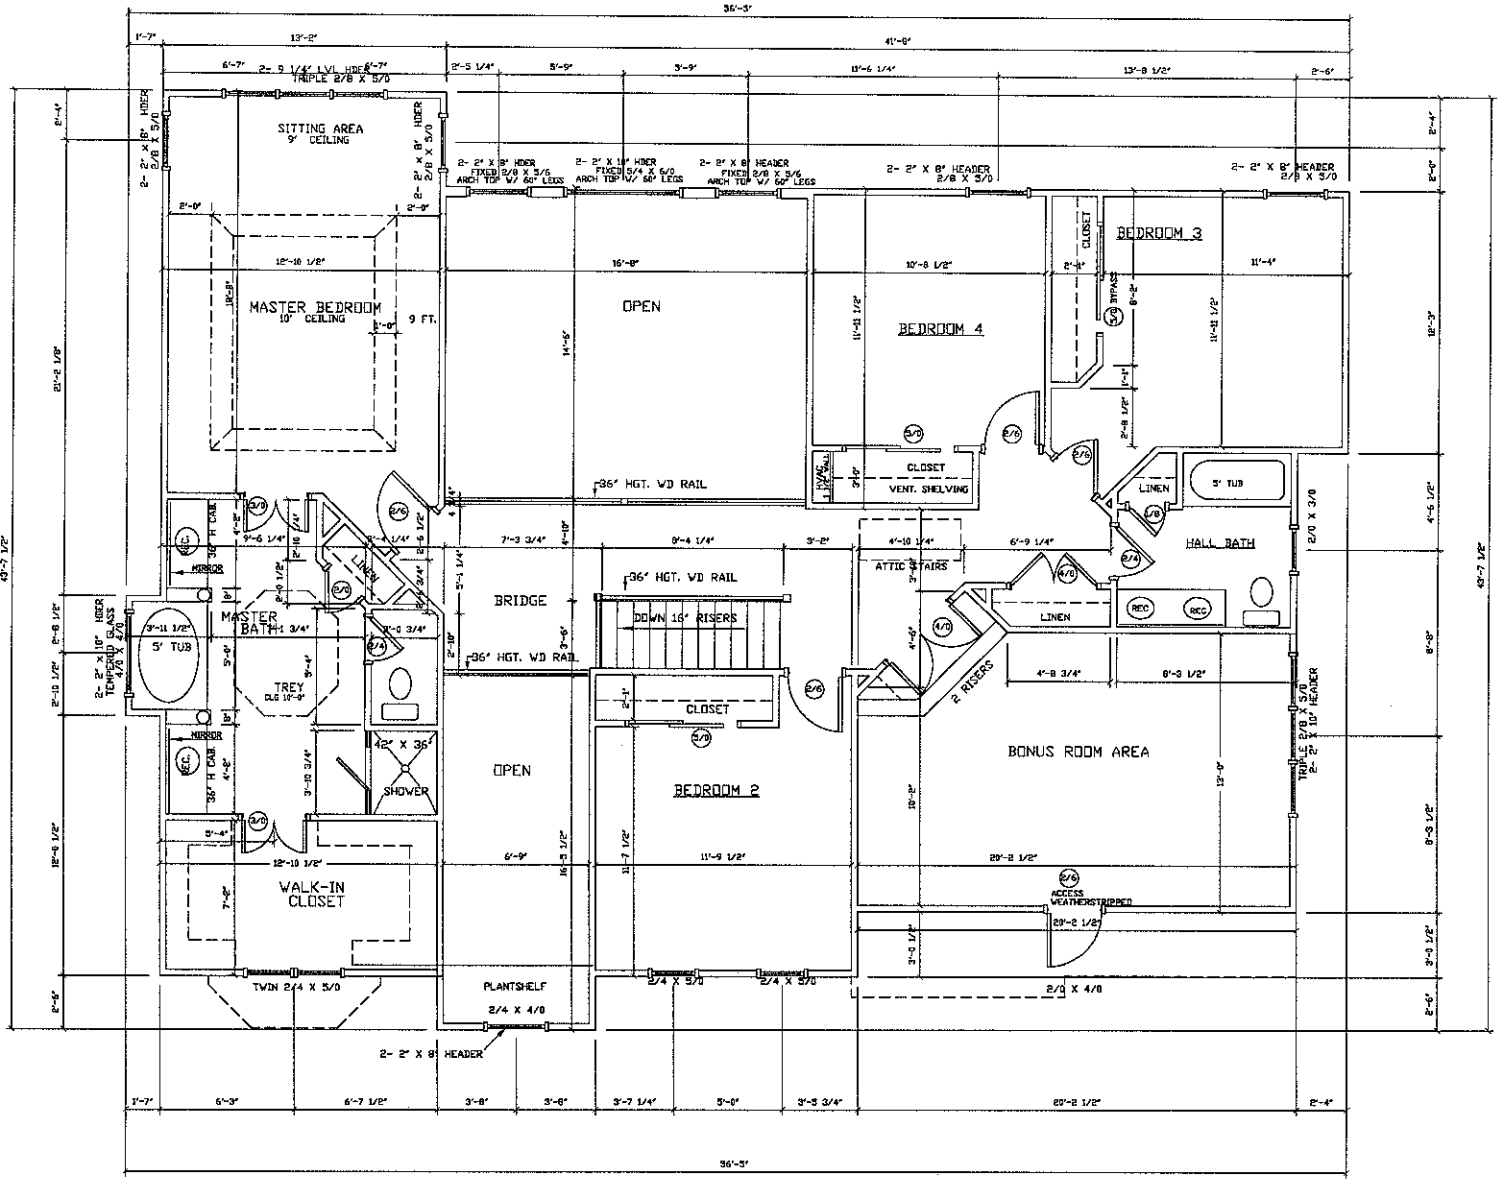


SECOND FLOOR PLAN

SCALE: 1/4" = 1'-0"

BLOCK DEVELOPMENT CORPORATION
300 MCGILL AVENUE NW.
CONCORD, NC
(704) 786-4818 FAX (704) 784-3720

LOT #99
ANNISTON

CARLISLE

SECOND FLOOR PLAN

DATE: 5/29/07
PLAN: CARLISLE
SCALE: 1/4"=1'-0"
DRAWN BY: KD
ESTIMATED BY: JC
CHECKED BY: MN