

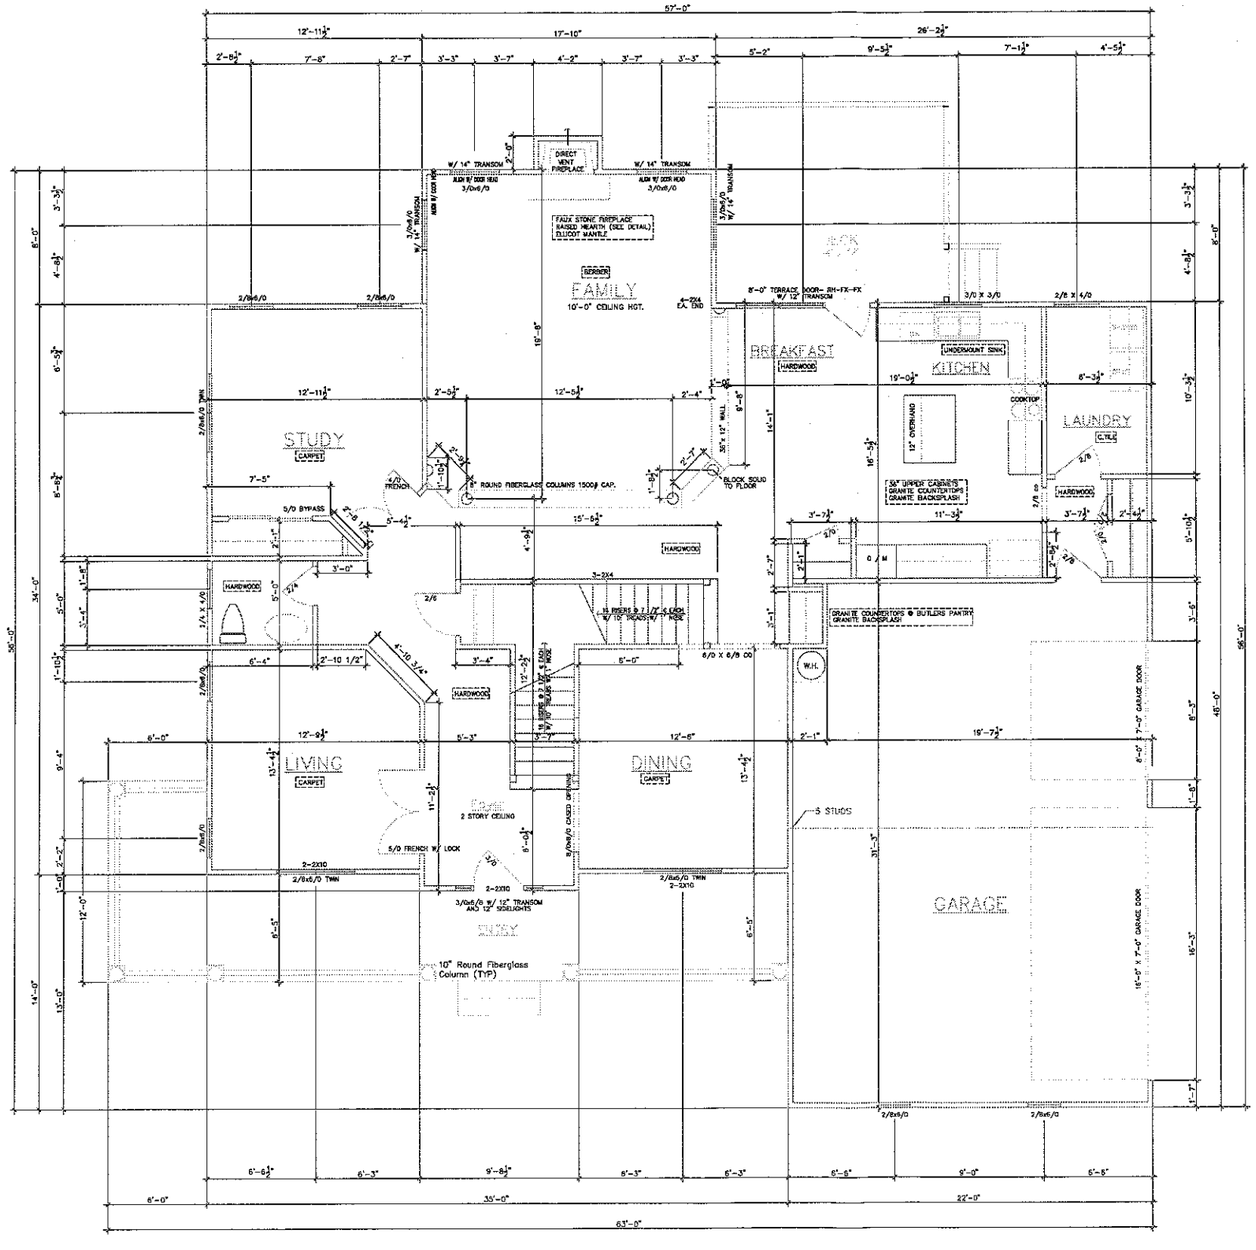


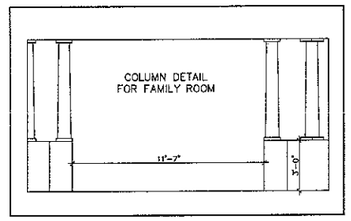

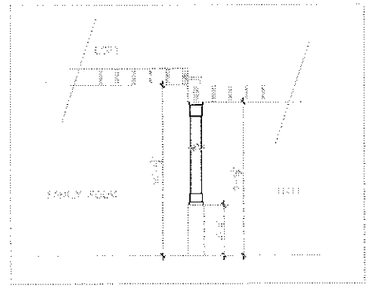

SQUARE FOOTAGE	
FIRST FLOOR HEATED	1723 sqft
SECOND FLOOR HEATED	2014 sqft
TOTAL HEATED	3737 sqft
GARAGE (UNHEATED)	673 sqft
FRONT PORCH (UNHTD.)	266 sqft
DECK	168 sqft
HARDWOOD	774 sqft

IBLOCK DEVELOPMENT CORPORATION
300 MCGILL AVENUE N.W.
CONCORD, NC
(704) 788-4618 FAX (704) 784-3720

LOT # 50
ANNISTON

FIRST FLOOR PLAN

PLAN: GREENWOOD
SCALE: 1/4"=1'-0"
DRAWN BY: BL
ESTIMATED BY: JC
CHECKED BY:MN/GE