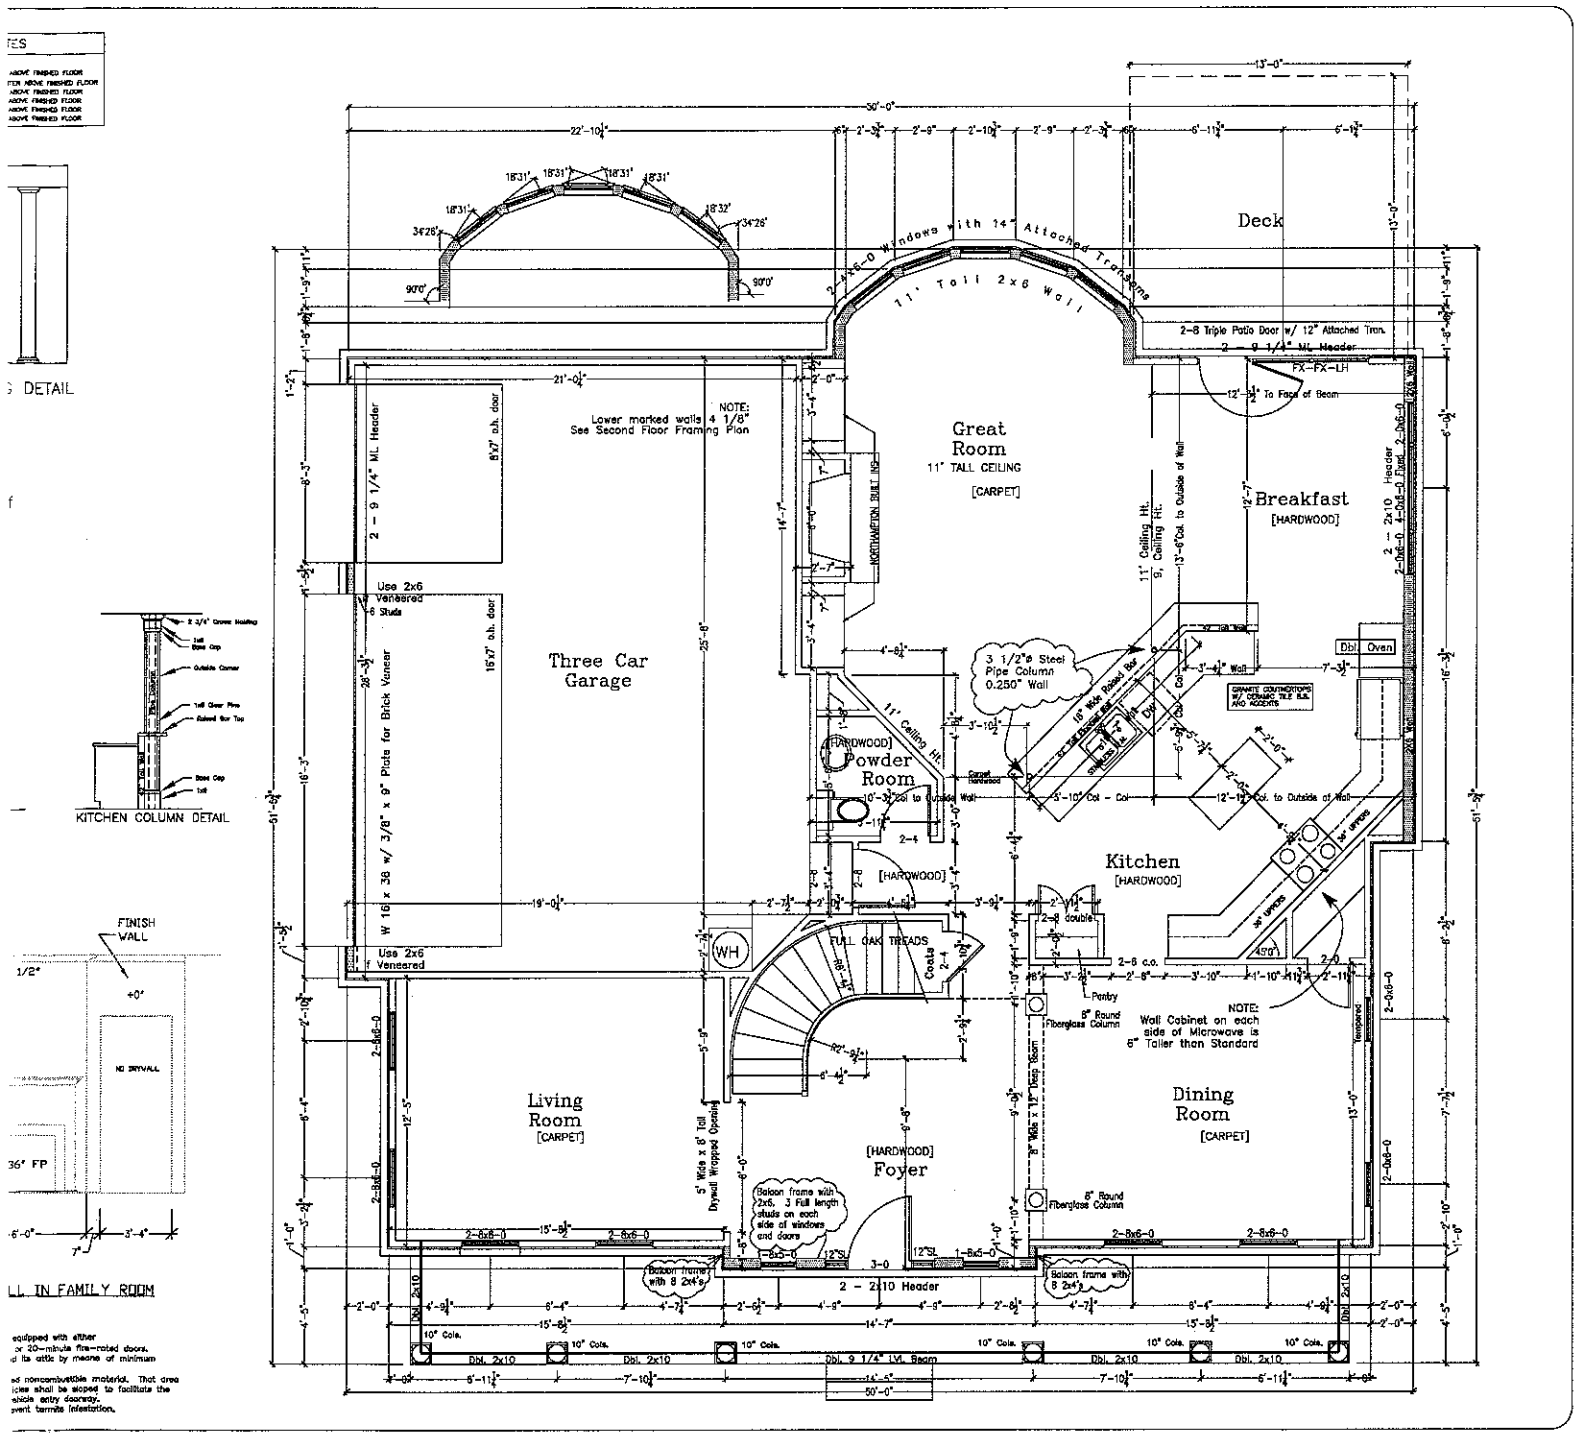


KITCHEN COLUMN DETAIL

FINISH WALL

LL IN FAMILY ROOM

equipped with either or 20-minute fire-rated doors. d its attic by means of minimum

ed noncombustible material. That area ices shall be sloped to facilitate the ehicle entry doorway. event termite infestation.


BLOCK DEVELOPMENT CORPORATION
300 MCGILL AVENUE NW.
CONCORD, NC
(704) 786-4818 FAX (704) 784-3720

LOT #118
ANNISTON

FIRST FLOOR PLAN

DATE: 05/09/07
PLAN: KINGSTON
SCALE: 1/4"=1'-0"
DRAWN BY: KD
ESTIMATED BY: JC
CHECKED BY: MN

1/BDRM
Acknowledgement of
Plans submitted ONLY
Approved Date 5/2/07
Jennifer Hayes Date 5-2-07

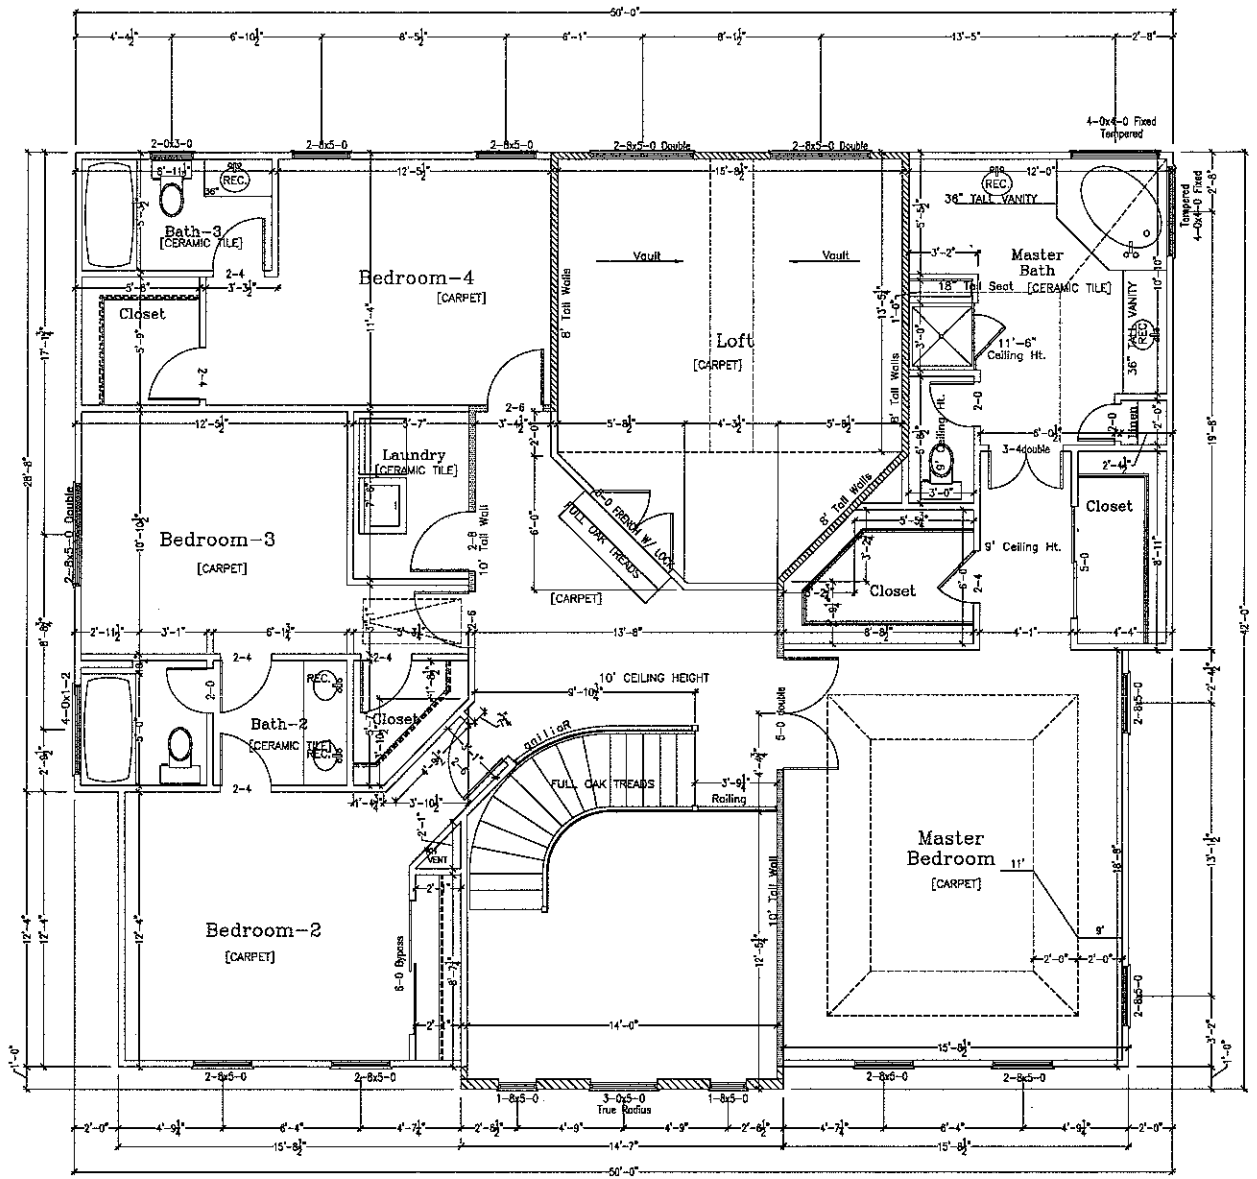

Studio Revised 11-06-06
Standard Plan Revised 3-31-04
Standard Plus Revised 8-24-99

G NOTES

0" CENTER ABOVE FINISHED FLOOR
1/2" CENTER ABOVE FINISHED FLOOR
4" CENTER ABOVE FINISHED FLOOR
4" CENTER ABOVE FINISHED FLOOR
7" CENTER ABOVE FINISHED FLOOR
8" CENTER ABOVE FINISHED FLOOR

BLOCK DEVELOPMENT CORPORATION
300 MCGILL AVENUE NW.
CONCORD, NC
(704) 788-4618 FAX (704) 784-3720

LOT #118
ANNISTON

SECOND FLOOR PLAN
with LOFT

DATE: 04/16/07
PLAN: KINGSTON
SCALE: 1/4"=1'-0"
DRAWN BY: KD
ESTIMATED BY: JC
CHECKED BY: MN