

165 Timberside Drive
Davidson, NC 28031

Anniston Development
Lot 105E

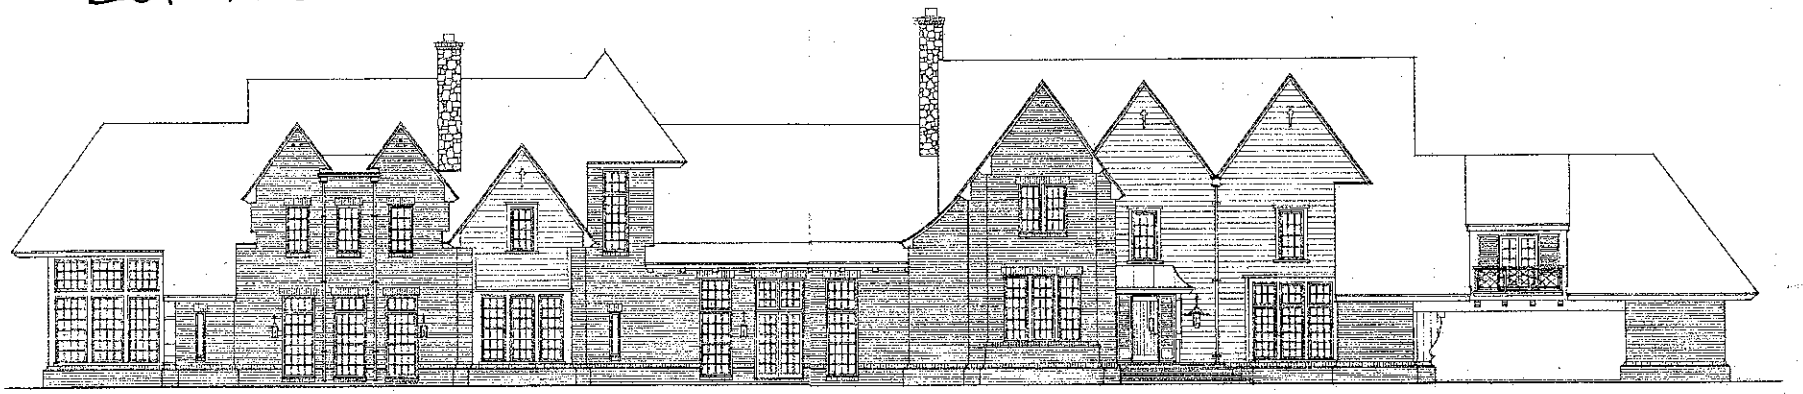

FRONT ELEVATION

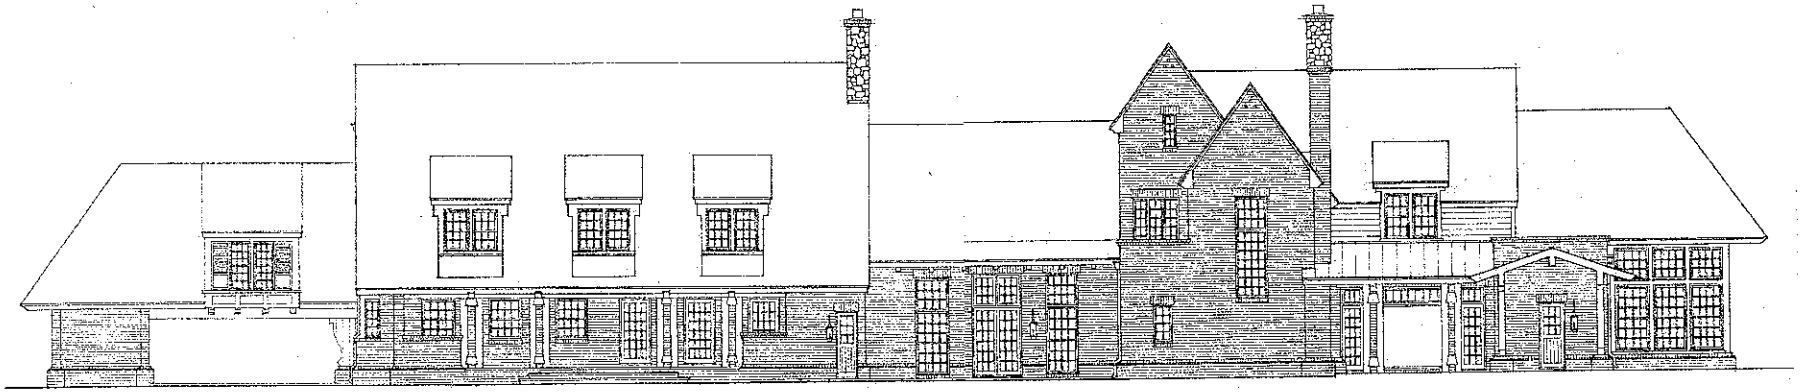

REAR ELEVATION

TRINITY HILL RESIDENCE
IREDELL COUNTY, NORTH CAROLINA


DRAWING TITLE

SHEET:

Jim Phelps, AIBD
Luxury Home Designer
(704) 899-8878
JIM PHELPS COLLECTION
http://www.jimphelpscollection.com

Acknowledgement Of
Plans Submittal ONLY!
Maria Dotson Date 2/15/13
Date

TRINITY HILL RESIDENCE
IREDELL COUNTY, NORTH CAROLINA

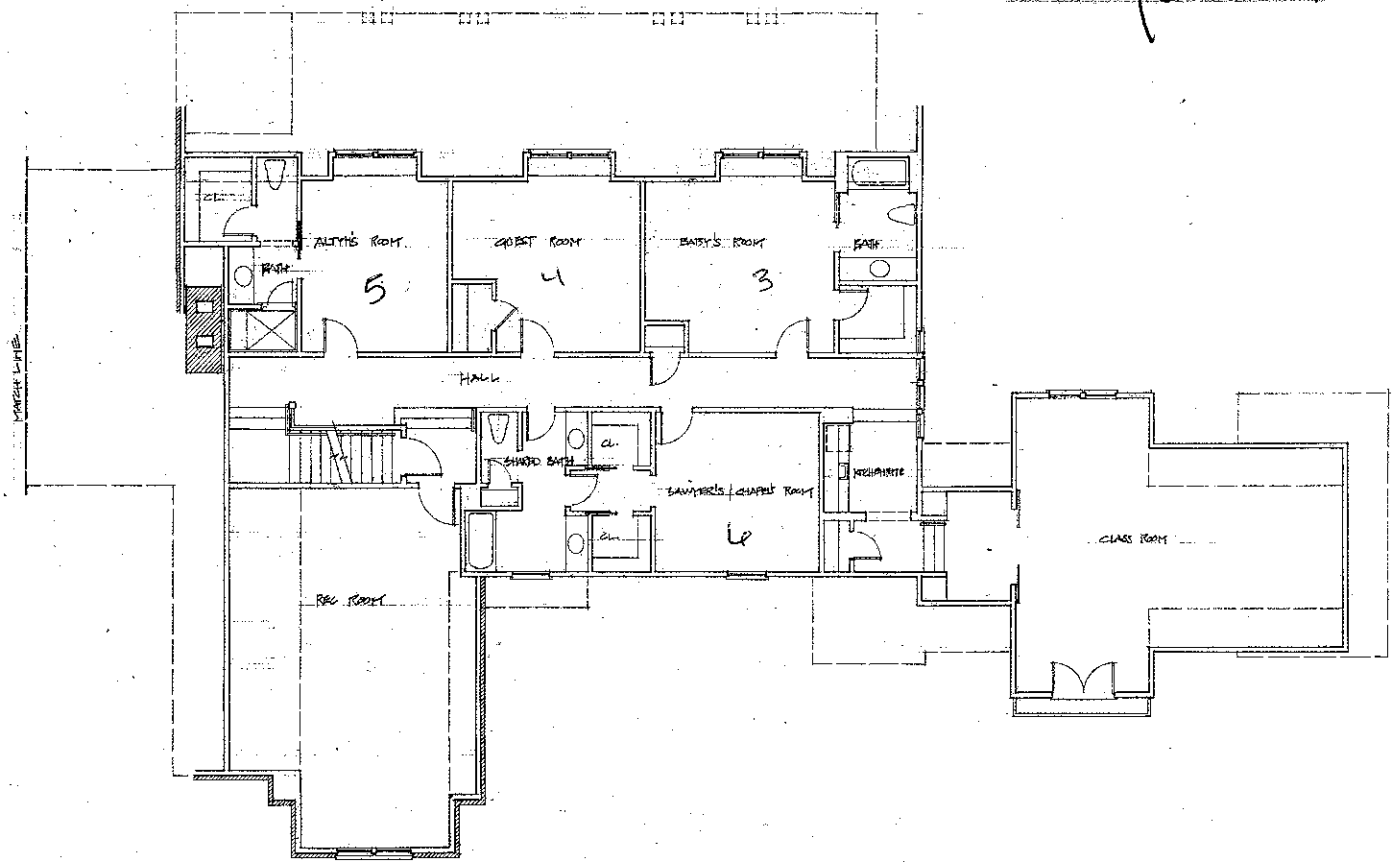

UPPER LEVEL PLAN (MAIN SIDE)

Square Footage Calculations	
Main Level Heated	5,116 Sq. Ft.
Second Level Heated	4,484 Sq. Ft.
Total	10,000 Sq. Ft.
Porte Cochere	840 Sq. Ft.
Covered Porch	778 Sq. Ft.
Upper Storage	281 Sq. Ft.
Workshop	783 Sq. Ft.
Pool Bath	74 Sq. Ft.
Screened Veranda	717 Sq. Ft.
Total Under Roof	13,281 Sq. Ft.

Submittal and Revision Dates
Description
PRELIMINARY
CONSTRUCTION
Date
DRAWN BY: DATE:

DRAWING TITLE:

SCALE: 1/4"=1'-0"

SHEET: 4


© Copyright, Jim Phelps Signature Collection

Jim Phelps, AIBD
Luxury Home Designer
(704) 239-5372

JIM PHELPS COLLECTION
http://www.jimphelpsarchitecture.com

Acknowledgement of
Plans Submittal ONLY!
Maria Tolson Date 2/15/13
Kenny Ward Date

TRINITY HILL RESIDENCE
IREDELL COUNTY, NORTH CAROLINA

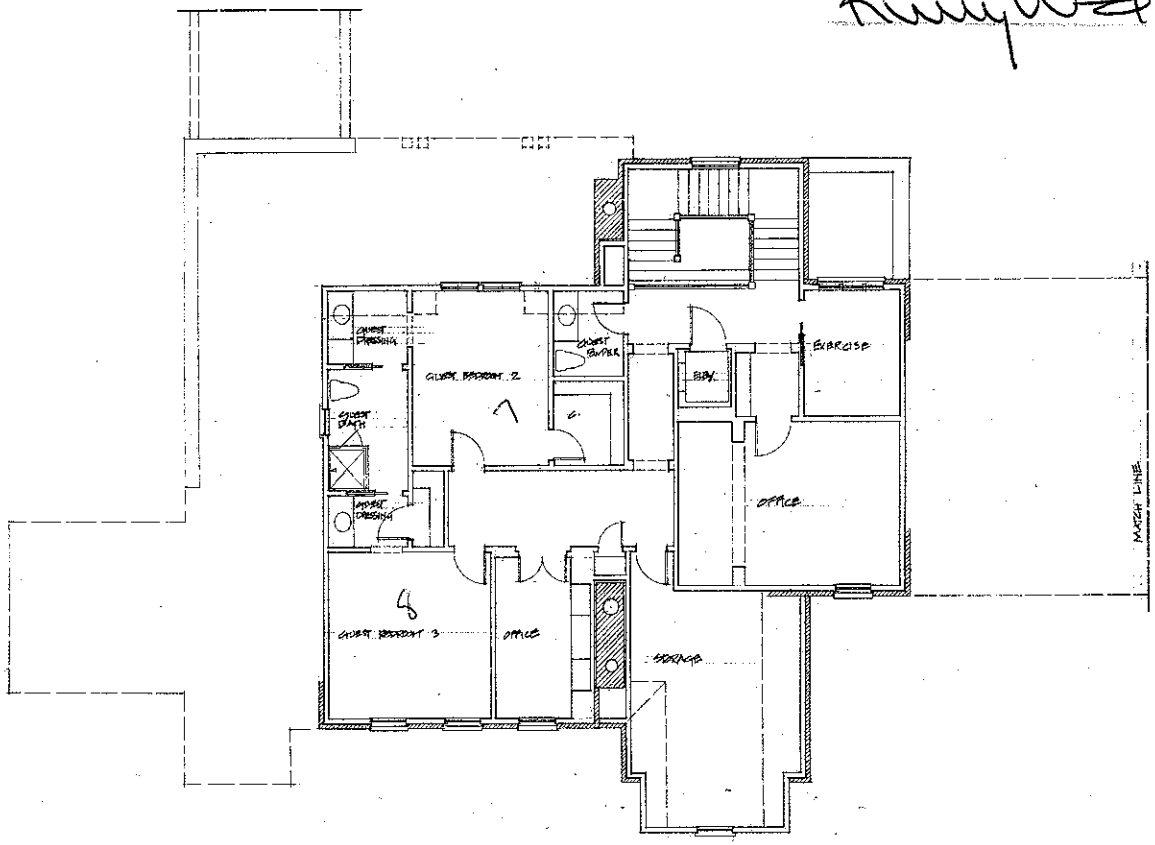

UPPER LEVEL PLAN (LEFT SIDE)

Square Footage Calculations	
Main Level Heated	5,115 Sq. Ft.
Second Level Heated	4,484 Sq. Ft.
Total	10,600 Sq. Ft.
Porte Cochere	940 Sq. Ft.
Covered Porch	276 Sq. Ft.
Upper Storage	281 Sq. Ft.
Workshop	393 Sq. Ft.
Pool Bath	74 Sq. Ft.
Screened Veranda	717 Sq. Ft.
Total Under Roof	13,281 Sq. Ft.

Submittal and Revision Dates
DRAWN BY: DATE

DRAWING TITLE:

SCALE: 1/4" = 1'-0"

SHEET: 2

© Copyright, Jim Phelps Signature Collection

Jim Phelps, AIBD
Luxury Home Designer
(704) 278-5272

JIM PHELPS COLLECTION
http://www.jimphelpscollection.com


Acknowledgement of
Plans Submittal ONLY!

185' W

Date 2/15/13

Date

TRINITY HILL RESIDENCE
IREDELL COUNTY, NORTH CAROLINA

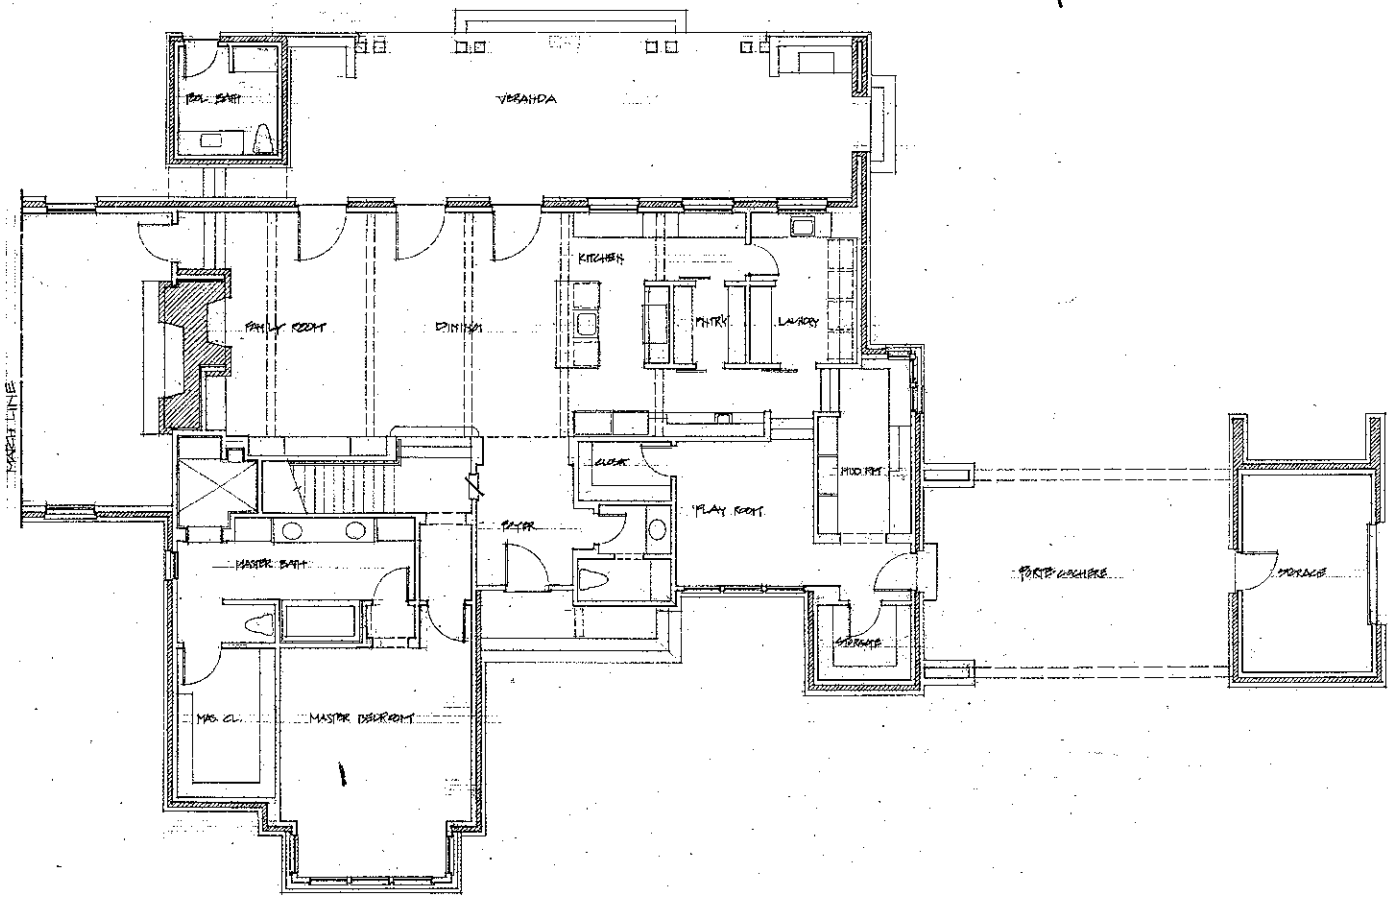

MAIN LEVEL PLAN (RIGHT SIDE)

Square Footage Calculations	
Main Level Heated	6,116 Sq. Ft.
Second Level Heated	4,484 Sq. Ft.
Total	10,600 Sq. Ft.
Porte Cochere	640 Sq. Ft.
Covered Porch	276 Sq. Ft.
Upper Storage	261 Sq. Ft.
Workshop	383 Sq. Ft.
Pool Bath	74 Sq. Ft.
Screened Veranda	717 Sq. Ft.
Total Under Roof	13,261 Sq. Ft.

Submittal and Revision Dates
Description
Date
PRELIMINARY PLANS
DRAWN BY:
DATE:

DRAWING TITLE:

SCALE: 1/4"=1'-0"

SHEET: 3


© Copyright, Jim Phelps Signature Collection

Jim Phelps, AIBD
Luxury Home Designer
(704) 899-5372

JIM PHELPS COLLECTION
http://www.jimphelpscollection.com

Acknowledgement of
Plans Submittal ONLY!
Date 2/15/13
Date

TRINITY HILL RESIDENCE
IREDELL COUNTY, NORTH CAROLINA

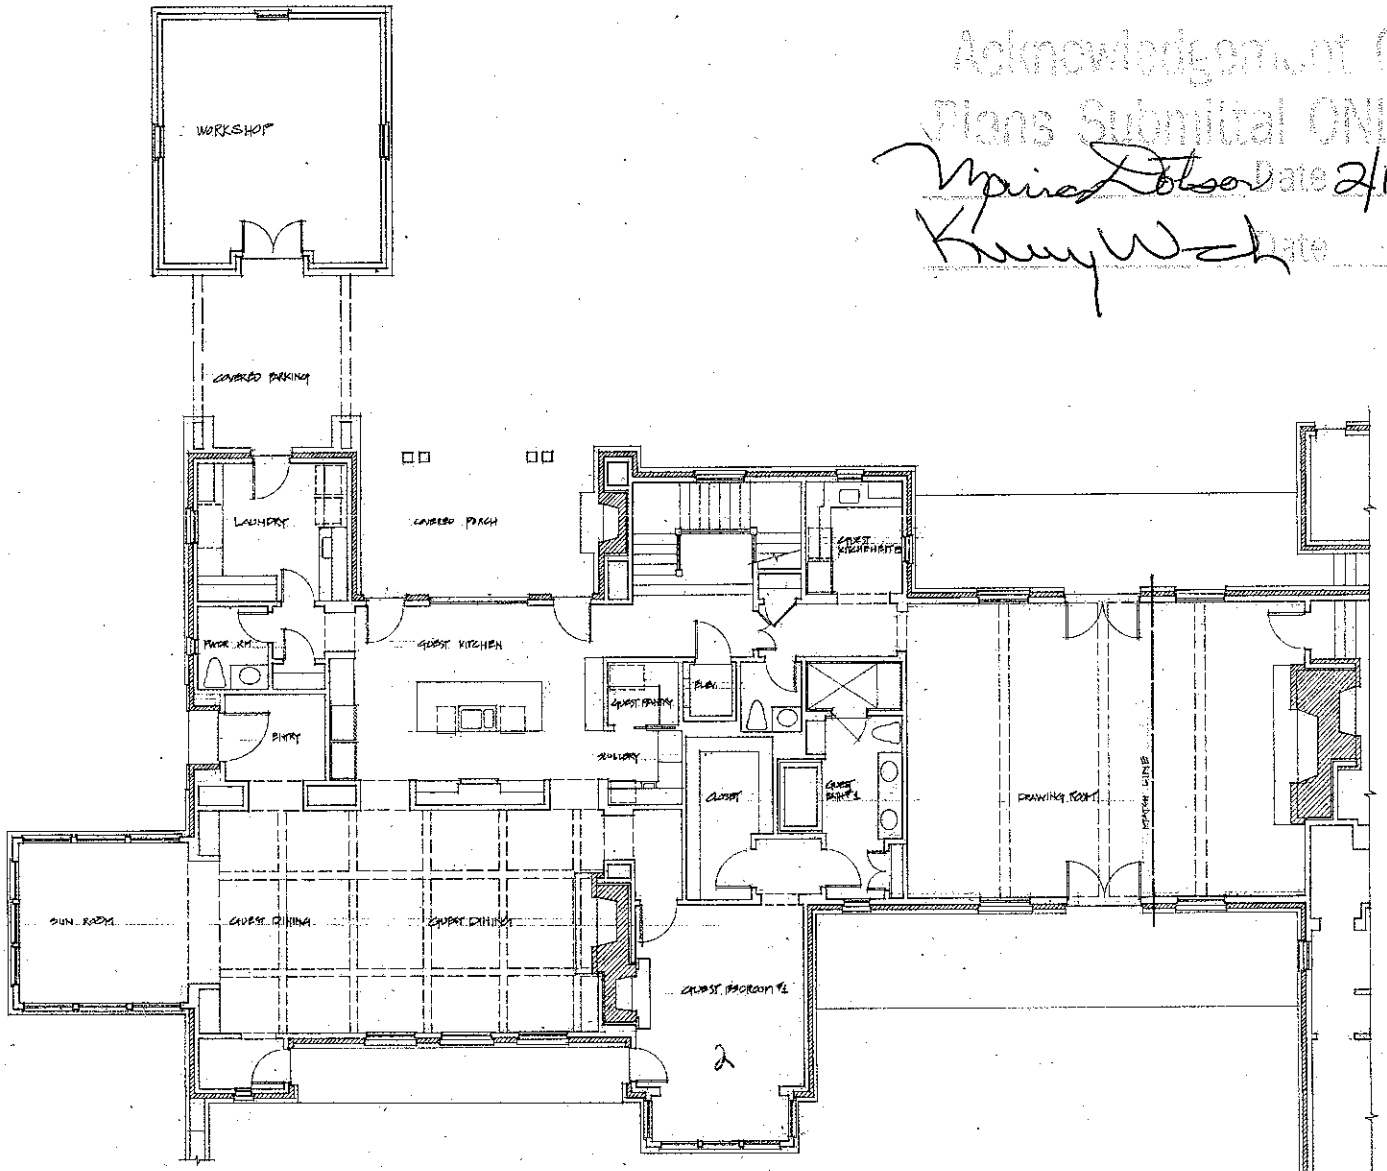

MAIN LEVEL PLAN (LEFT SIDE)

Square Footage Calculations	
Main Level Heated	5,116 Sq. Ft.
Second Level Heated	4,484 Sq. Ft.
Total	10,900 Sq. Ft.
Porte Cochere	840 Sq. Ft.
Covered Porch	578 Sq. Ft.
Upper Storage	221 Sq. Ft.
Workshop	391 Sq. Ft.
Pool Bath	74 Sq. Ft.
Screened Veranda	717 Sq. Ft.
Total Under Roof	13,251 Sq. Ft.

Submittal and Revision Dates
Description
PRELIMINARY
DRAWING NO.
DATE:

DRAWING TITLE:

SCALE: 1/4" = 1'-0"

SHEET: 1

Copyright, Jim Phelps Signature Collection