
Acknowledgement of Plans Submitted ONLY!
Date 7-9-13
Date 7/9/13

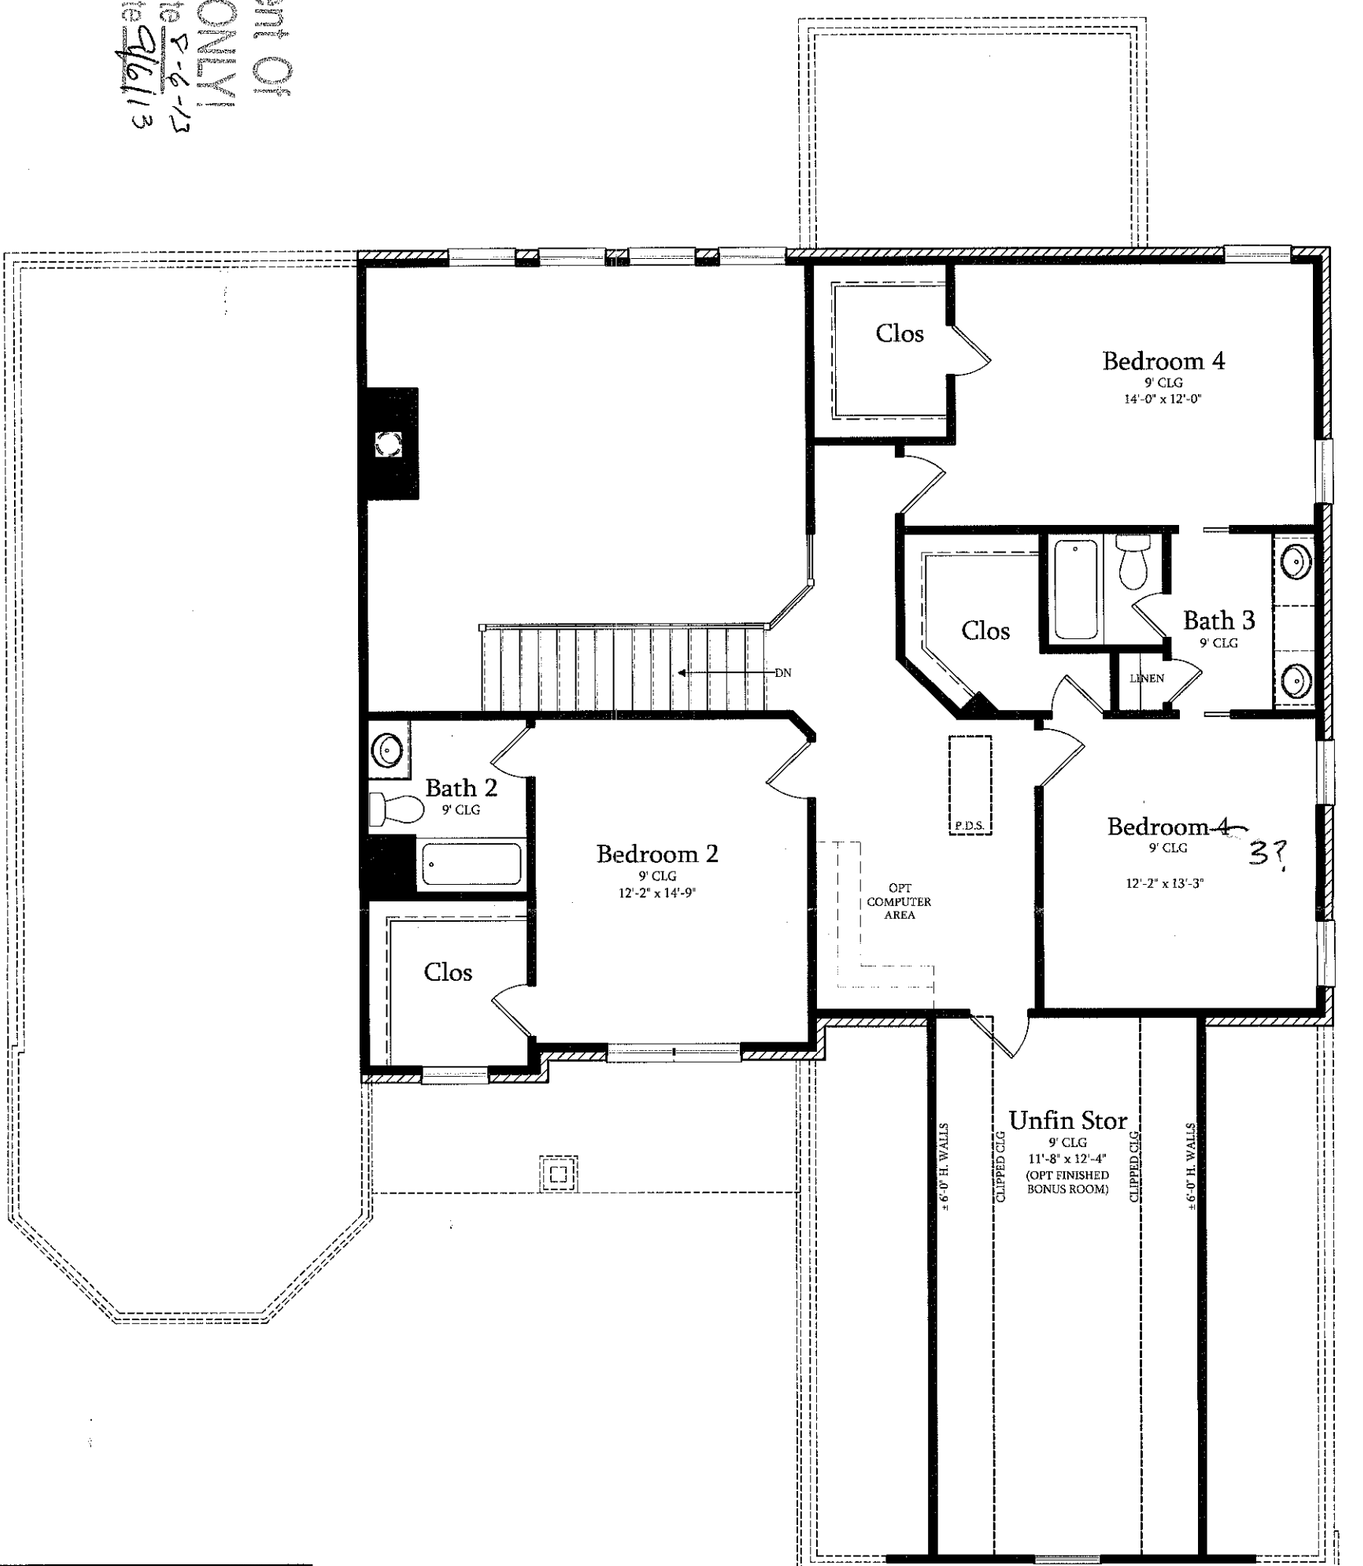

SECOND FLOOR PLAN

SQUARE FOOTAGE TABLE	
FIRST FL. LIVING:	2146 s.f.
SECOND FL. LIVING:	1107 s.f.
TOTAL LIVING:	3253 s.f.
GARAGE:	789 s.f.
COVERED FRONT PORCH:	104 s.f.
COVERED REAR DECK	236 s.f.
OPT EXTENDED BONUS ROOM	301 s.f.

CORNERSTONE BUILDERS GROUP
www.CornerstoneCarolina.com
PO Box 38162
Charlotte, NC. 28278
P 704.201.8489 P 919.630.6919
F 704.761.6442

Linnane Homes
P.O. Box 472165
Charlotte, NC 28247

Fernandez Residence at Anninston
The Raleigh (3253)

Second Floor Plan


revisions:	
date:	drawn by:
designed by:	CBG
drawn by:	CBG
job no:	13-043
date:	07/01/2013

sheet: M-2

Acknowledgement Of Plans Submitted ONLY

Date 7-9-13

Date 8/6/13

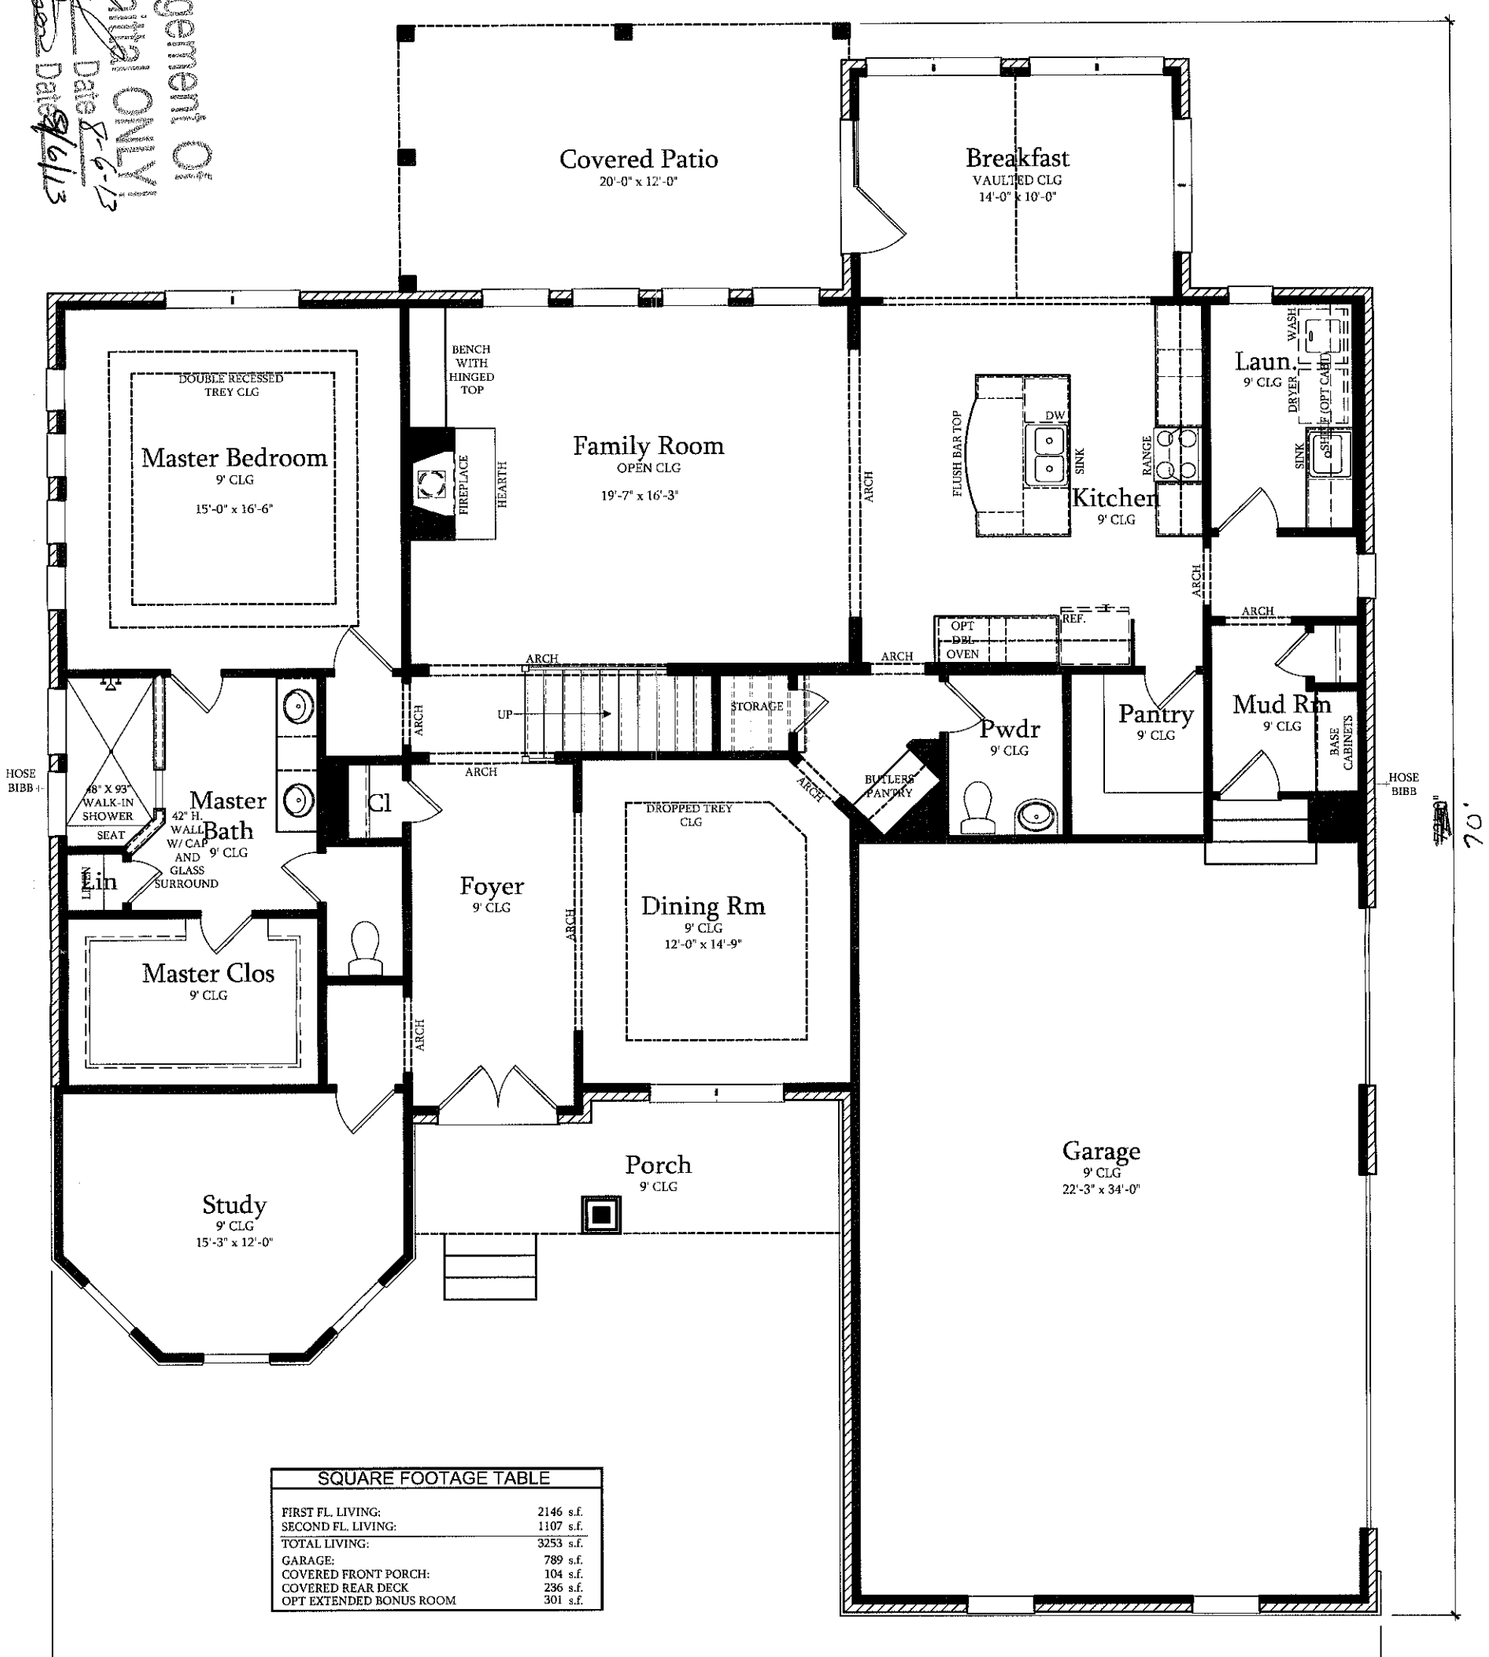

FIRST FLOOR PLAN

SQUARE FOOTAGE TABLE	
FIRST FL. LIVING:	2146 s.f.
SECOND FL. LIVING:	1107 s.f.
TOTAL LIVING:	3253 s.f.
GARAGE:	789 s.f.
COVERED FRONT PORCH:	104 s.f.
COVERED REAR DECK	236 s.f.
OPT EXTENDED BONUS ROOM	301 s.f.

CORNERSTONE BUILDERS GROUP
www.CornerstoneCarolina.com
PO Box 38162
Charlotte, NC. 28278
P 704.201.8489 P 919.630.6919
F 704.761.6442

Linnane Homes
P.O. Box 472165
Charlotte, NC 28247

Fernandez Residence at Anninston
The Raleigh (3253)

First Floor Plan

revisions:	
date:	drawn by:
designed by:	CBG
drawn by:	CBG
job no:	13-043
date:	07/01/2013

sheet: M-1