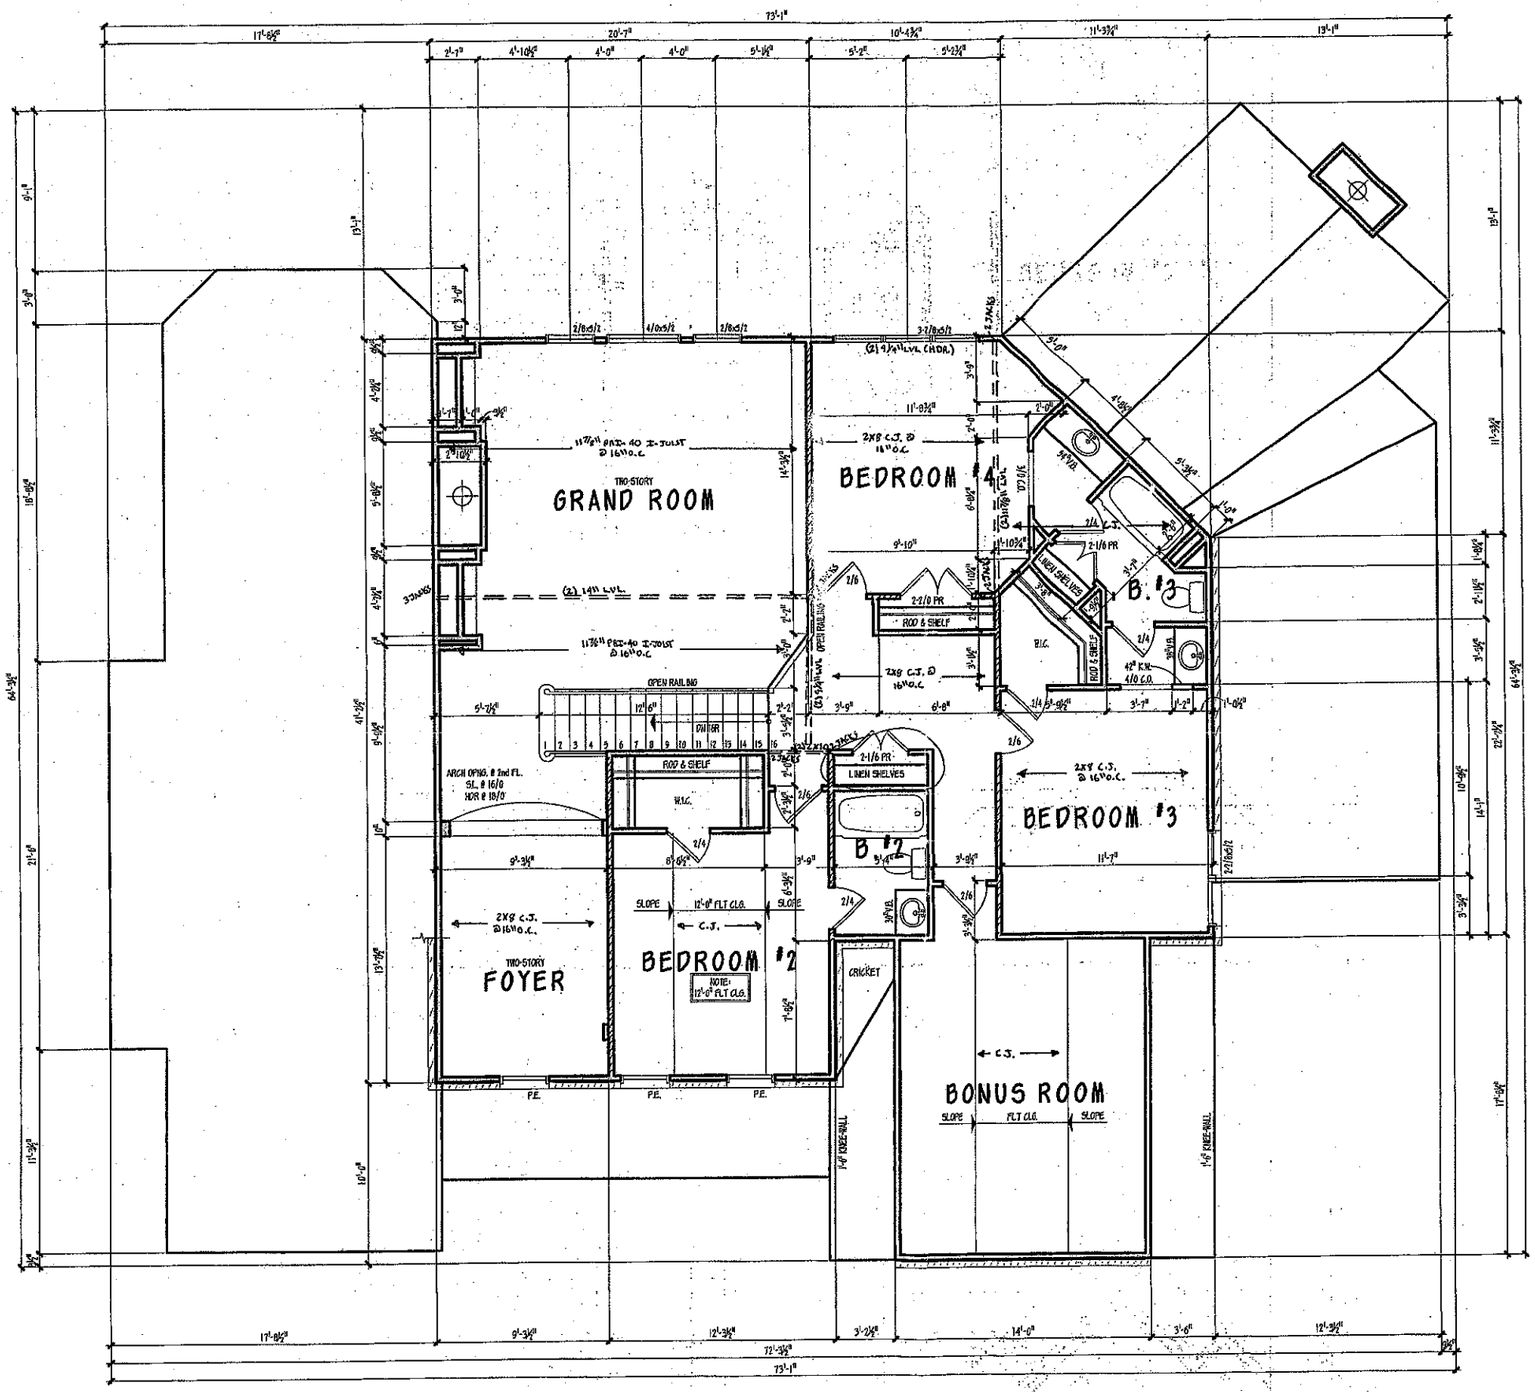


Acknowledgement of Plans Submittal ONLY

Date 10-24-07

Date 10-29-07

SECOND FLOOR NOTES:

- ALL CEILING FRAMING TO BE 2X8 @16" O.C U.N.O.
- ALL SECOND FLOOR LOAD BEARING HEADERS TO BE 2-2X8'S U.N.O.
- INSTALL A MINIMUM OF (2) 2X4 STUD UNDER ALL BEAMS, LVL, OR BUILT-UP AT THE SECOND FLOOR LEVEL U.N.O.

NORTH CAROLINA PROFESSIONAL SEAL 29249 ENGINEER KEVIN P. MUNSON

STRUCTURE ONLY
KEVIN P. MONSON P.E.
4855 MILFORD WAY
FORT MILL, S.C. 29708

© COPYRIGHT 2000 GARRELL ASSOCIATES INC.

PLANBOOK EDITION
Licensed To:
Anderson Custom Homes, Inc.
8/3/2007

GARRELL ASSOCIATES INC.
5380 PEACHTREE IND. BLVD., N.W., SUITE 245A
NORCROSS, GA 30071 (770) 448-8006

THE CAMBRIDGE
SECOND FLOOR PLAN

12/99

REV. NO.	REV. DATE
1	01/13/00
2	01/27/00

THIS PLAN IS THE PROPERTY OF GARRELL ASSOCIATES, INC. AND MAY NOT BE USED OR REPRODUCED WITHOUT THE EXPRESSED WRITTEN CONSENT OF GARRELL ASSOCIATES, INC.

CAUTION: ONLY A QUALIFIED DESIGNER, ARCHITECT, CONTRACTOR, OR STRUCTURAL ENGINEER SHOULD ATTEMPT TO MODIFY THIS PLAN, AS EVEN MINOR CHANGES IN ONE AREA OF THE HOUSE COULD LEAD TO PROBLEMS IN ANOTHER AREA.

CAMB-A2

99225

DRAWN	SHEET NO
JBW	A2