IREDELL COUNTY HEATLH DEPARTMENT

PAGE 2: *SITE PLAN WORKSHEET*

SEE THE SAMPLE SITE PLAN BELOW. INCOMPLETE SITE PLANS WILL BE RETURNED TO YOU FOR COMPLETION AND MAY RESULT IN A DELAY IN THE ISSUANCE OF YOUR SEPTIC SYSTEM PERMIT!!!

Place an (X) beside each item as you complete the site plan:

- X — **Property Line measurements are clearly identified…**
- X — **All proposed structures are indicated…**
  SHOW: proposed house or business footprint, wells, water lines, patios, pools and decks, and any other item that will occupy space on the site
- X — **Front and side setbacks from property line…**
- X — **Preferred driveway location and configuration, preferred well location…**
- ____ — **Area you prefer your septic system to be placed…**
- ____ — **North arrow, or other sufficient indicator of direction…**

Circle N/A on the following if appropriate:


- ____ — **Location of septic systems and wells within 100' of your property…** (N/A)
- ____ — **Location of easements and rights of ways on your property…** (N/A)
- ____ — **Location of any designated wetlands on the property…** (N/A)


Signature: _____
Property owner or owner's legal representative signature (SIGNATURE REQUIRED)

10/22/07
DATE

USE THIS SPACE TO DRAW YOUR SITE PLAN

See attached Plot Plan

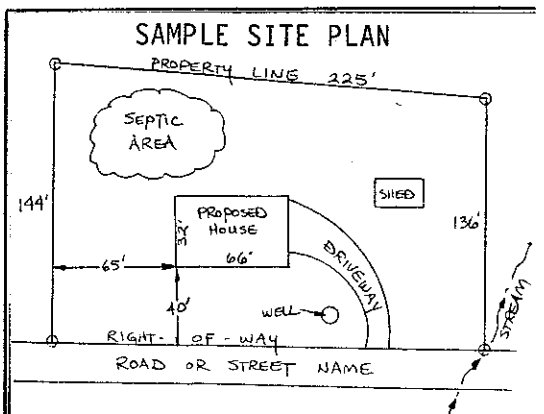

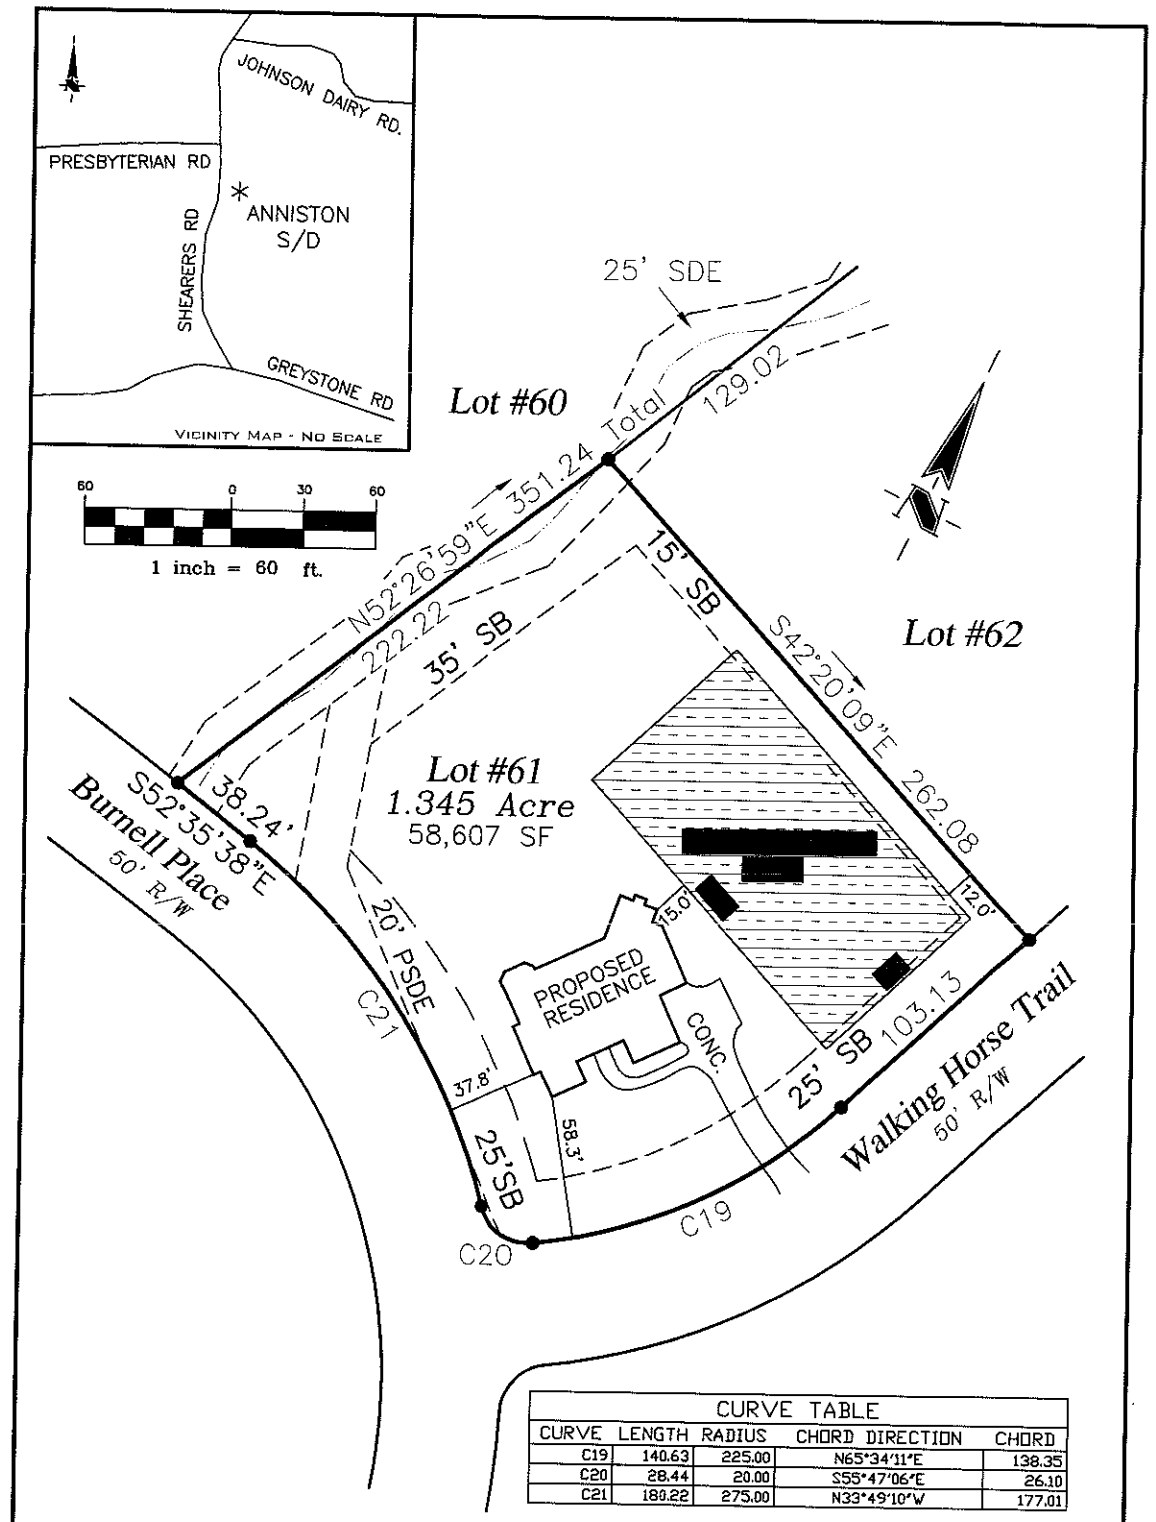

CURVE TABLE				
CURVE	LENGTH	RADIUS	CHORD DIRECTION	CHORD
C19	140.63	225.00	N65°34'11"E	138.35
C20	28.44	20.00	S55°47'06"E	26.10
C21	180.22	275.00	N33°49'10"W	177.01

PLOT PLAN - LOT 61 - ANNISTON
FOR: ANDERSON HOMES

SCALE	TOWNSHIP	COUNTY	STATE	DATE
1" = 60'	CODDLE CR TOWNSHIP	IREDELL	N.C.	REVISED 10-24-07

WALKING HORSE TRAIL
LOT 61 MAP BOOK 52 PAGE 110

SURVEYED ----
MAPPED JCK

SURVEYOR:
THE SCHNEIDER CORPORATION
8001 ARROWRIDGE ROAD CHARLOTTE, NORTH CAROLINA
PHONE 704-697-5900 FAX 704-697-5990

MAP RECORDED
DEED RECORDED