


52'-0"

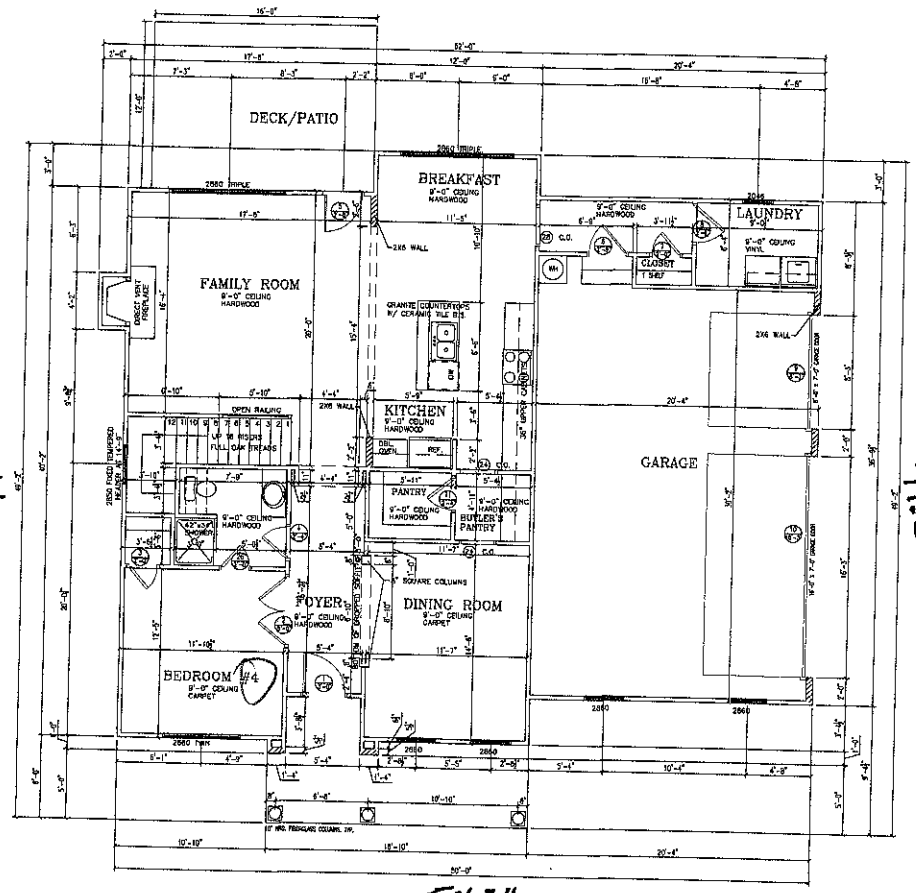


Door Schedule			
Door No	Width	Swing Direction	Style
1	3'-0"	Left	Single-Front-Ent.
2	5'-0"	NA	Hinged-Double
3	2'-0"	Right	Hinged-Single
4	2'-4"	Left	Hinged-Single
5	2'-8"	Right	Single-Front-Ent.
6	2'-8"	Right	Single-Utility-Ent
7	2'-0"	Right	Hinged-Single
8	2'-8"	Left	Hinged-Single
9	8'-3"	NA	Single_Overhead Garage
10	16'-3"	NA	Single_Overhead Garage
11	2'-4"	Right	Hinged-Single
12	2'-8"	Right	Single-Front-Ent.
13	2'-4"	Left	Single-Front-Ent.
14	2'-0"	Right	Single-Front-Ent.
15	2'-4"	Right	Single-Front-Ent.
16	2'-6"	Right	Hinged-Single
17	2'-4"	Left	Hinged-Single
18	2'-6"	Right	Hinged-Single
19	2'-0"	Left	Single-Front-Ent.
20	2'-0"	Right	Single-Front-Ent.
21	2'-0"	Left	Single-Front-Ent.
22	2'-6"	Left	Hinged-Single
23	2'-4"	Right	Hinged-Single
24	2'-0"	Right	Single-Front-Ent.
25	2'-0"	Left	Hinged-Single
26	2'-0"	Left	Hinged-Single

AREAS	
Location	Area
1st Floor Heated	1330 SF
2nd Floor Heated	1617 SF
Garage	629 SF
Porch	130 SF
Deck	192 SF
	3898 SF

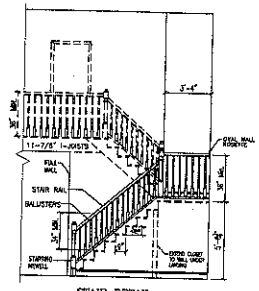

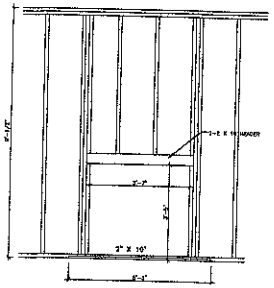

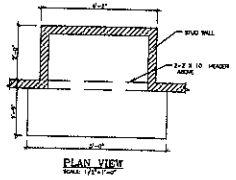

(CRAWL FOUNDATION)

Acknowledgement of Plans Submittal ONLY!

[signature] Date 1-6-10

[signature] Date 12/30/2009

FIRST FLOOR PLANS

REVISION DATES:
XX/XX/XXXX


BLOCK DEVELOPMENT CORPORATION
1000 CIRCLE AVENUE N.W.
CONCORD, NC
(704) 788-4818 FAX (704) 784-3720

Lot #119 Anniston
Niblock Homes Inventory

Apsen "B"

FIRST FLOOR PLAN

DATE: XX/XX/XXXX
PLAN: XXXXXXXX
SCALE: 1/4"=1'-0"
DRAWN BY: XXX
ESTIMATED BY:
CHECKED BY:

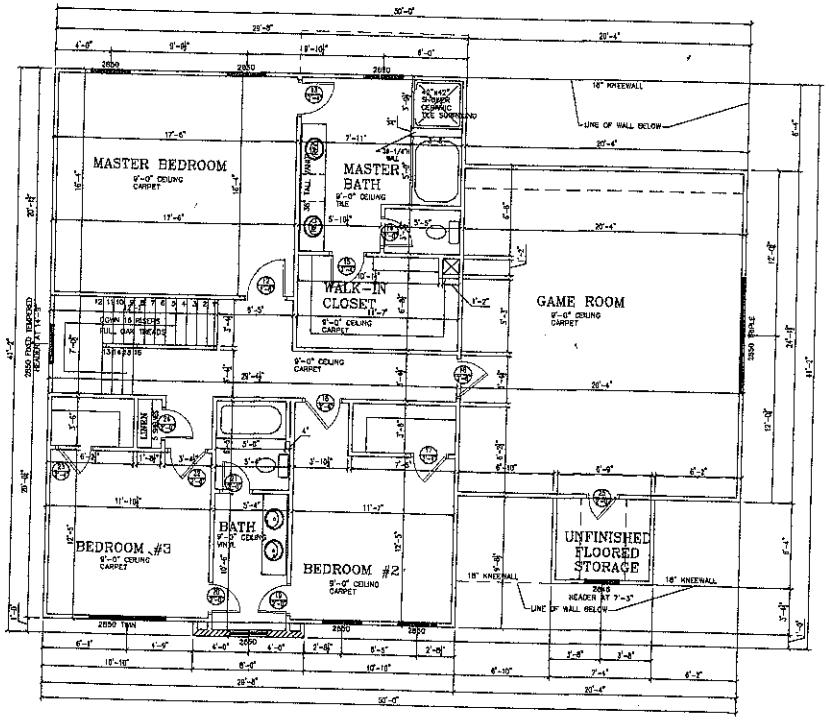

Acknowledgement Of Floor Submittal ONLY!

B.A. REB Date 1-6-10

Date 12/30/2009

SECOND FLOOR PLANS

REVISION DATES:
XX/XX/XXXX

NIBLOCK DEVELOPMENT CORPORATION
300 MCGILL AVENUE N.W.
CONCORD, NC
(704) 788-4618 FAX (704) 784-3720

Lot #119 Anniston
Niblock Homes Inventory

Aspen "B"

SECOND FLOOR PLAN

DATE: XX/XX/XXXX
PLAN: XXXXXXXX
SCALE: 1/4"=1'-0"
DRAWN BY: XXX
ESTIMATED BY:
CHECKED BY: