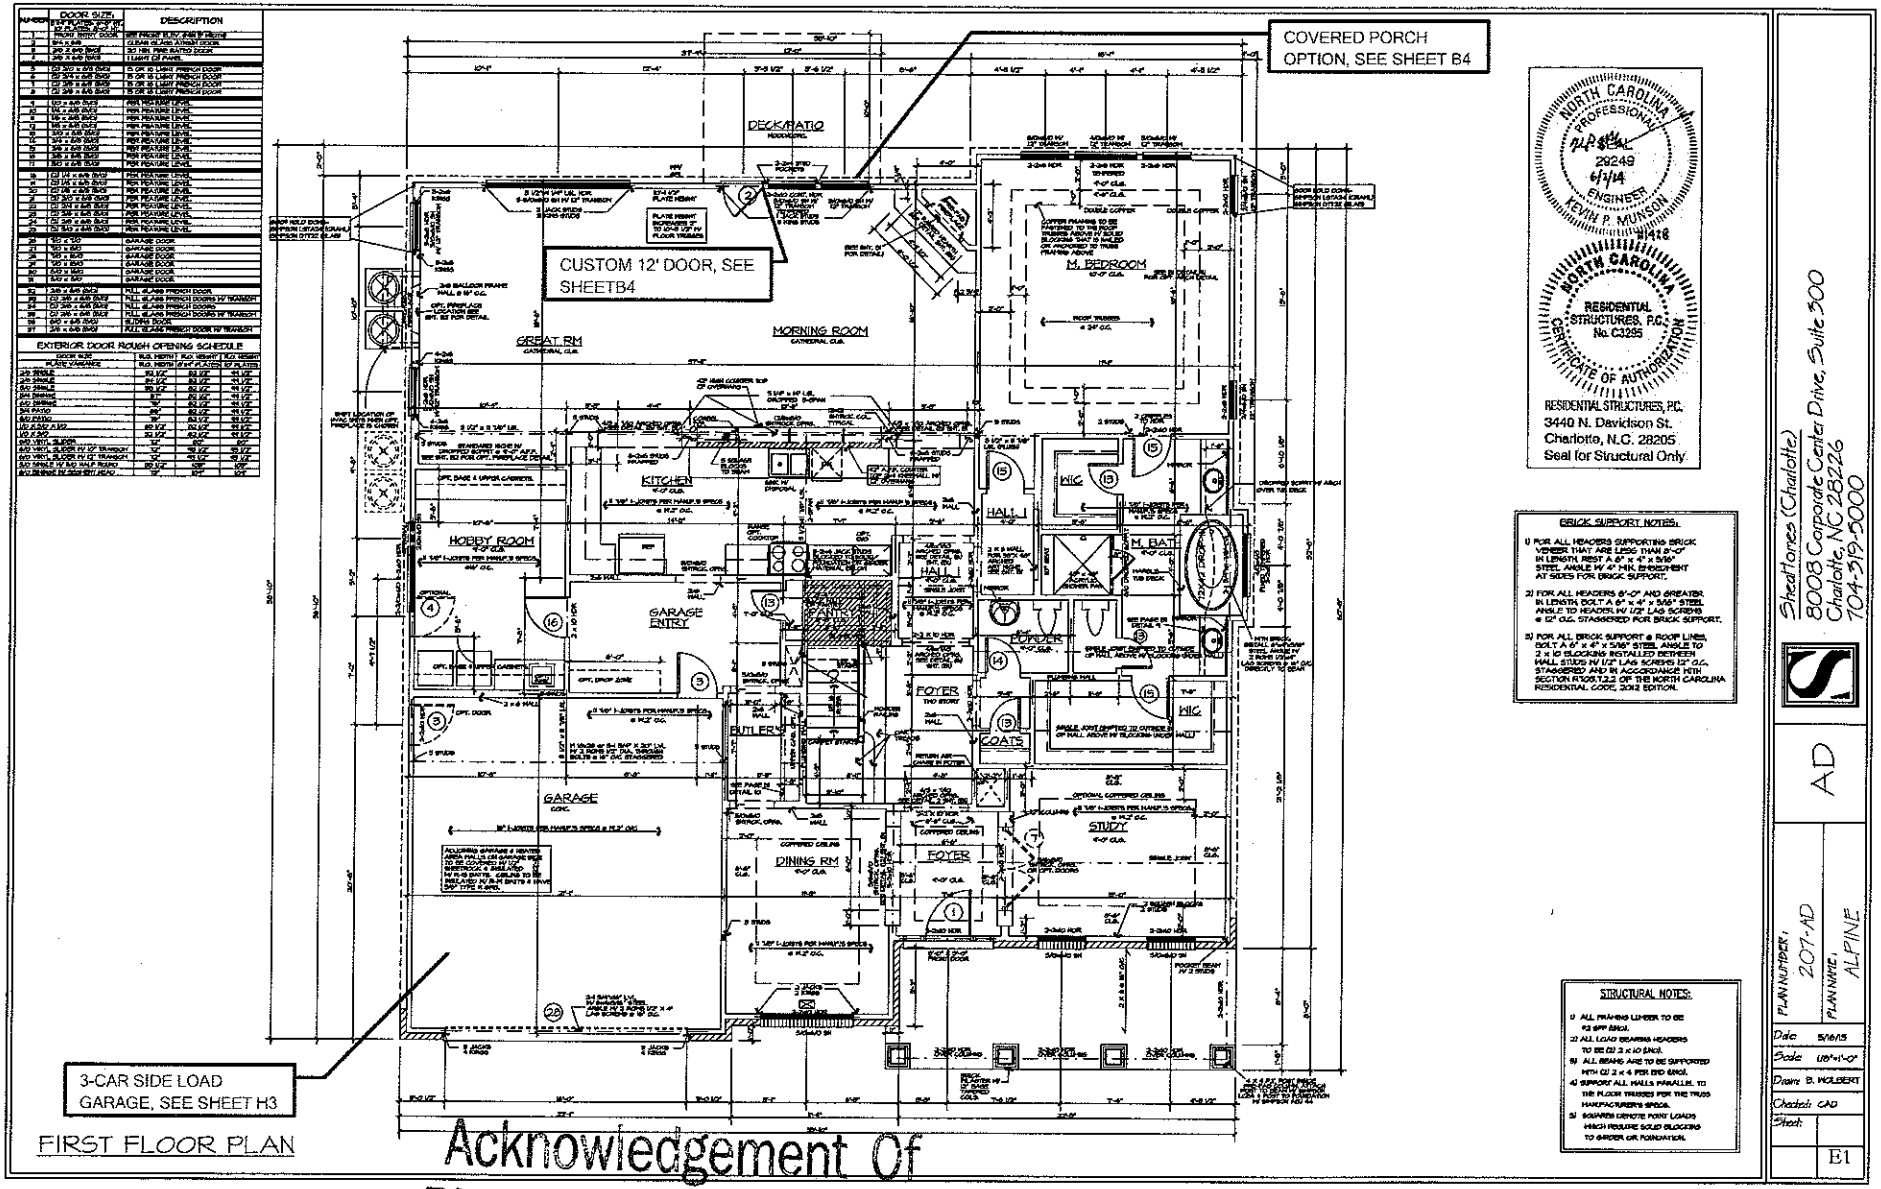



FIRST FLOOR PLAN

Acknowledgement Of
Plans Submittal ONLY!
APPROVED JUN 30 2014
Date
Date 9/25/14

NUMBER	DOOR SIZE	DESCRIPTION
1	FRONT ENTRY DOOR	PER FRONT ELEV. [illegible]
2	3/4 x 6/8	CLEAR GLASS ATRIUM DOOR
3	2/8 X 6/8 [illegible]	20 MIN. FIRE RATED DOOR
4	2/8 X 6/8 [illegible]	1 LIGHT 2/2 PANEL
5	(2) 2/0 x 6/8 [illegible]	15 OR 18 LIGHT FRENCH DOOR
6	(2) 2/4 x 6/8 [illegible]	15 OR 18 LIGHT FRENCH DOOR
7	(2) 2/6 x 6/8 [illegible]	15 OR 18 LIGHT FRENCH DOOR
8	(2) 2/8 x 6/8 [illegible]	15 OR 18 LIGHT FRENCH DOOR
9	1/0 x 6/8 [illegible]	PER FEATURE LEVEL
10	1/4 x 6/8 [illegible]	PER FEATURE LEVEL
11	1/6 x 6/8 [illegible]	PER FEATURE LEVEL
12	1/8 x 6/8 [illegible]	PER FEATURE LEVEL
13	2/0 x 6/8 [illegible]	PER FEATURE LEVEL
14	2/4 x 6/8 [illegible]	PER FEATURE LEVEL
15	2/6 x 6/8 [illegible]	PER FEATURE LEVEL
16	2/8 x 6/8 [illegible]	PER FEATURE LEVEL
17	3/0 x 6/8 [illegible]	PER FEATURE LEVEL
18	(2) 1/4 x 6/8 [illegible]	PER FEATURE LEVEL
19	(2) 1/6 x 6/8 [illegible]	PER FEATURE LEVEL
20	(2) 1/8 x 6/8 [illegible]	PER FEATURE LEVEL
21	(2) 2/0 x 6/8 [illegible]	PER FEATURE LEVEL
22	(2) 2/4 x 6/8 [illegible]	PER FEATURE LEVEL
23	(2) 2/6 x 6/8 [illegible]	PER FEATURE LEVEL
24	(2) 2/8 x 6/8 [illegible]	PER FEATURE LEVEL
25	(2) 3/0 x 6/8 [illegible]	PER FEATURE LEVEL
26	[illegible]	GARAGE DOOR
27	[illegible]	GARAGE DOOR
28	[illegible]	GARAGE DOOR
29	[illegible]	GARAGE DOOR
30	[illegible]	GARAGE DOOR
31	[illegible]	GARAGE DOOR
32	2/8 x 6/8 [illegible]	FULL GLASS FRENCH DOOR
33	(2) 2/8 x 6/8 [illegible]	FULL GLASS FRENCH DOORS W/ TRANSOM
34	(2) 2/8 x 6/8 [illegible]	FULL GLASS FRENCH DOORS
35	(2) 2/6 x 6/8 [illegible]	FULL GLASS FRENCH DOORS W/ TRANSOM
36	6/0 x 6/8 [illegible]	SLIDING DOOR
37	2/8 x 6/8 [illegible]	FULL GLASS FRENCH DOOR W/ TRANSOM

EXTERIOR DOOR ROUGH OPENING SCHEDULE

DOOR SIZE	R.O. WIDTH	R.O. HEIGHT	R.O. HEIGHT
PLATE VARIANCE	R.O. WIDTH	8'-1" PLATES	10' PLATES
2/8 SINGLE	[illegible]	[illegible]	[illegible]
3/0 SINGLE	[illegible]	[illegible]	[illegible]
3/2 SINGLE	[illegible]	[illegible]	[illegible]
5/4 FRENCH	[illegible]	[illegible]	[illegible]
6/0 FRENCH	[illegible]	[illegible]	[illegible]
5/4 PATIO	[illegible]	[illegible]	[illegible]
6/0 PATIO	[illegible]	[illegible]	[illegible]
1/0 X 3/0 X 1/0	[illegible]	[illegible]	[illegible]
1/0 X 3/0	[illegible]	[illegible]	[illegible]
6/0 VINYL SLIDER	[illegible]	[illegible]	[illegible]
6/0 VINYL SLIDER W/ 10" TRANSOM	[illegible]	[illegible]	[illegible]
6/0 VINYL SLIDER W/ 12" TRANSOM	[illegible]	[illegible]	[illegible]
3/0 SINGLE W/ 3/0 HALF ROUND	[illegible]	[illegible]	[illegible]
6/0 FRENCH W/ SEGMENT HEAD	[illegible]	[illegible]	[illegible]

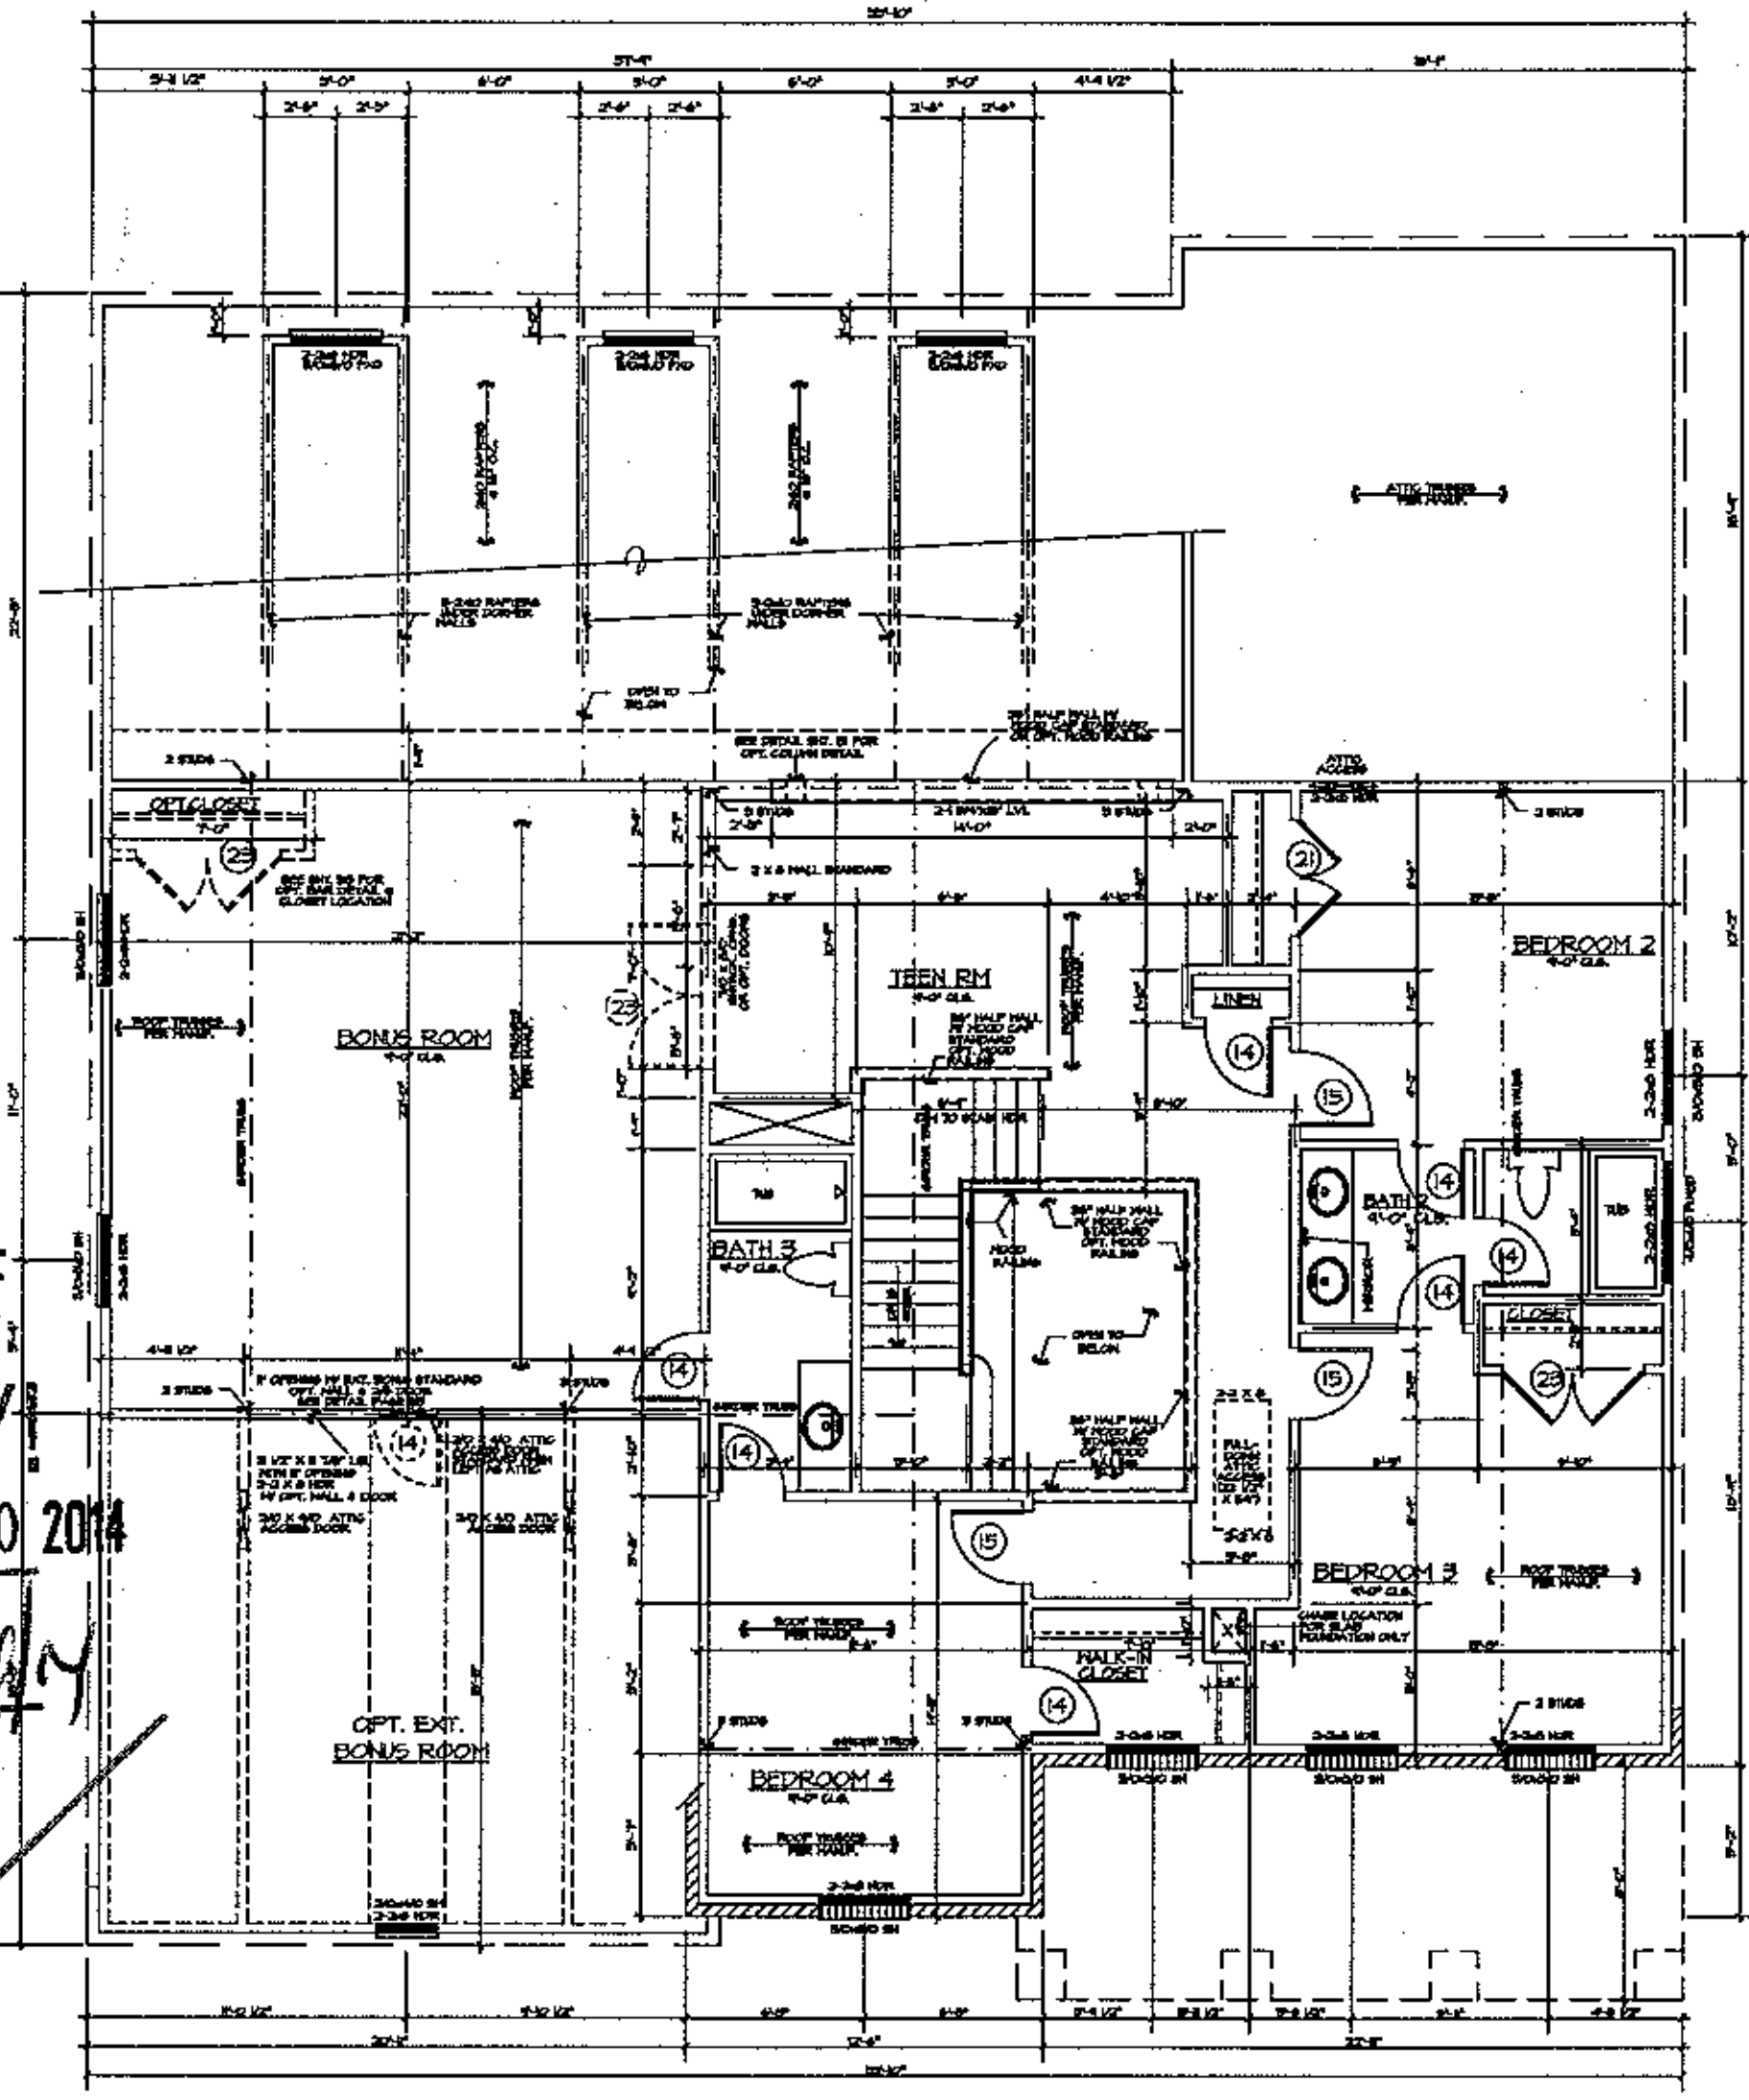

Acknowledgement Of Plans Submittal ONLY!

APPROVED JUN 3 0 2014

Date

Date

EXTENDED BONUS ROOM, SEE SHEET H4

SECOND FLOOR PLAN (STANDARD BONUS ROOM)

BRICK SUPPORT NOTES:

1) FOR ALL HEADERS SUPPORTING BRICK VENEER THAT ARE LESS THAN 6'-0" IN LENGTH, REST A 6" x 4" x 5/16" STEEL ANGLE W/ 4" MIN. EMBEDMENT AT SIDES FOR BRICK SUPPORT.

2) FOR ALL HEADERS 6'-0" AND GREATER IN LENGTH, BOLT A 6" x 4" x 5/16" STEEL ANGLE TO HEADER W/ 1/2" LAG SCREWS @ 12" O.C. STAGGERED FOR BRICK SUPPORT.

3) FOR ALL BRICK SUPPORT @ ROOF LINES, BOLT A 6" x 4" x 5/16" STEEL ANGLE TO 2 x 10 BLOCKING INSTALLED BETWEEN WALL STUDS W/ 1/2" LAG SCREWS 12" O.C. STAGGERED AND IN ACCORDANCE WITH SECTION R703.7.2.2 OF THE NORTH CAROLINA RESIDENTIAL CODE, 2012 EDITION.

NORTH CAROLINA PROFESSIONAL SEAL 29249 6/2/14 ENGINEER KEVIN P. MUNSON

NORTH CAROLINA RESIDENTIAL STRUCTURES, P.C. No. C3295 CERTIFICATE OF AUTHORIZATION

RESIDENTIAL STRUCTURES, P.C.
3440 N. Davidson St.
Charlotte, N.C. 28205
Seal for Structural Only

STRUCTURAL NOTES:

1) ALL FRAMING LUMBER TO BE #2 SPF (MIN.)
2) ALL LOAD BEARING HEADERS TO BE (2) 2 x 10 (MIN.)
3) ALL BEAMS ARE TO BE SUPPORTED WITH (2) 2 x 4 PER BMO (MIN.)
4) SUPPORT ALL WALLS PARALLEL TO THE FLOOR TRUSSES PER THE TRUSS MANUFACTURER'S SPECS.
5) SQUARES DENOTE POINT LOADS WHICH REQUIRE SOLID BLOCKING TO GIRDER OR FOUNDATION.

SheaHomes (Charlotte)
8008 Corporate Center Drive, Suite 300
Charlotte, NC 28226
704-319-5000

AD

PLAN NUMBER: 207-AD
PLAN NAME: ALPINE

Date:	5/15/13
Scale:	1/8"=1'-0"
Drawn:	B. HOLBERT
Checked:	CAD
Sheet:	F2