


Acknowledgement Of
Plans Submittal ONLY
Date 3/27/08
Date 3-27-08

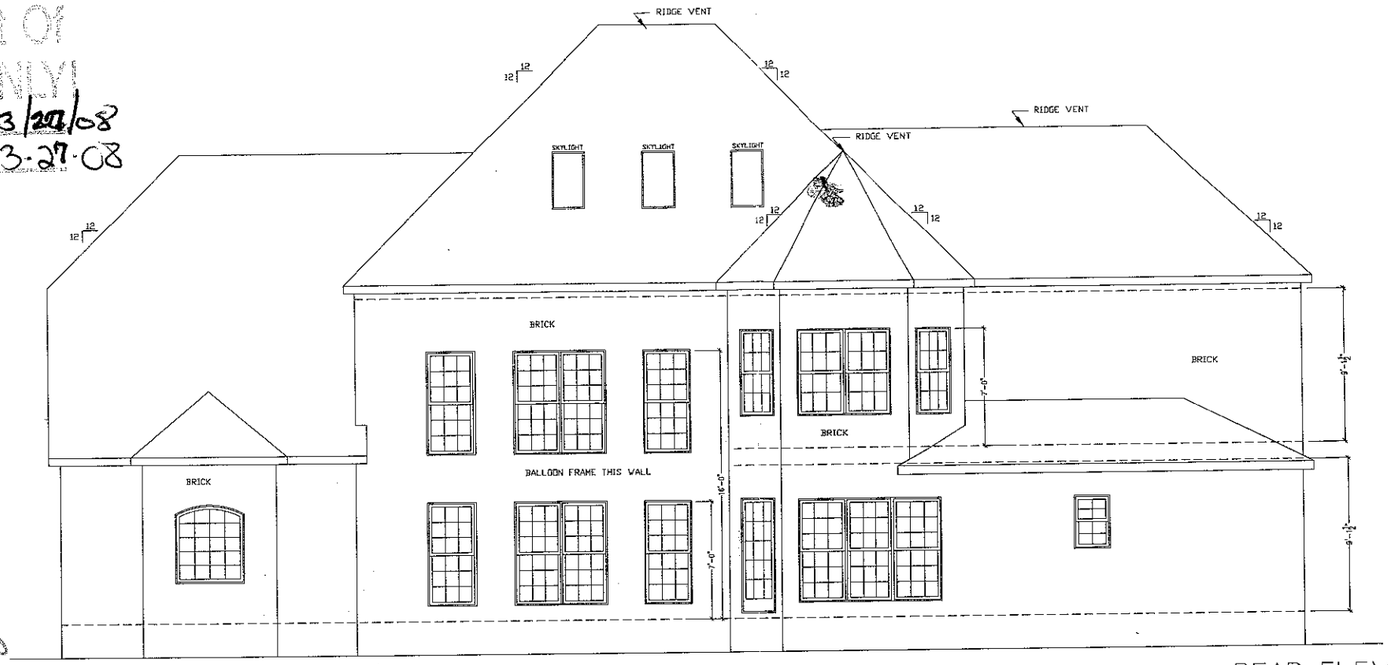

REAR ELEVATION
SCALE: 1/4" = 1'-0"

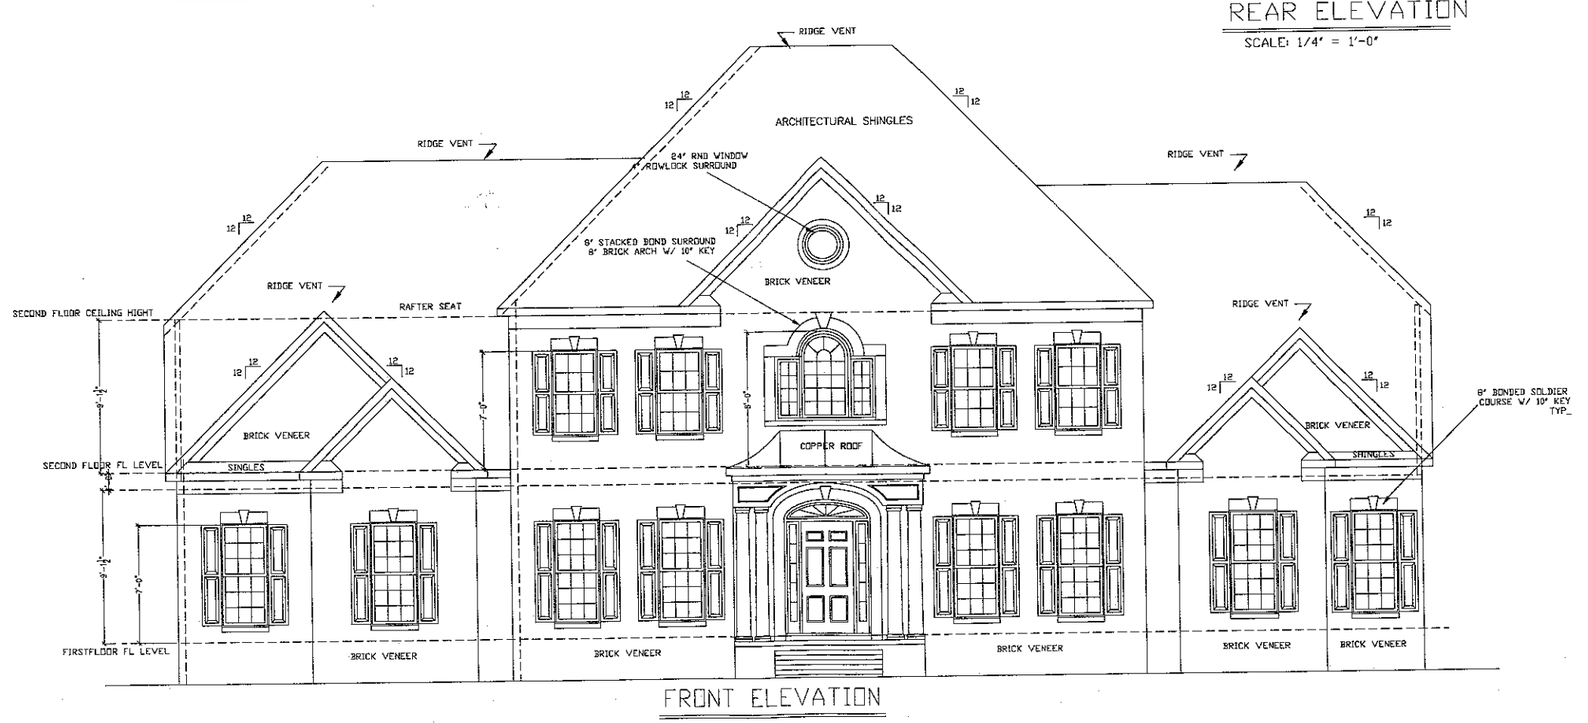

FRONT ELEVATION

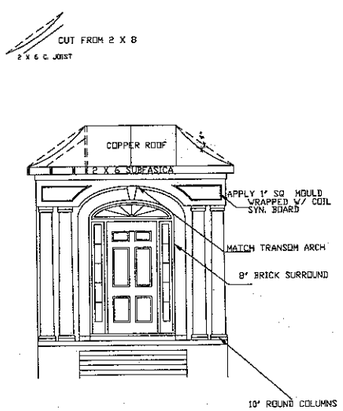


IBLOCK DEVELOPMENT CORPORATION
500 MCGILL AVENUE N.W.
CONCORD, NC
(704) 788-4818 FAX (704) 784-3720

Anniston Lot 102
Niblock Homes Inventory

EVENT	DATE
CONSTRUCTION RELEASE	2/08/08
IP REVIEW 1	
RELEASED TO E/P	
IP REVIEW 2	
PLANS RUN FOR FIELD	


ELEVATIONS

SCALE: 1/4"=1'-0"
DRAWN BY: BL
ESTIMATED BY: JC
CHECKED BY: MN/GE

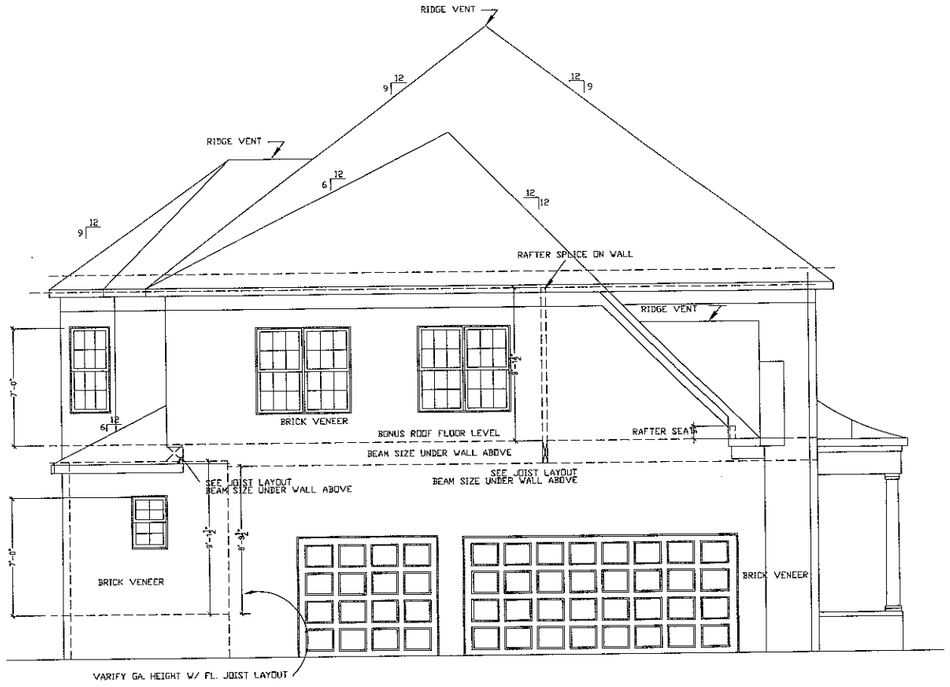

LEFT SIDE ELEVATION

SCALE: 1/4" = 1'-0"

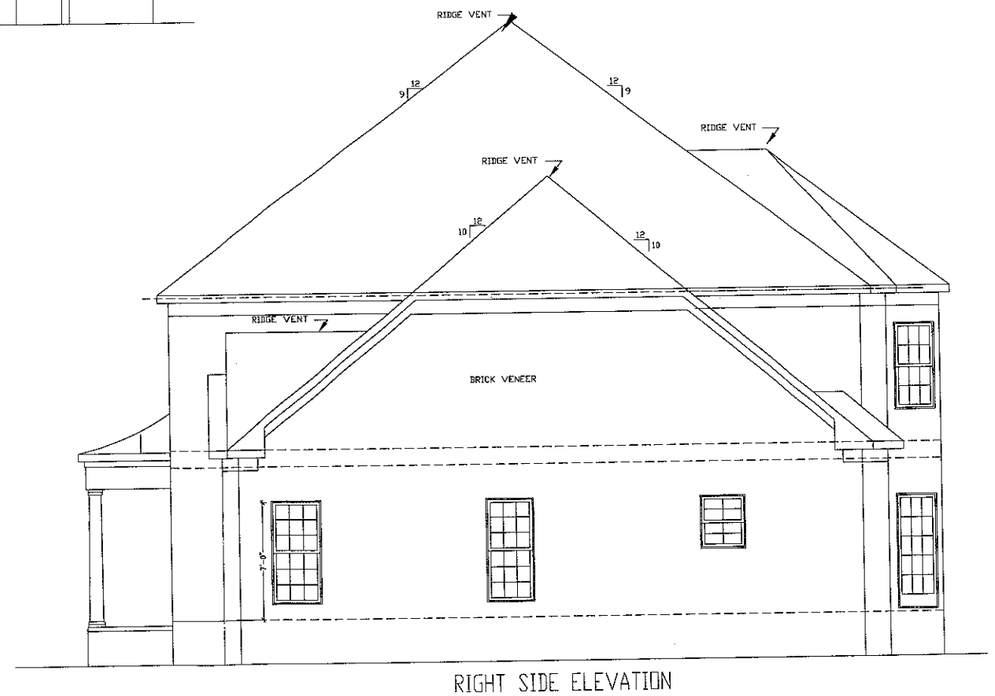

RIGHT SIDE ELEVATION

SCALE: 1/4" = 1'-0"


IBLOCK DEVELOPMENT CORPORATION
300 MCGILL AVENUE N.W.
CONCORD, NC
(704) 788-4818 FAX (704) 784-3720

Anniston Lot 102
Niblock Homes Inventory


HANOVER-A

ELEVATIONS


PLAN: HANOVER-A
SCALE: 1/4"=1'-0"
DRAWN BY:
ESTIMATED BY:
CHECKED BY:

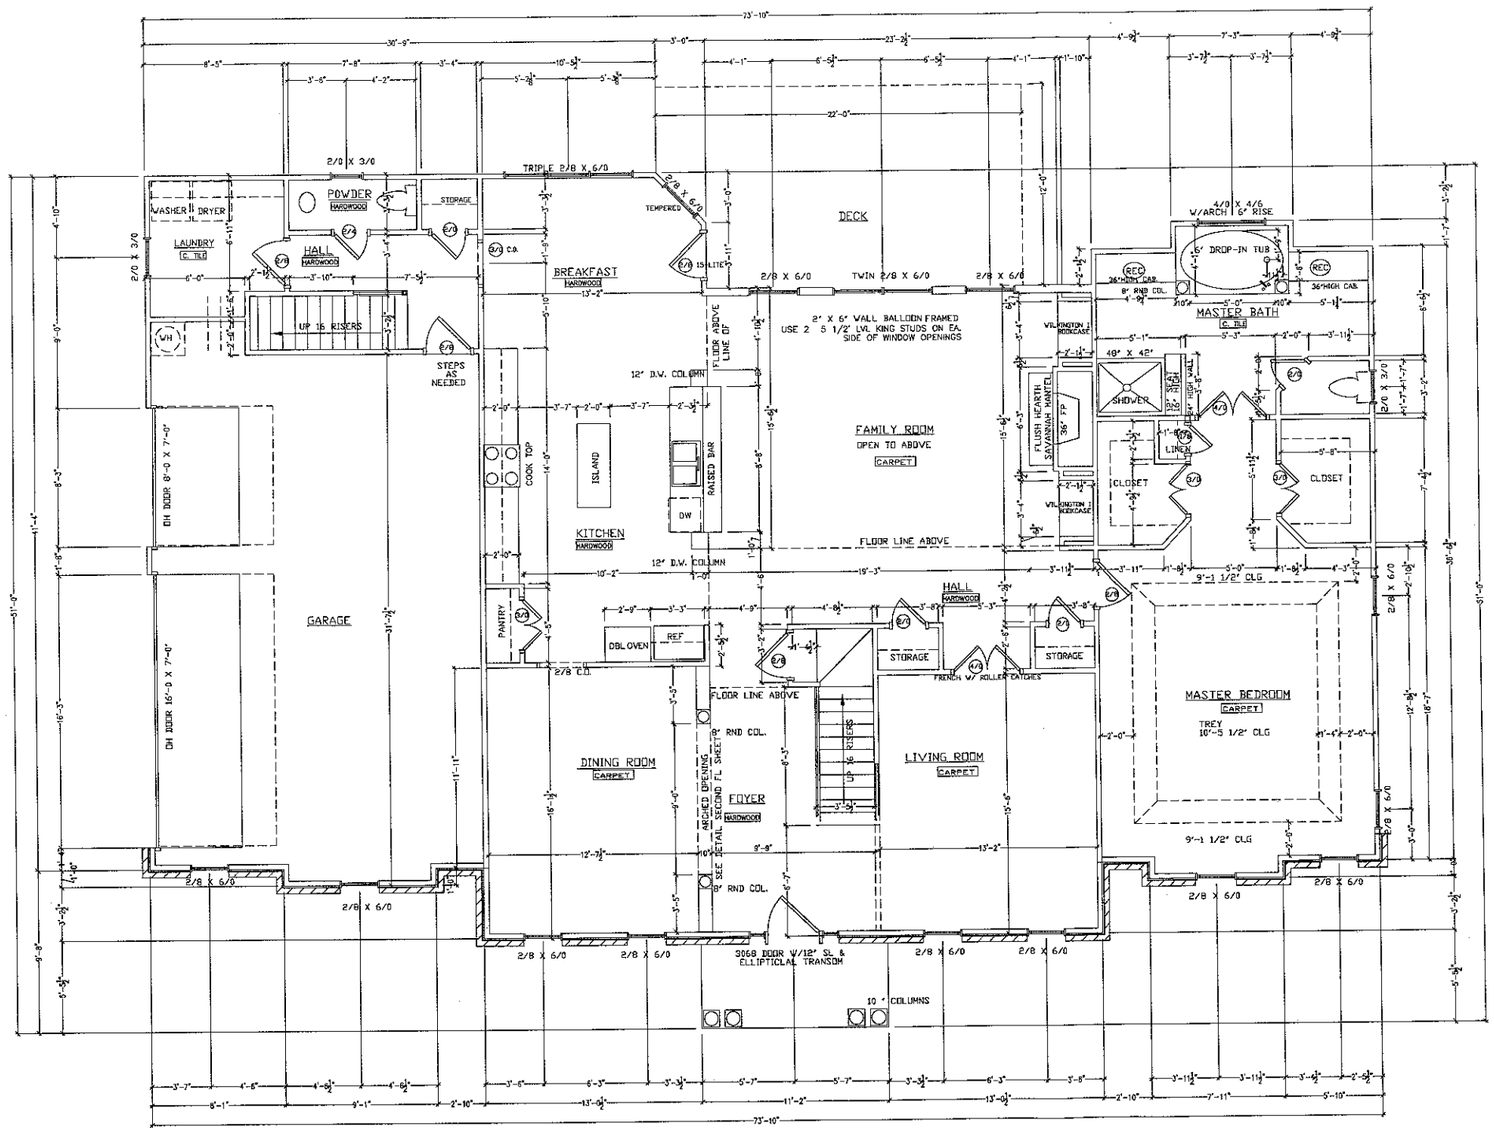

HATCHED WALLS PLACE STUDS 12" O.C

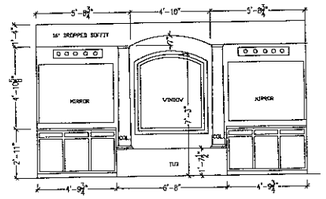

MASTER BATH CABINET ELEVATION

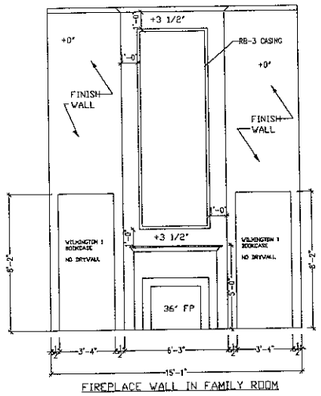

FIREPLACE WALL IN FAMILY ROOM

HEADER SCHEDULE


HEADERS SHALL BE AS SHOWN UNLESS OTHERWISE NOTED:

(a) INTERIOR
(1) SPANS UP TO 4'-0" — 2-2X8's
(2) SPANS 5'-0" TO 6'-0" — 2-2X10's
(3) SPANS 6'-0" TO 8'-0" — 2-2X12's
(4) SPANS 8'-0" OR MORE — SEE PLAN

(b) EXTERIOR
(1) SPANS UP TO 4'-0" — 2-2X8's
(2) SPANS 5'-0" TO 5'-6" — 2-2X10's
(3) SPANS 6'-0" TO 8'-0" — 2-2X12's
(4) SPANS 8'-0" OR MORE — SEE PLAN

AREA:

1ST. FLOOR HEATED	2345
2ND. FLOOR HEATED	1446
TOTAL HEATED	3791
UNFINISHED ATTIC	687
GARAGE	634
FRONT PORCH	56

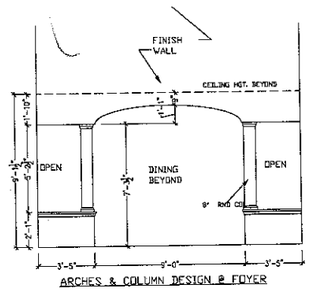


ARCHES & COLUMN DESIGN @ FOYER

IBLOCK DEVELOPMENT CORPORATION
300 MCGILL AVENUE N.W.
CONCORD, NC
(704) 788-4818 FAX (704) 784-3720

Anniston Lot 102
Niblock Homes Inventory

FLOOR PLANS HANOVER-A

PLAN: HANOVER-A
SCALE: 1/4"=1'-0"
DRAWN BY:
ESTIMATED BY:
CHECKED BY:

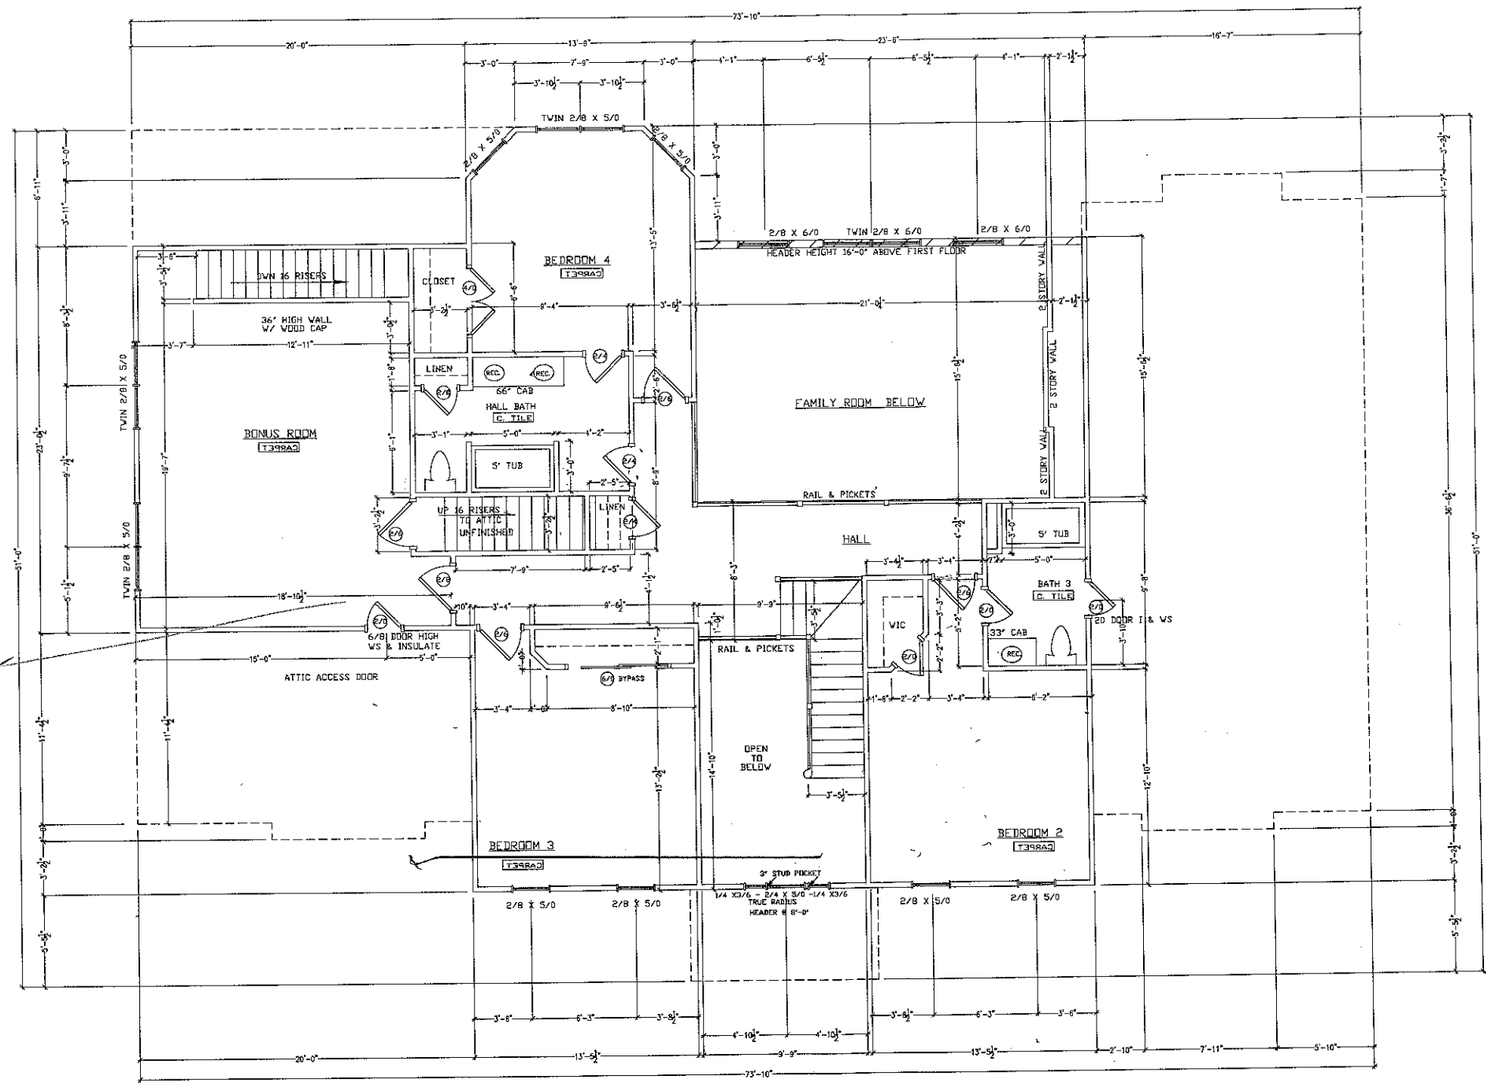

ARCHIVED
No Doors
Jan Ray

HEADER SCHEDULE

HEADERS SHALL BE AS SHOWN UNLESS OTHERWISE NOTED:

(a) INTERIOR
(1) SPANS UP TO 3'-0" — 2-2X6's
(2) SPANS 3'-1" TO 5'-0" — 2-2X8's
(3) SPANS 5'-1" TO 8'-0" — 2-2X10's
(4) SPANS 8'-1" OR MORE — SEE PLAN

(b) EXTERIOR
(1) SPANS UP TO 3'-0" — 2-2X8's
(2) SPANS 3'-1" TO 5'-0" — 2-2X10's
(3) SPANS 5'-1" TO 8'-0" — 2-2X12's
(4) SPANS 8'-1" OR MORE — SEE PLAN


NIBLOCK DEVELOPMENT CORPORATION
300 MCGILL AVENUE N.W.
CONCORD, N.C.
(704) 788-4818 FAX (704) 784-3720

Anniston Lot 102
Niblock Homes Inventory

HANOVER—A

FLOOR PLANS

PLAN: HANOVER—A
SCALE: 1/4"=1'-0"
DATE: ~~8-5-97~~
DRAWN BY: DS
ESTIMATED BY:
CHECKED BY:

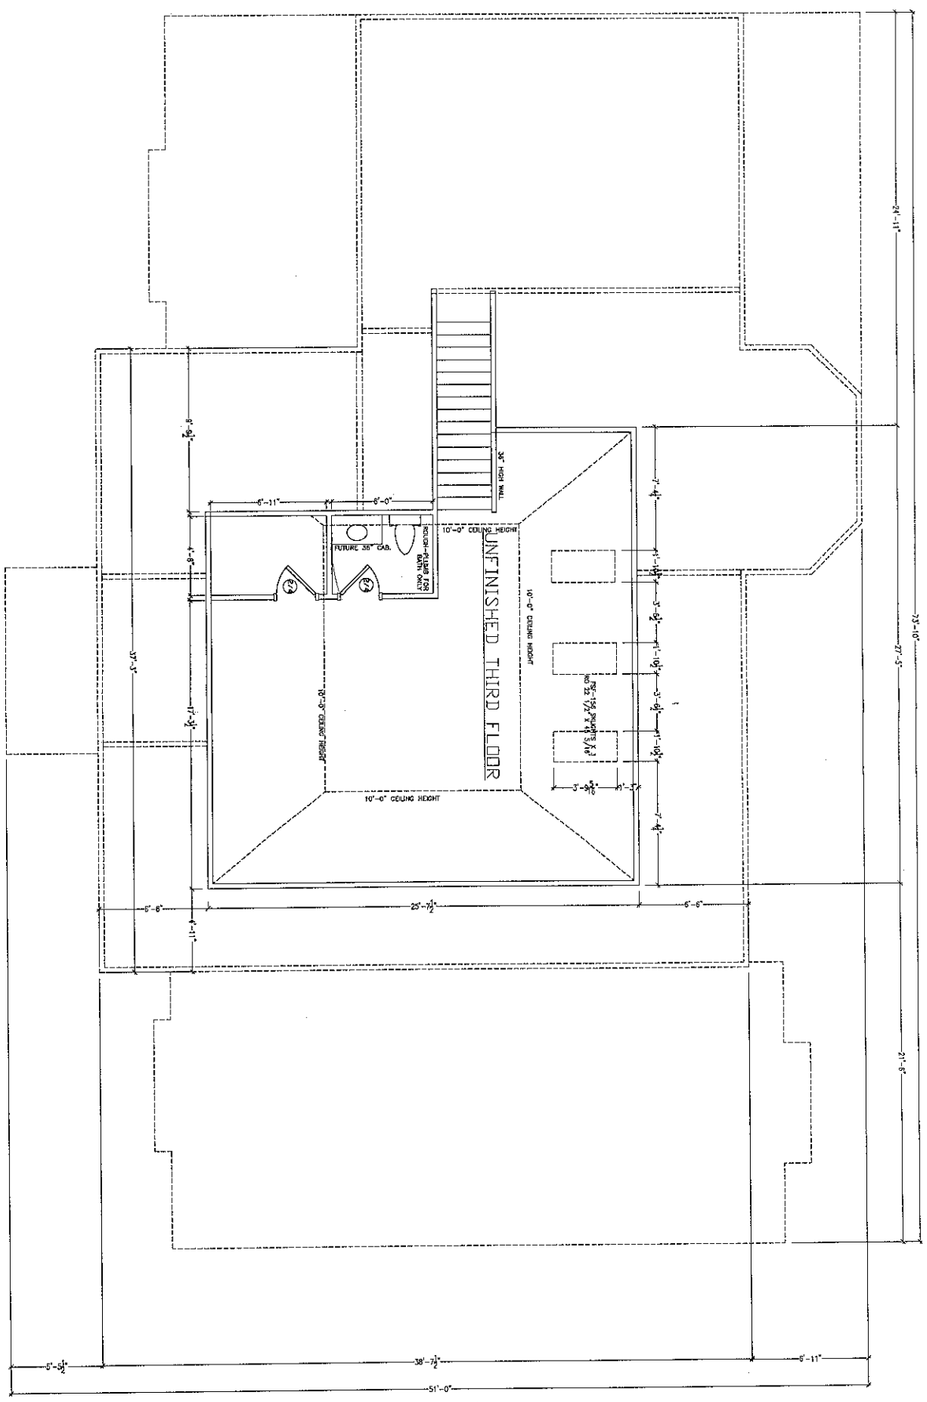

PLAN: HANOVER-A
SCALE: 1/4"=1'-0"
DRAWN BY:
ESTIMATED BY:
CHECKED BY:

FLOOR PLANS

HANOVER—A

Anniston Lot #102
Niblock Homes Inventory

NIBLOCK DEVELOPMENT CORPORATION
300 MCGILL AVENUE N.W.
CONCORD, NC
(704) 788-4818 FAX (704) 784-3720