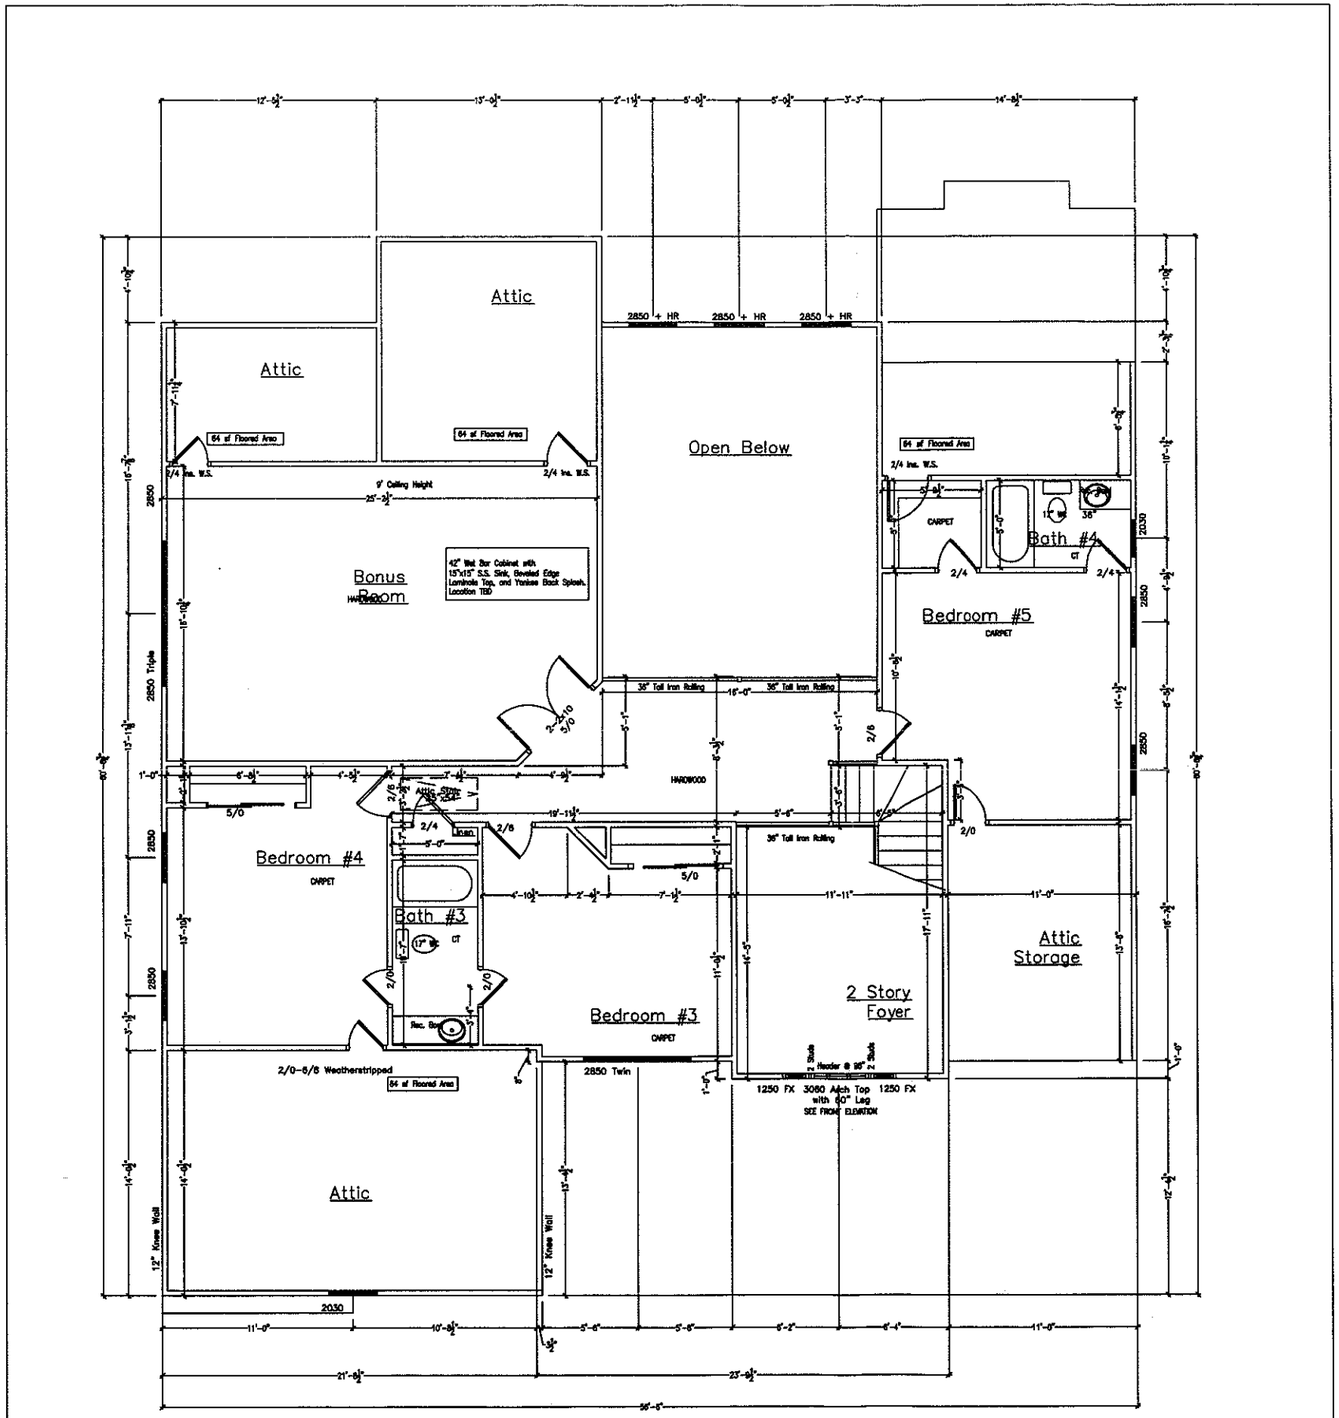


Double Hung Windows

Acknowledgement Of Plans Submitted ONLY

Approved Date 1-11-08

Approved Date 1-11-08

BLOCK DEVELOPMENT CORPORATION
300 MCGILL AVENUE N.W.
CONCORD, NC
(704) 788-4818 FAX (704) 784-3720

LOT #103
ANNISTON

SECOND FLOOR
FLOOR PLAN

DATE: 12/10/2007
PLAN: PRESTON
SCALE: 1/4"=1'-0"
DRAWN BY: WCO
ESTIMATED BY: AK
CHECKED BY: MN
SHEET NO. 4FF