4BDRm.


Acknowledgement Of Plans Submittal ONLY!

W Sparks RS. Date 3/12/08

Jay. M.G. Date 3/12/08


GRAY DESIGN
JEFFERY D. GRAY
1521 LEE STREET
HAMMONDS N.C.
28081
(704) 892-2216

RESIDENTIAL DESIGNER
JEFFERY D. GRAY

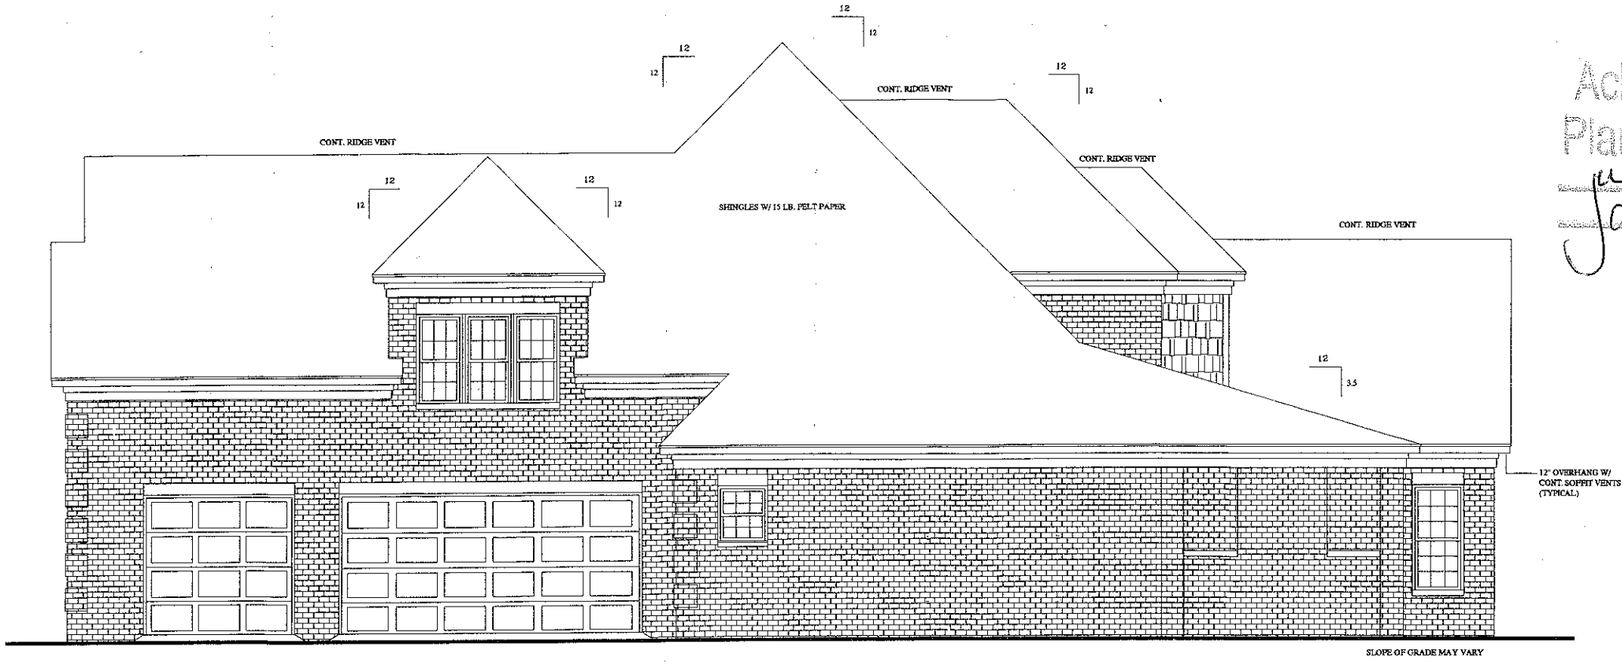

RIGHT-SIDE ELEVATION.

SCALE: 1/4" = 1'-0"

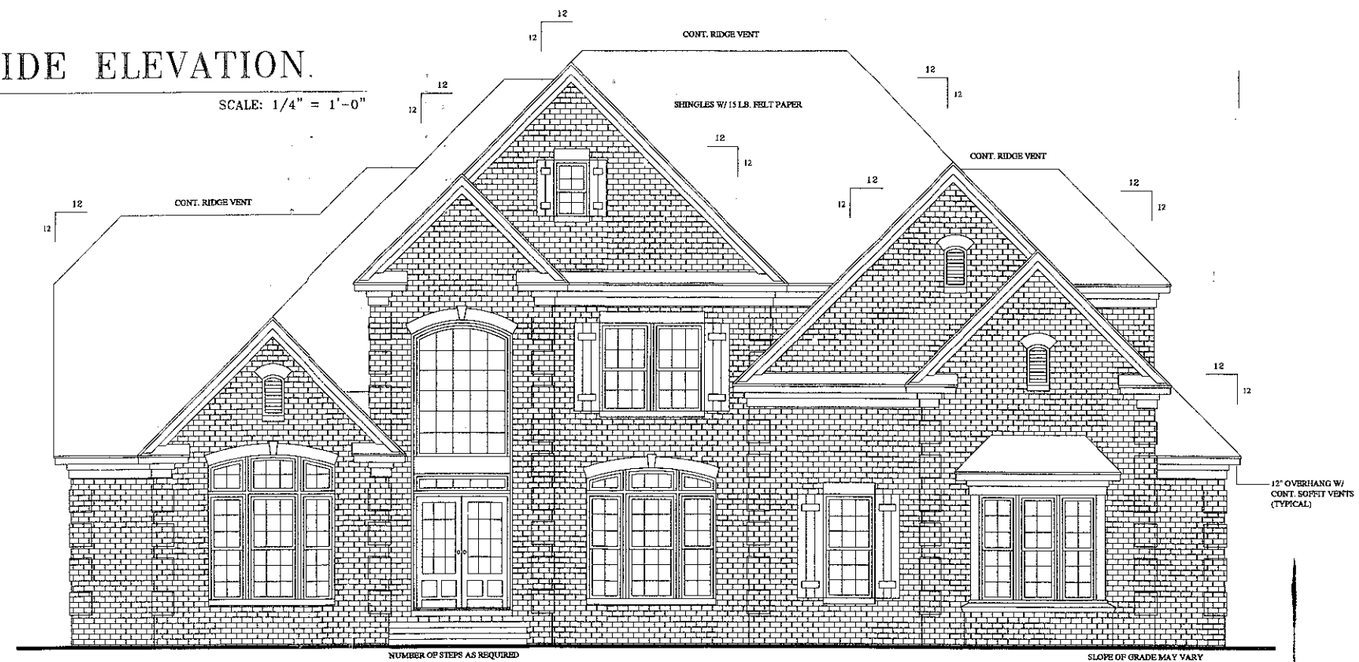

FRONT ELEVATION

SCALE: 1/4" = 1'-0"

PROJECT:
McGOWAN RESIDENCE

4556

DATE: AUG. 9, 07
REVISION:
ORIGINAL
07-McGOWAN
SHEET: 1 OF: 6

CONTRACTOR SHALL CHECK AND VERIFY ALL DIMENSIONS BEFORE BEGINNING CONSTRUCTION AND COORDINATE ANY CORRECTIONS OR REVISIONS WITH THE OWNER AND DESIGNER. JEFFERY D. GRAY WILL ASSUME NO LIABILITY FOR ANY ERRORS ONCE CONSTRUCTION BEGINS.

FOUNDATION PLAN

SCALE: 1/4" = 1'-0"

CONTRACTOR SHALL CHECK AND VERIFY ALL DIMENSIONS BEFORE BEGINNING CONSTRUCTION AND COORDINATE ANY CORRECTIONS OR REVISIONS WITH THE OWNER AND DESIGNER. JEFFERY D. GRAY WILL ASSUME NO LIABILITY FOR ANY ERRORS ONCE CONSTRUCTION BEGINS.


GRAY
DESIGN
JEFFERY D. GRAY
1321 LEE STREET
KANNAPOLIS N.C.
28081
(704) 932-2210

RESIDENTIAL DESIGNER
JEFFERY D. GRAY

PROJECT:
McGOWAN
RESIDENCE

4556

DATE: AUG. 9, 07
REVISION:
ORIGINAL
07-McGOWAN
SHEET: 3 OF: 6

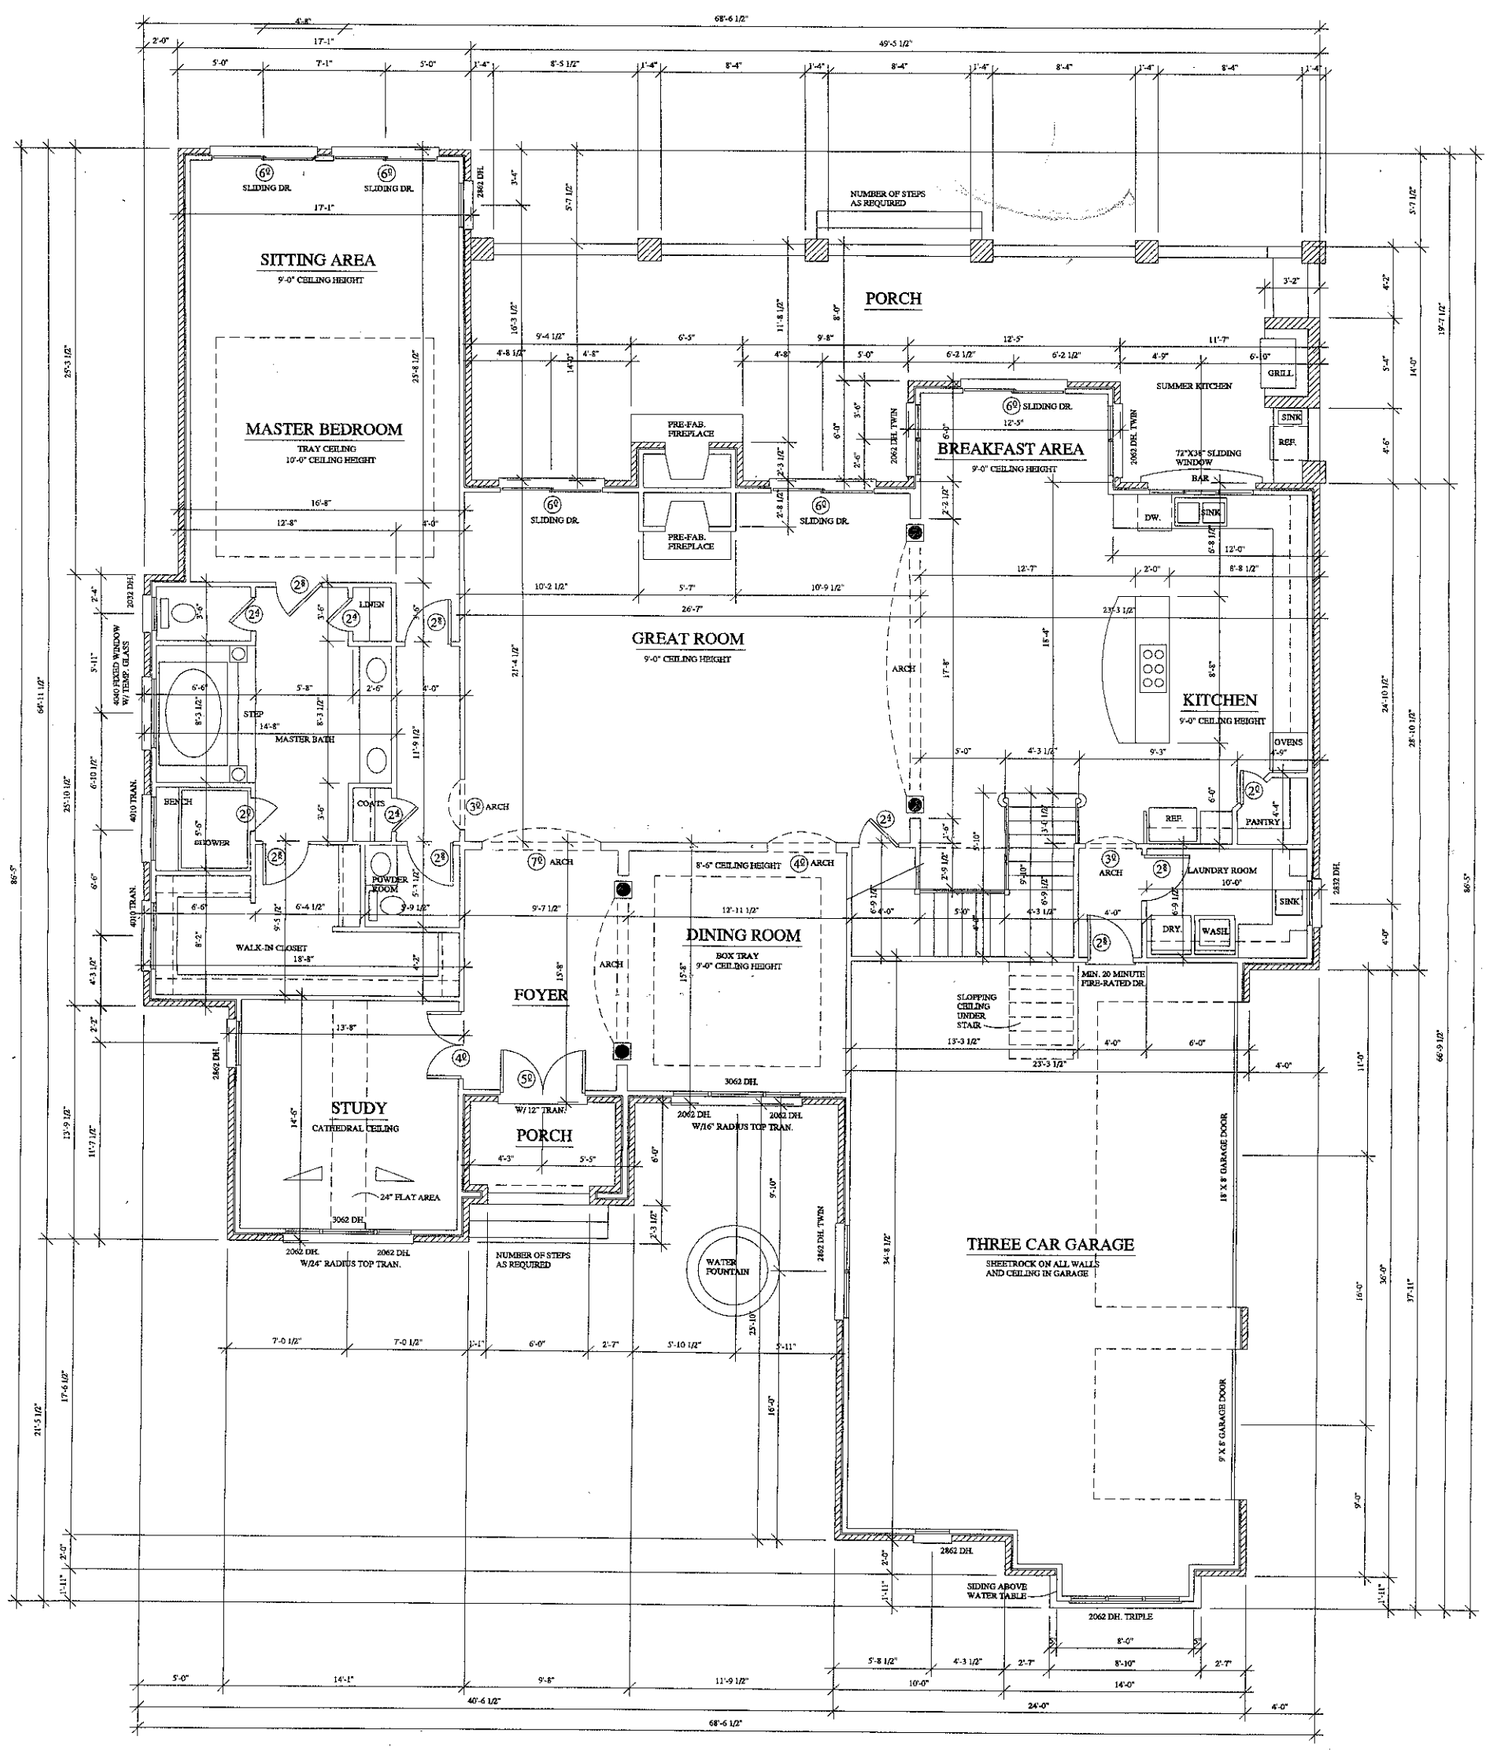

CONTRACTOR SHALL CHECK AND VERIFY ALL DIMENSIONS BEFORE BEGINNING CONSTRUCTION AND COORDINATE ANY CORRECTIONS OR REVISIONS WITH THE OWNER AND DESIGNER. EFFORT IS GIVEN WHEN DRAWING PLANS, HOWEVER, NOT LIABILITY FOR ANY ERRORS ONCE CONSTRUCTION BEGINS.

FIRST FLOOR PLAN

2794 SQ. FT.

SCALE: 1/4" = 1'-0"

— DIFF. TYPE STONE

4556

McGOWAN RESIDENCE

PROJECT

RESIDENTIAL DESIGNER
JEFFERY D. GRAY


GRAY DESIGN

JEFFERY D. GRAY
1130 OLD STAGE ROAD
SUITE 1003
BUDA, TEXAS 78610
(512) 295-3215

DATE: JAN 5 '07
REVISION:

ORIGINAL
07MCGOWAN

SHEET:
4
OF 6

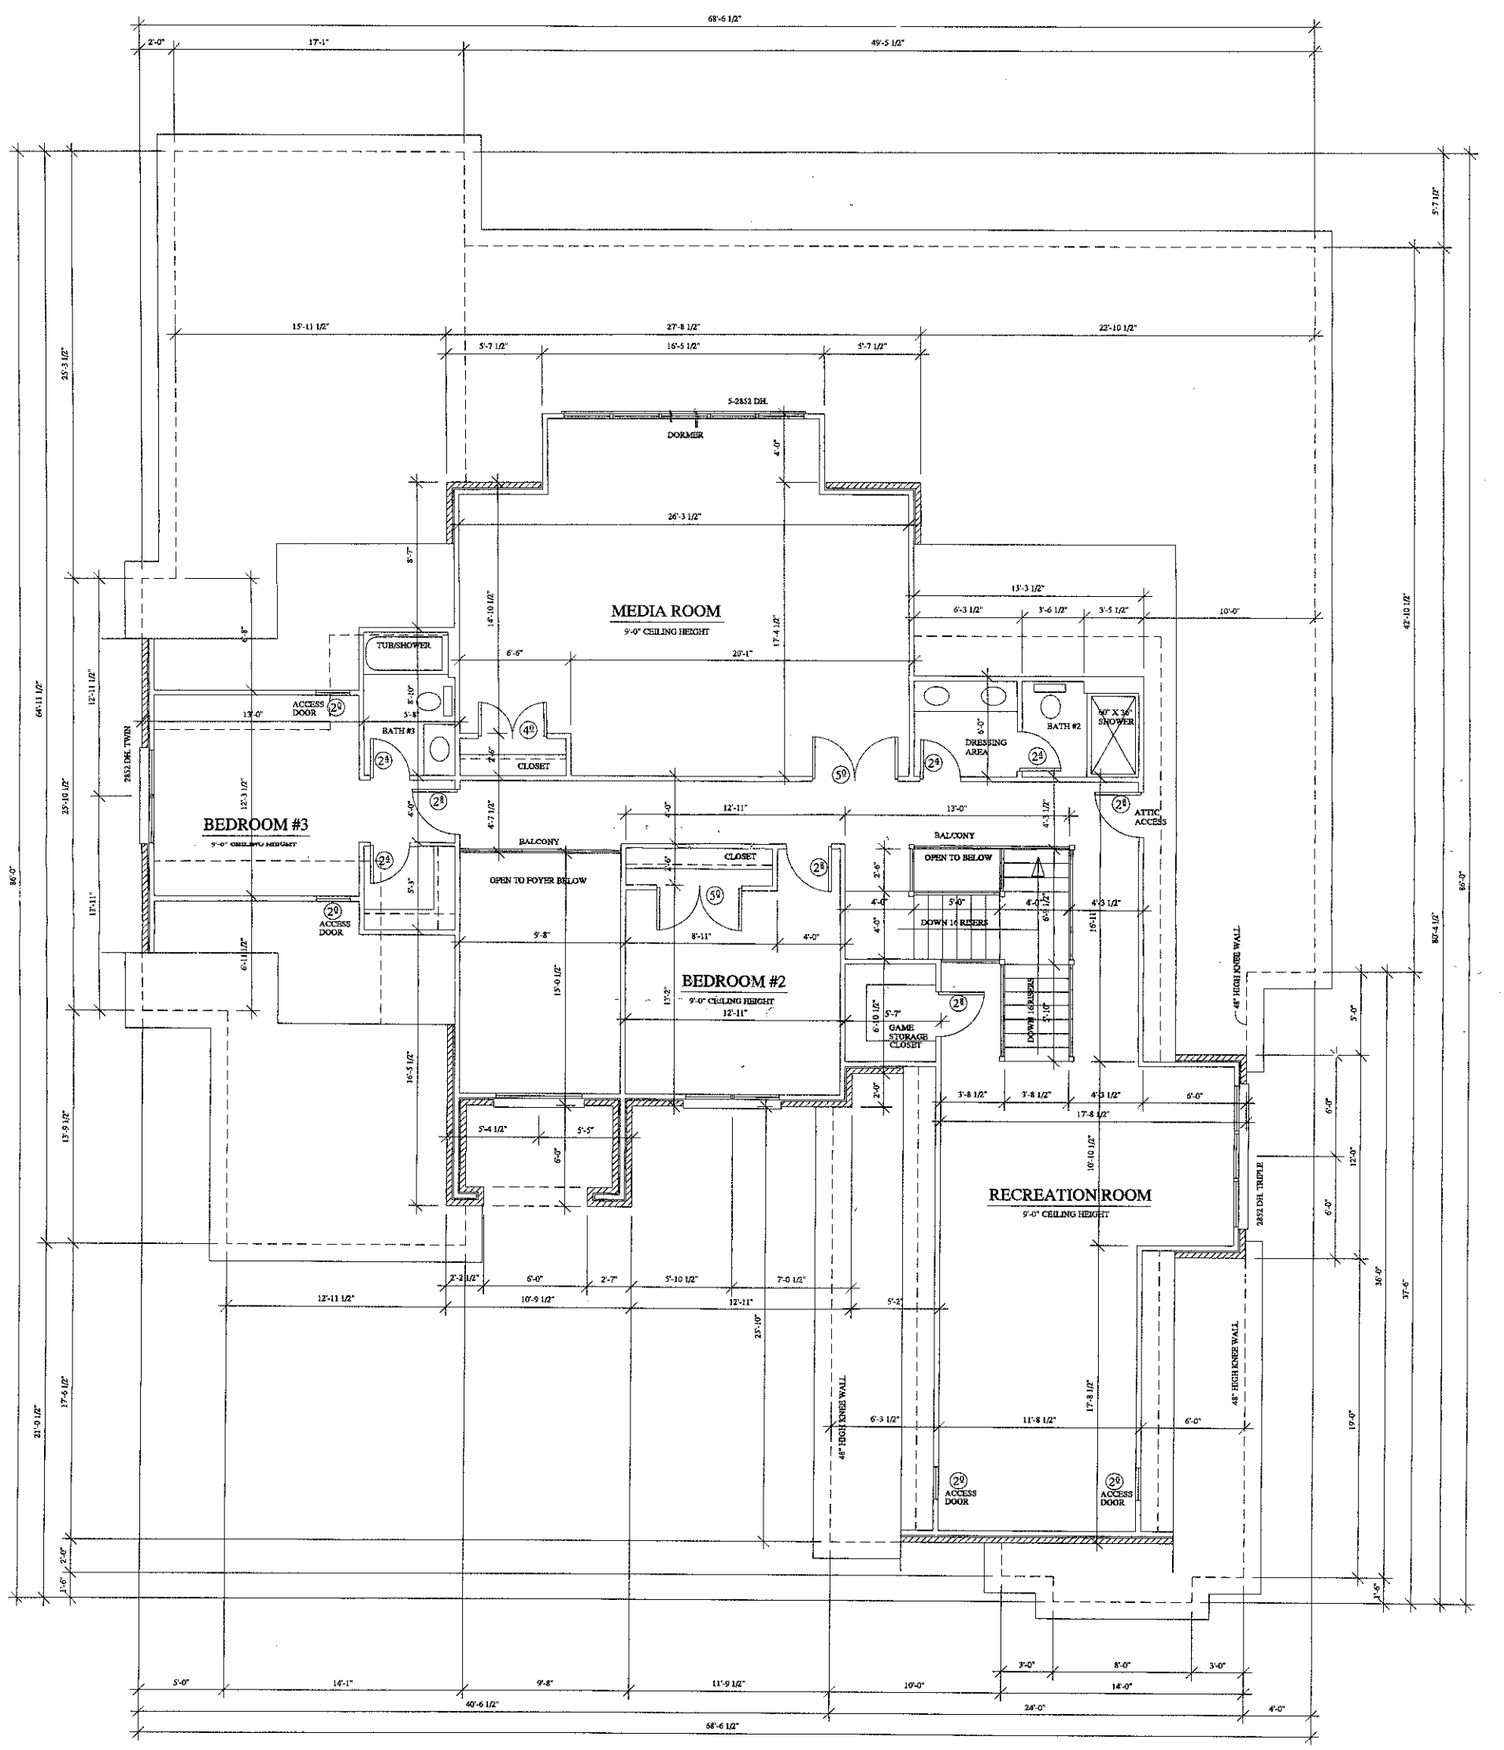

CONTRACTOR SHALL CHECK AND VERIFY ALL DIMENSIONS BEFORE BEGINNING CONSTRUCTION AND COORDINATE ANY CORRECTIONS OR REVISIONS WITH THE OWNER AND DESIGNER. JEFFERY D. GRAY WILL ASSUME NO LIABILITY FOR ANY ERRORS ONCE CONSTRUCTION BEGINS.

SECOND FLOOR PLAN

1762 SQ. FT.

SCALE: 1/4" = 1'-0"

4556

DATE: AUG 6 07

REVISION:

ORIGINAL

SHEET: 05 OF 6

McGOWAN RESIDENCE

RESIDENTIAL DESIGNER
JEFFERY D. GRAY

GRAY DESIGN

JEFFERY D. GRAY
1201 LEE STREET
SUITE 1000
DENVER, N.C.
(704) 492-2515