


59'9½"

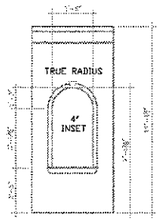


NICHE DETAILS FOYER

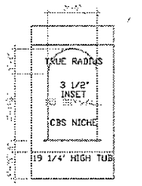


NICHE DETAILS TUB

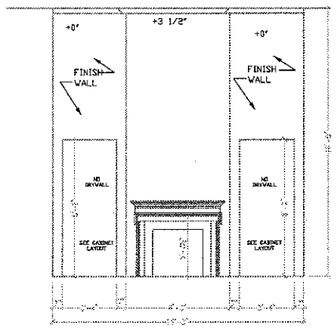


FIREPLACE WALL IN FAMILY ROOM

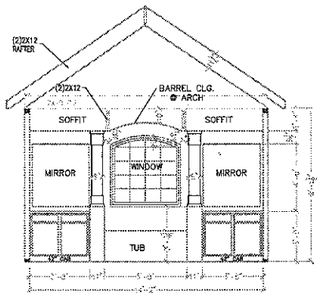

DELUXE MASTER BATH
(BECKETT)

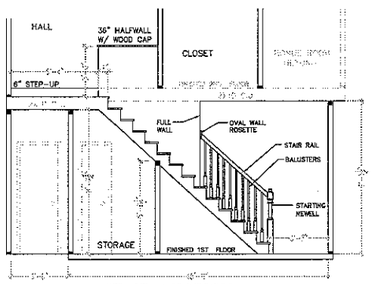

STAIR SECTION

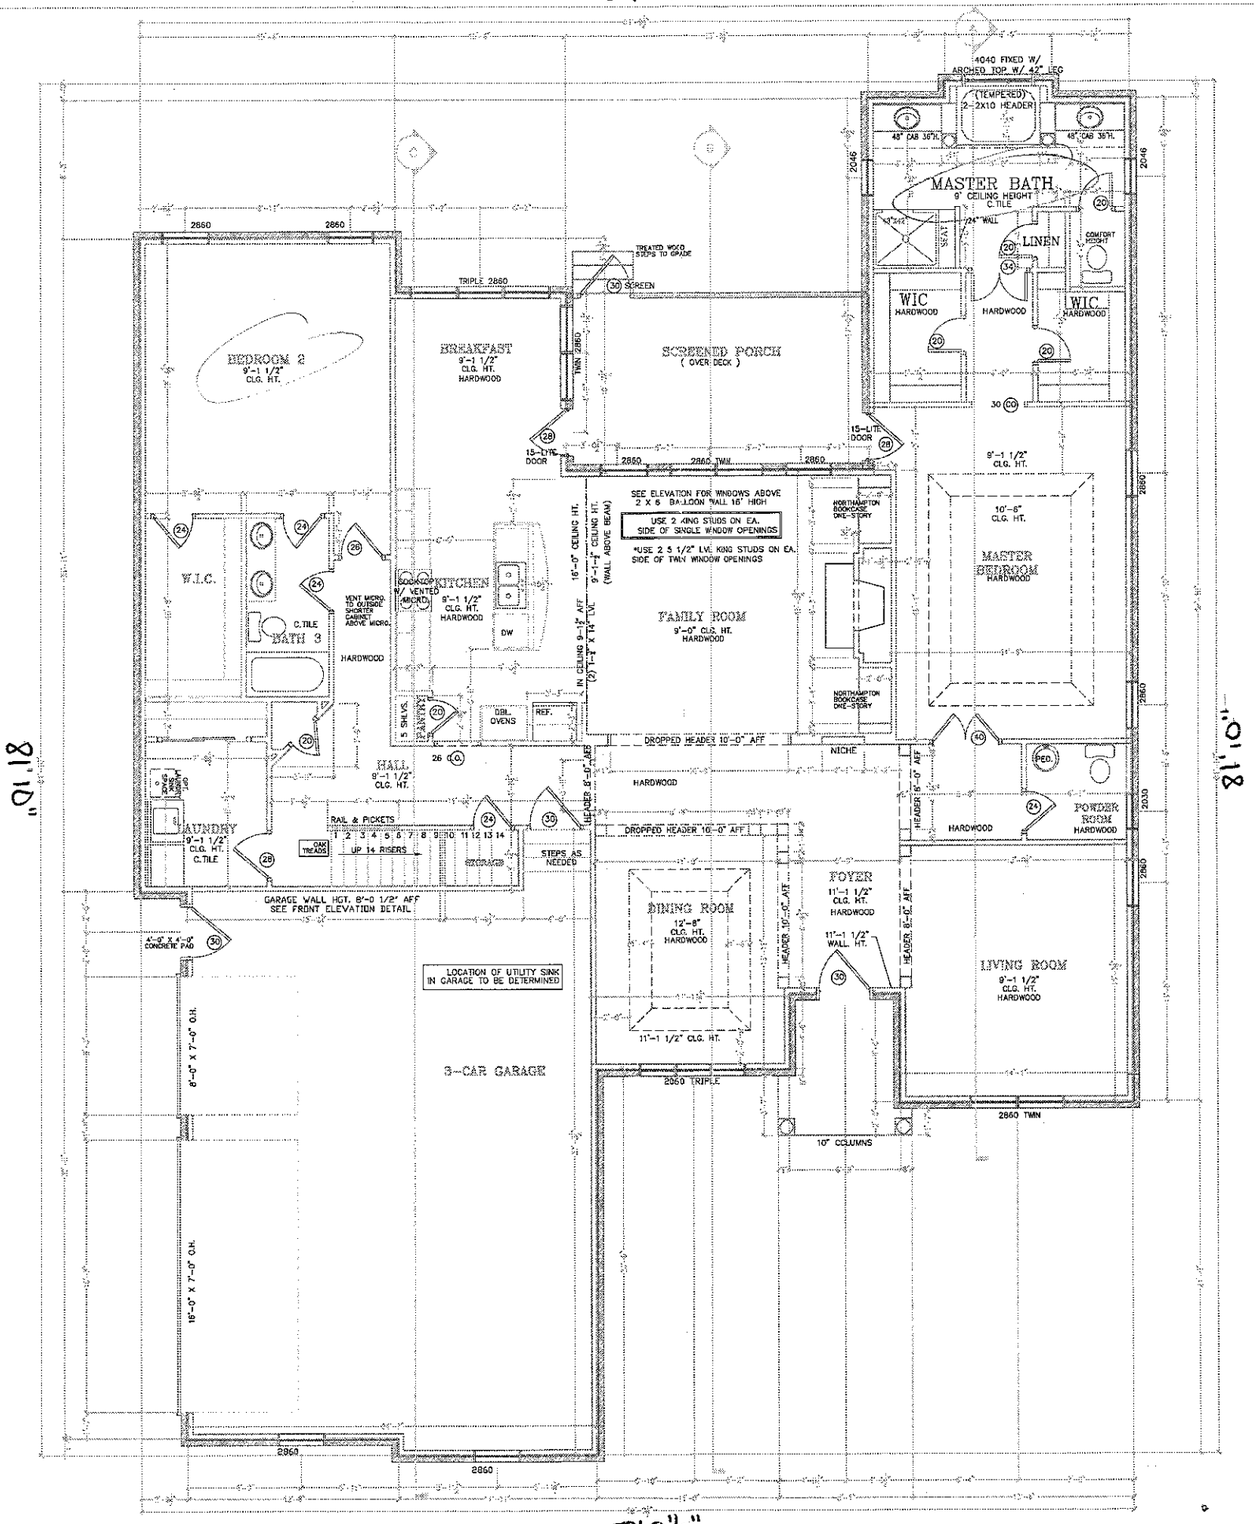

59'9½"

4 BDRM

Acknowledgement Of Plans Submitted ONLY

WSteffners Date 8/15/07

8.15.07

117 Amiston

ALL WINDOWS ARE LOW-E GLASS

AREAS


1ST. FLOOR HEATED	2510 sqft
2ND. FLOOR HEATED	754 sqft
TOTAL HEATED	3264 sqft
GARAGE	825 sqft
SCREENED PORCH	194 sqft
FRONT PORCH	61 sqft

IBLOCK DEVELOPMENT CORPORATION
300 MCGILL AVENUE N.W.
CONCORD, NC
(704) 788-4818 FAX (704) 784-3720

Lot #117 Amniston Hall Residence

FLOOR PLAN
FIRST FLOOR

PLAN: Augusta-A
SCALE: 1/4" = 1'-0"
DRAWN BY: BL
ESTIMATED BY:
CHECKED BY:MN/GE

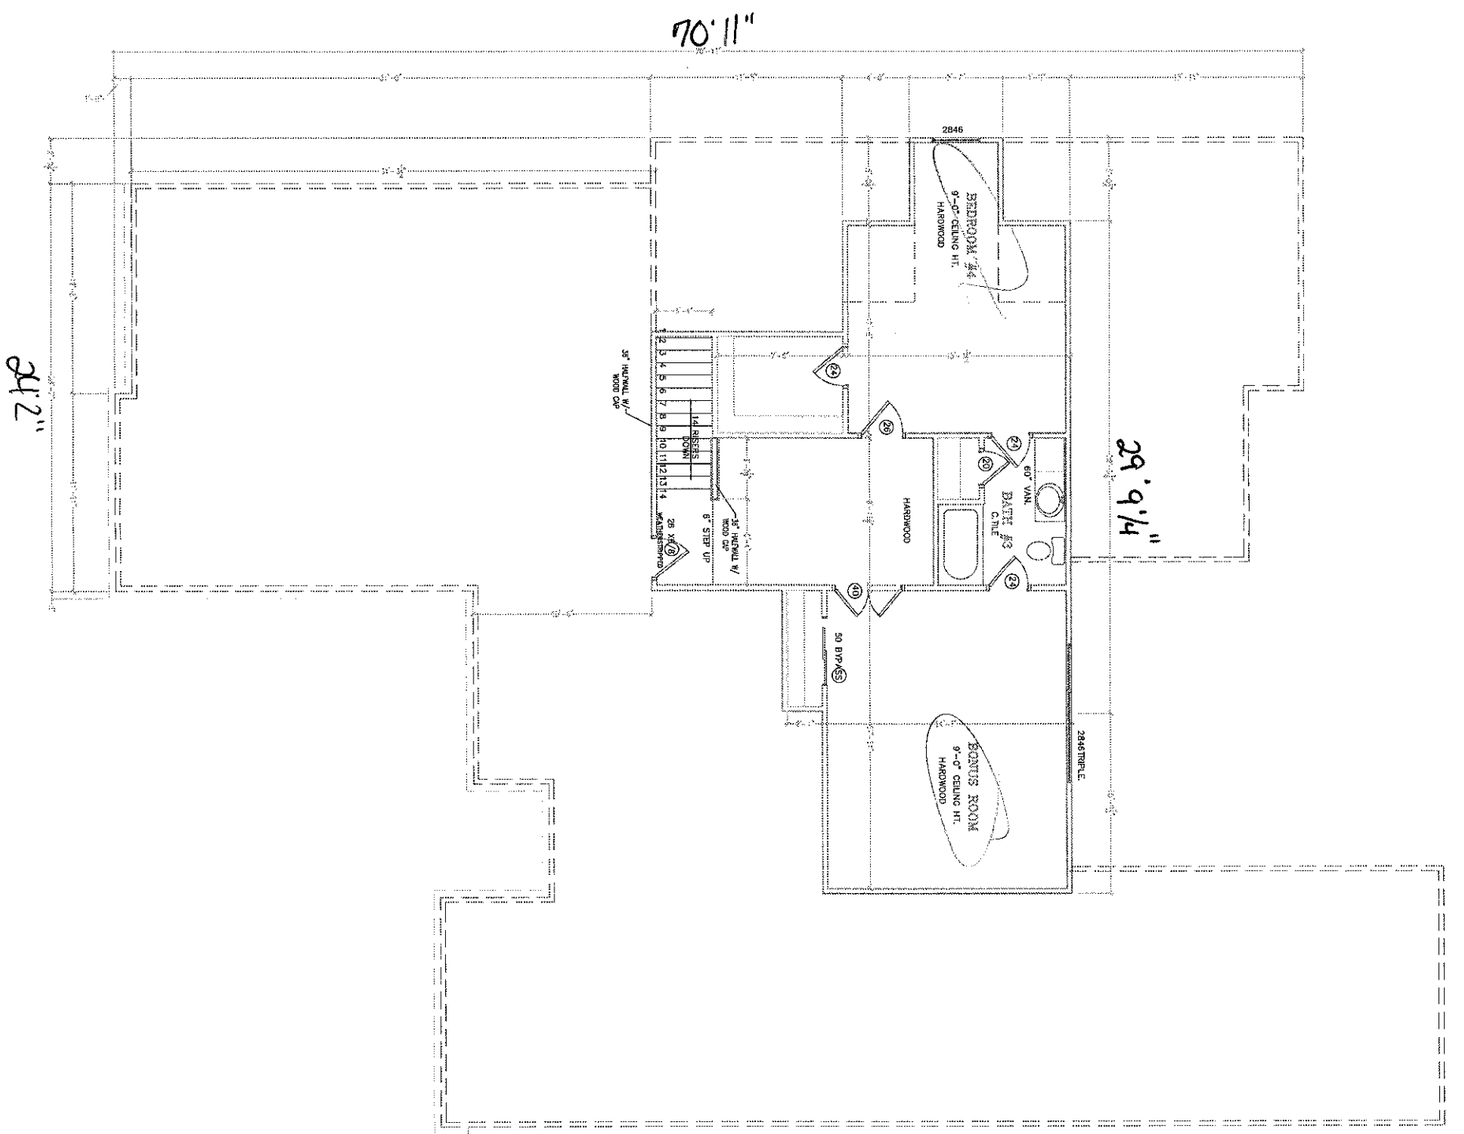

PLAN: Augusta-A
SCALE: 1/4" = 1'-0"
DRAWN BY: BL
ESTIMATED BY:
CHECKED BY:MN/GE

FLOOR PLAN
SECOND FLOOR

Lot #117 Anniston
Hall Residence

NIBLOCK DEVELOPMENT CORPORATION
300 MCGILL AVENUE N.W.
CONCORD, NC
(704) 788-4818 FAX (704) 784-3720