



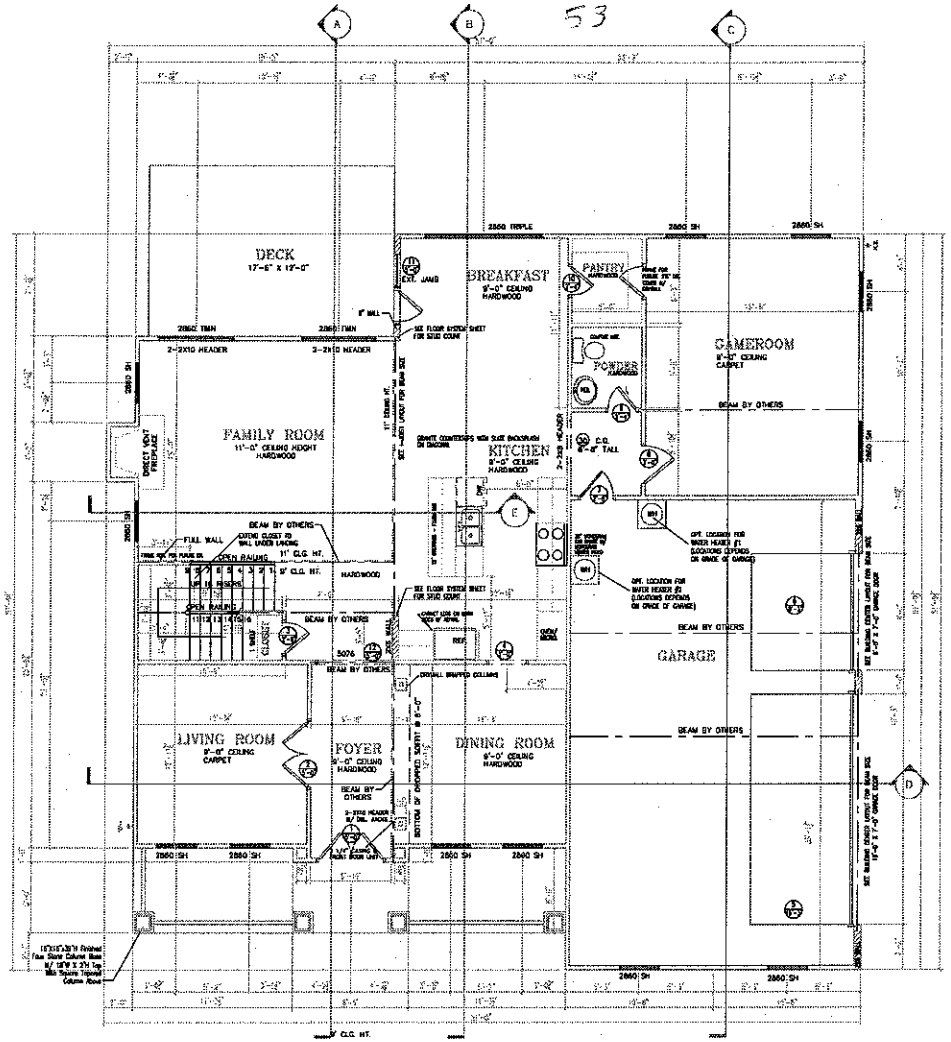


FIRST FLOOR PLANS

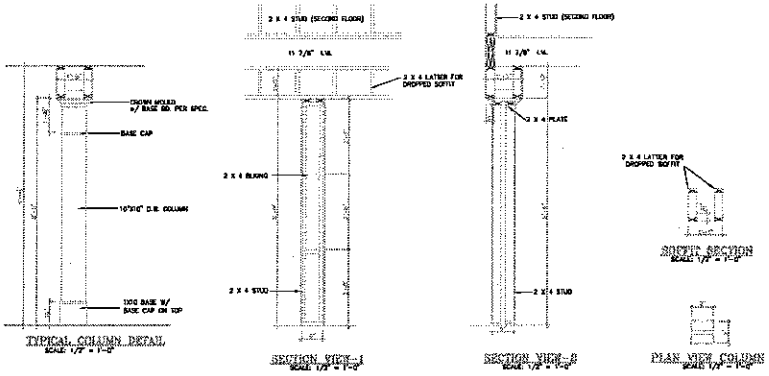

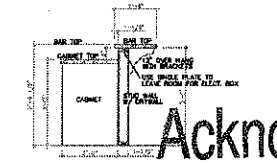

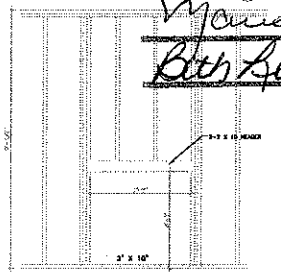

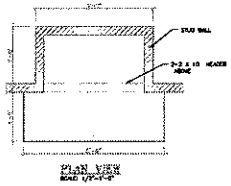

Acknowledgement Of
Plans Submittal ONLY!
Marie Lee Date 3/21/14
Beth Beemgood Date 3/21/14

Door Schedule				
Door No.	Width	Swing	Direction	Style
1	3'-0"		NA	Hinged-Double
2	5'-0"		NA	Hinged-Double
3	2'-6"	Right		Hinged-Single
4	3'-0"		NA	Closet Bifolding
5	16'-3"		NA	Single_Overhead Garage
6	8'-3"		NA	Single_Overhead Garage
7	2'-8"	Left		Single_Utility_Exit
8	2'-6"	Right		Hinged-Single
9	2'-6"	Right		Hinged-Single
10	2'-6"	Left		Hinged-Single
11	6'-0"	1		Patio Door
12	2'-0"	NA		Closet Bifolding
13	2'-6"	Left		Hinged-Single
14	2'-6"	Left		Hinged-Single
15	2'-6"	Right		Hinged-Single
16	2'-6"	Right		Hinged-Single
17	3'-0"	NA		Hinged-Double
18	2'-6"	Left		Hinged-Single
19	2'-8"	Right		Hinged-Single
20	2'-6"	Left		Hinged-Single
21	2'-6"	Right		Hinged-Single
22	2'-6"	Right		Hinged-Single
23	2'-6"	Left		Hinged-Single
24	2'-0"	NA		Hinged-Double
25	2'-8"	Left		Hinged-Single
26	2'-8"	Right		Hinged-Single
27	2'-6"	Left		Hinged-Single
28	2'-6"	Left		Hinged-Single

AREAS	
Location	Area
1st Floor Heated	1555 SF
2nd Floor Heated	1823 SF
Garage	540 SF
Porch	42 SF
Rear Porch	212 SF
	4173 SF

REVISION DATES:
XX/XX/XXXX


IBLOCK DEVELOPMENT CORPORATION
300 MCGILL AVENUE N.W.
CONCORD, NC
(704) 788-4818 FAX (704) 784-3720

Lot #114 Anniston
Klein Residence


ARLINGTON "A"

FIRST FLOOR PLAN

DATE: XX/XX/XXXX
PLAN: XXXXXXXX
SCALE: 1/4"=1'-0"
DRAWN BY: XXX
ESTIMATED BY:
CHECKED BY:

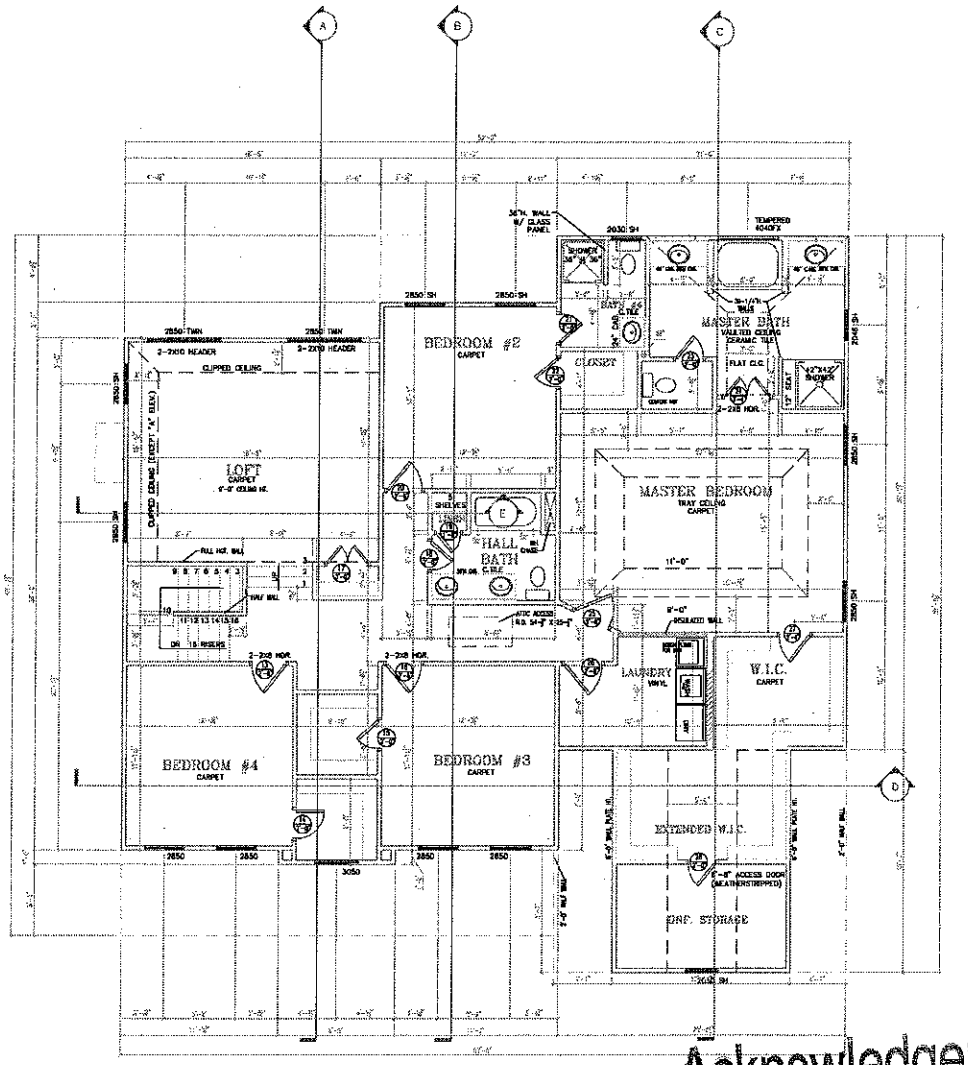

SECOND FLOOR PLANS

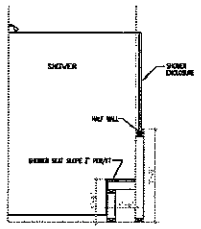

Shower with Seat

Door No	Width	Swing	Direction	Style
1	5'-0"	NA	NA	Hinged-Double
2	5'-0"	NA	NA	Hinged-Double
3	2'-6"	Right	Right	Hinged-Single
4	2'-6"	Left	Left	Hinged-Single
5	16'-0"	NA	NA	Carport Opening
6	16'-0"	NA	NA	Single Overhead Garage
6A	16'-0"	NA	NA	Single Overhead Garage
7	2'-6"	Left	Left	Single-Utility-Ent
8	2'-6"	Right	Right	Hinged-Single
9	2'-6"	Right	Right	Hinged-Single
10	2'-6"	Left	Left	Hinged-Single
11	2'-6"			Patio Door
12	16'-0"	NA	NA	Carport Opening
13	2'-6"	Left	Left	Hinged-Single
14	2'-6"	Left	Left	Hinged-Single
15	2'-6"	Right	Right	Hinged-Single
16	2'-6"	Right	Right	Hinged-Single
17	5'-0"	NA	NA	Hinged-Double
18	2'-6"	Left	Left	Hinged-Single
19	2'-6"	Right	Right	Hinged-Single
20	2'-6"	Left	Left	Hinged-Single
21	2'-6"	Right	Right	Hinged-Single
22	2'-6"	Right	Right	Hinged-Single
23	2'-6"	Left	Left	Hinged-Single
24	5'-0"	NA	NA	Hinged-Double
25	2'-6"	Left	Left	Hinged-Single
26	2'-6"	Right	Right	Hinged-Single
27	2'-6"	Left	Left	Hinged-Single
28	2'-6"	Left	Left	Hinged-Single

Door Schedule

Acknowledgement Of Plans Submittal ONLY!

Majid Tabassi Date 3/21/11

Bob Buensod Date 3/21/11

REVISION DATES:
3-17-08

BLOCK DEVELOPMENT CORPORATION
300 MCGILL AVENUE N.W.
CONCORD, NC
(704) 786-4818 FAX (704) 784-3720

Lot #114 Anniston
Klein Residence

ARLINGTON "A"

SECOND FLOOR PLAN

DATE: XX/XX/XXXX
PLAN: XXXXXXXX
SCALE: 1/4"=1'-0"
DRAWN BY: XXX
ESTIMATED BY:
CHECKED BY: