

Acknowledgement of
Plans Submittal ONLY!
Date
for
Date

146 TIMBERSIDE DR K

APPROVED DEC 05 2014

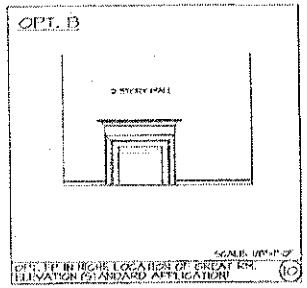

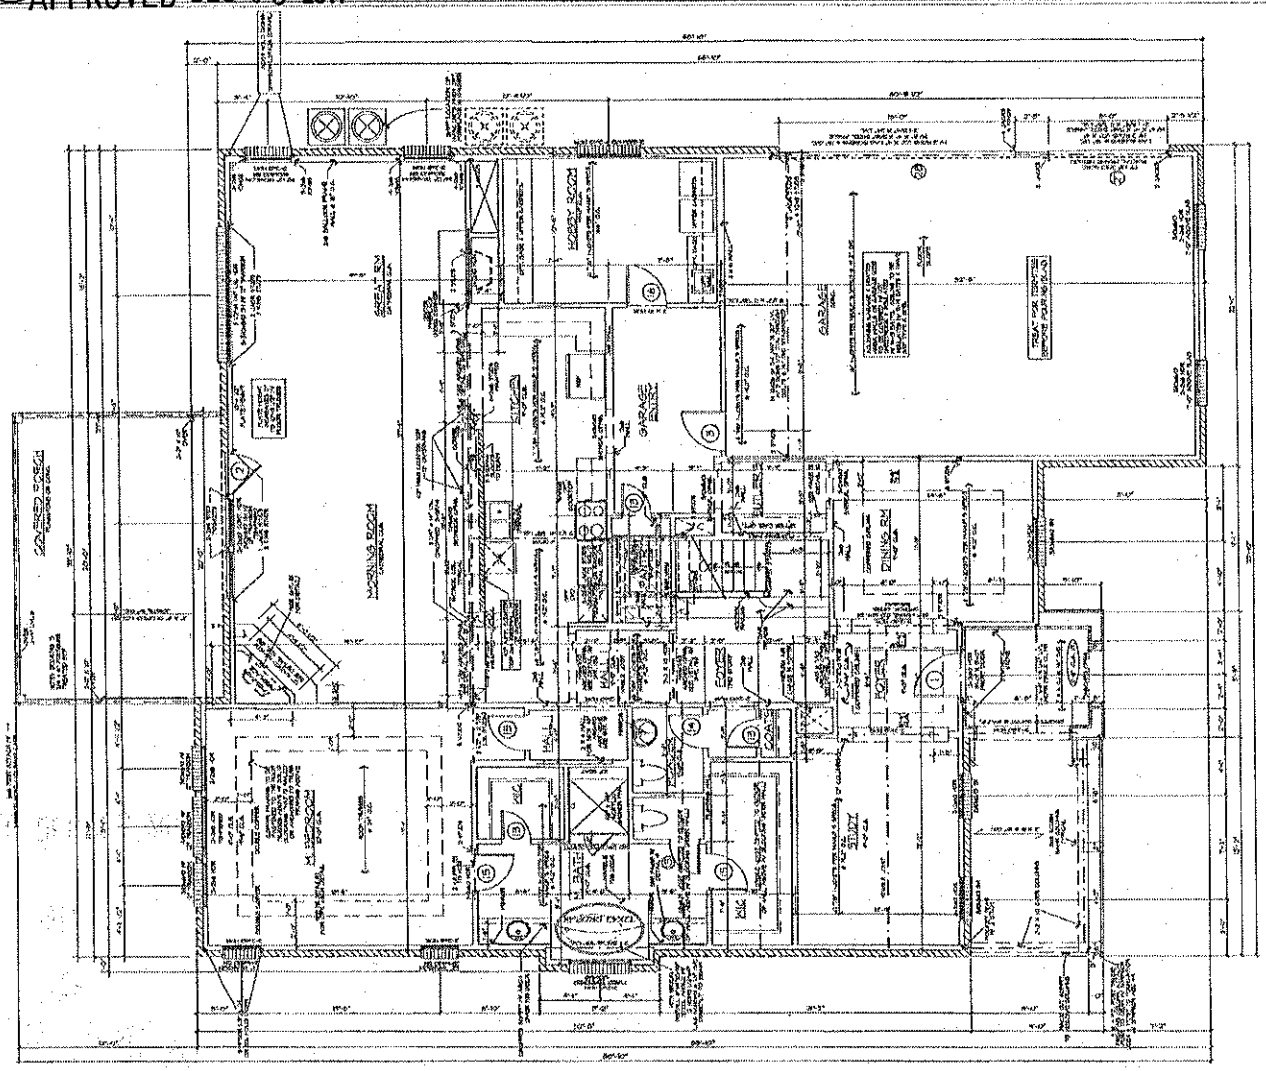

NOTE FOR GARAGE HEADERS:
6" X 4" STEEL WITH OVERSIZED BRICK OR
5" X 3 1/2" STEEL WITH QUEEN SIZED BRICK

FIRST FLOOR PLAN

SOUTH CAROLINA PROFESSIONAL ENGINEER 29249 KEVIN F. MUNSCH

SOUTH CAROLINA PROFESSIONAL STRUCTURES, P.C. No. C-3215 CERTIFICATE OF AUTHORIZATION

STRUCTURAL ENGINEERS, P.C.
3440 N. Davidson St.
Charlotte, N.C. 28205
Seal for Structural Only

Shadflames (Raleigh)
101 J. Morris Commons Lane, Suite 105
Morrisville, NC 27560
919-466-1100


Shadflames (Charlotte)
3436 Toringdon Way, Suite 100
Charlotte, NC 28277
704-319-5000

CD

PLAN NUMBER: 207-CD
PLAN NAME: ALPINE

Date: 8.15.14
Scale: 1/4"=1'-0"
Drawn: MW
Checked: GAD
Sheet: 4A

SECOND FLOOR PLAN (STANDARD BONUS ROOM)

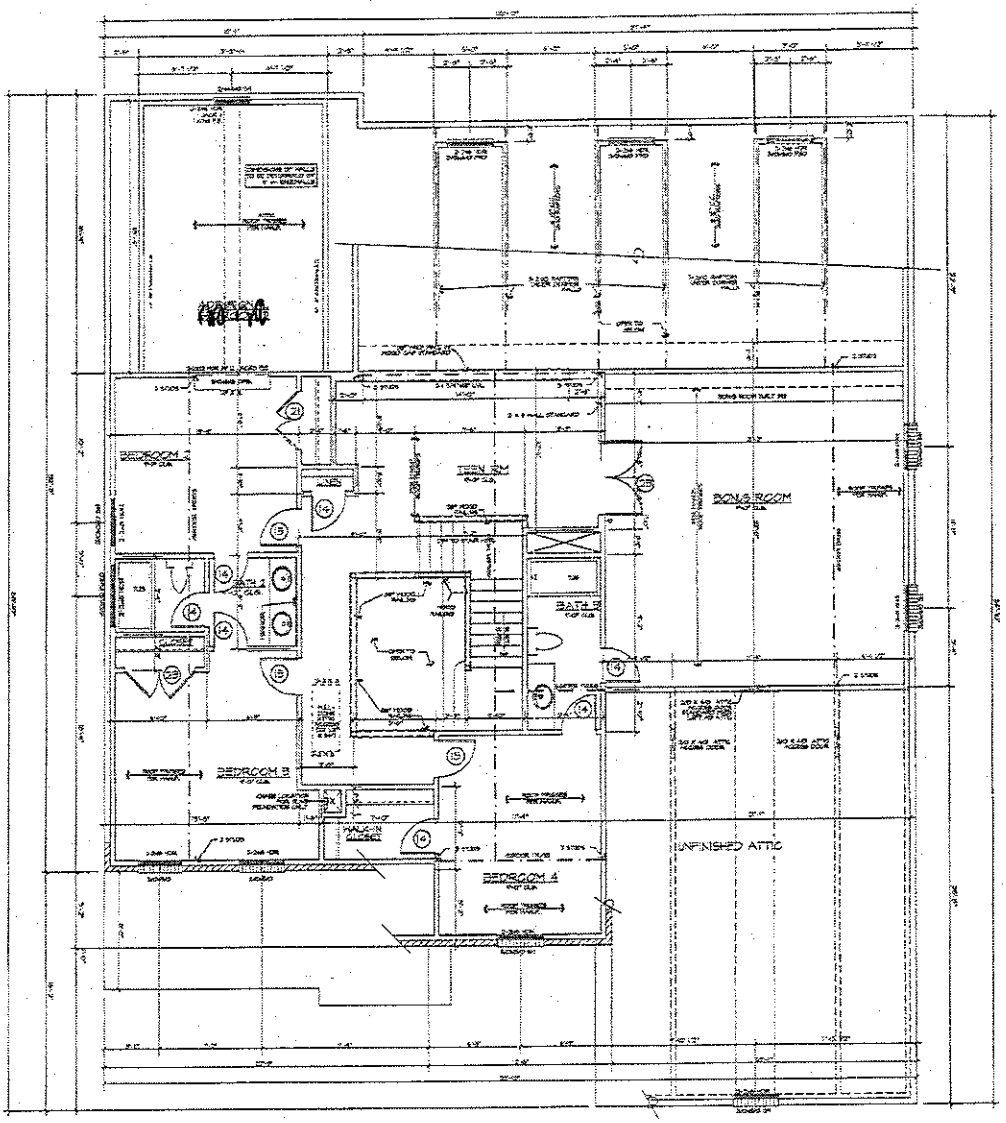

Acknowledgement Of Plans Submittal ONLY!

SHEA Builders Date

Date APPROVED DEC 05 2014

#146 TIMBERSIDE DR. X

5A	PLAN NUMBER: 207-CD PLAN NAME: ALPINE	CD	Shea Homes (Charlotte) 3436 Toringdon Way, Suite 100 Charlotte, NC 28277 704-319-5000		Shea Homes (Raleigh) 101 J. Morris Common Lane, Suite 105 Morrisville, NC 27560 919-468-7100