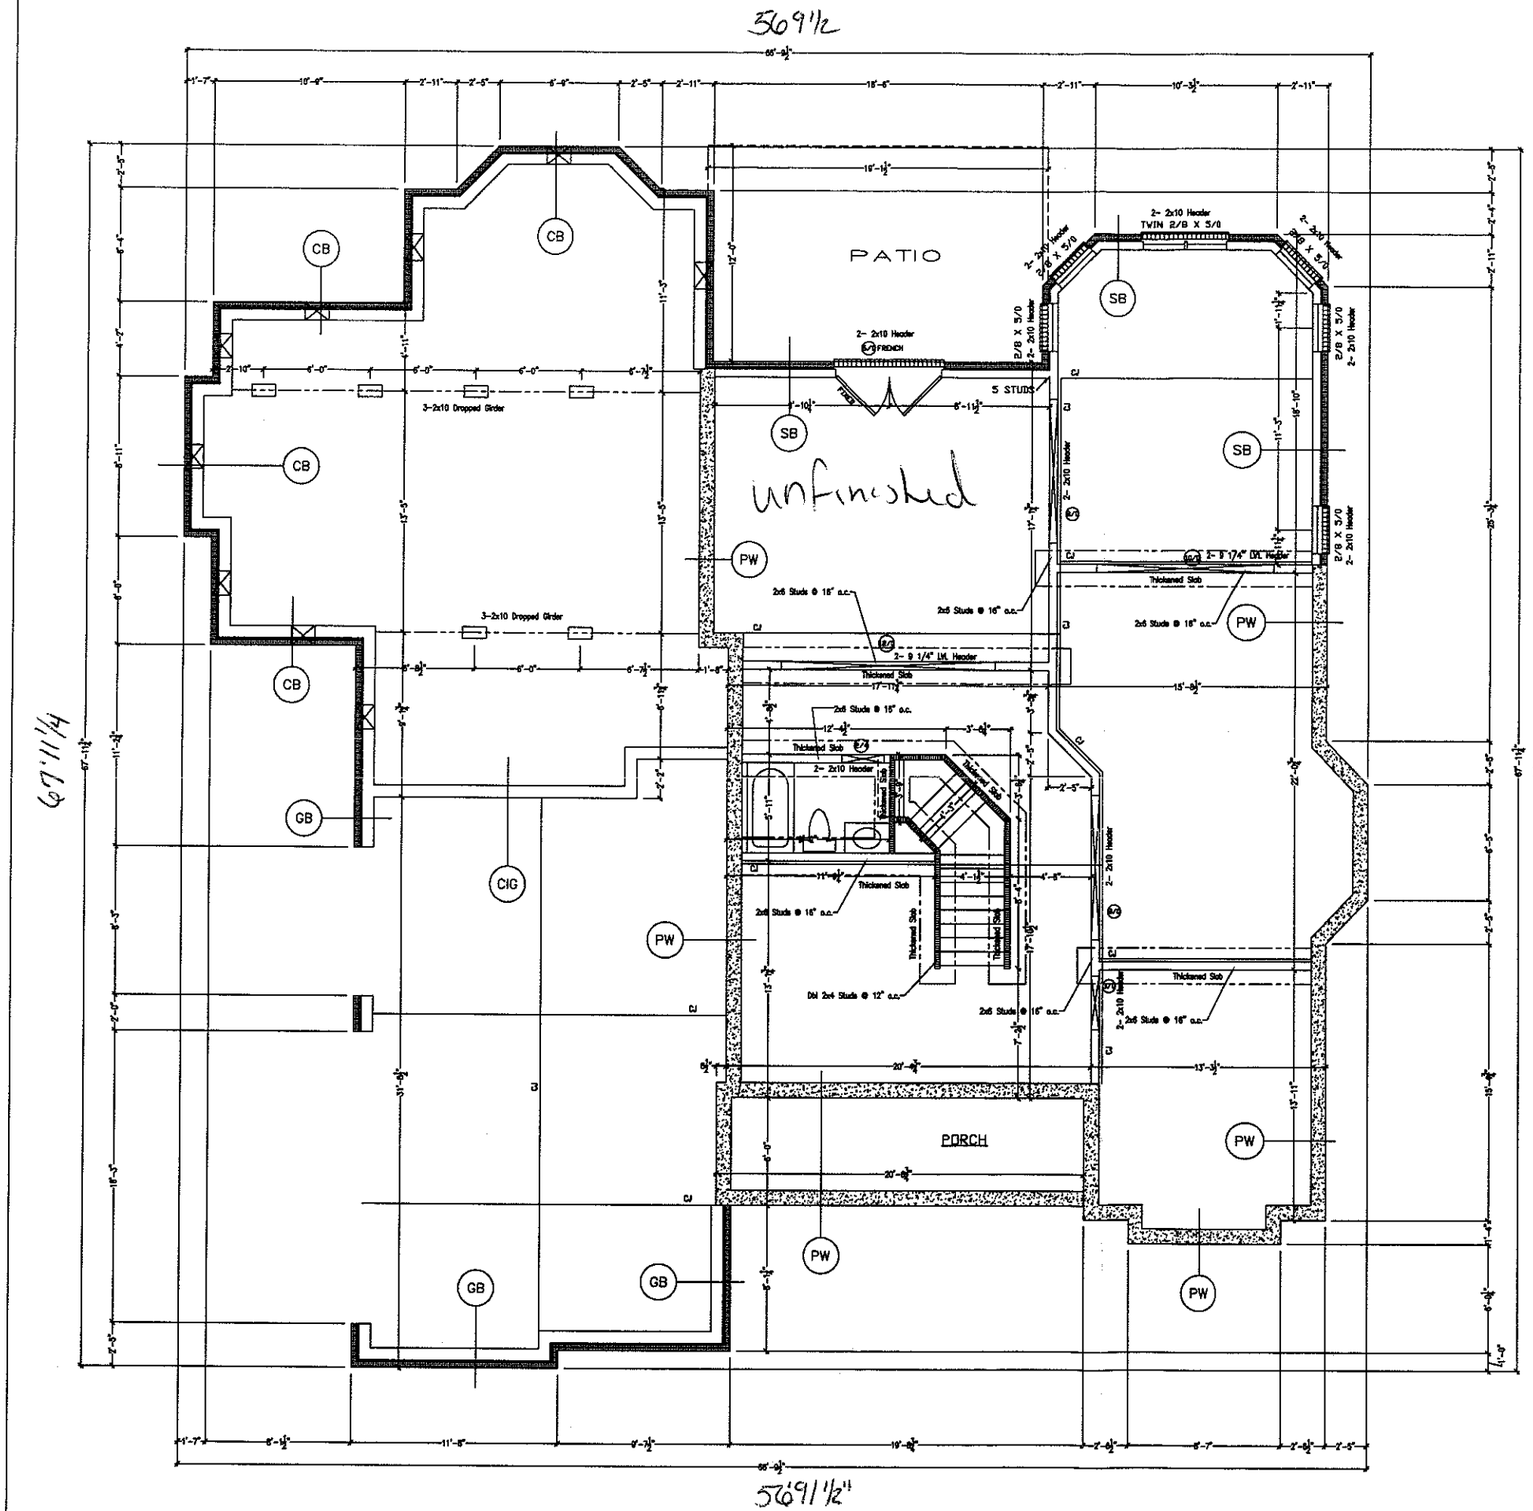


FULL BRICK VENEER

FOUNDATION VENTILATION CALCULATIONS:

CRAWL SPACE AREA =735 S.F.

TOTAL AREA OF 8" X 16" VENT = 128 S.I. = .89 S.F.
CALCULATIONS: ASSUMED NET FREE AREA = .64 S.F. PER VENT.
TOTAL S.F. OF VENTILATION NEEDED = 735 DIVIDED BY 150 = 4.9 S.F.
TOTAL 8"X16" FOUNDATION VENTS NEED AT .64 S.F. PER VENT = 8 FOUNDATION VENTS.

NOTE: ONE SUCH VENTILATING OPENING SHALL BE WITHIN 3 FEET OF EACH CORNER OF SAID BUILDING.

Acknowledgment Of Plans Submitted ONLY
Date 1-11-08
Date 1-11-08

BASEMENT FLOOR

IBLOCK DEVELOPMENT CORPORATION
300 MCGILL AVENUE N.W.
CONCORD, NC
(704) 788-4818 FAX (704) 784-3720

LOT #104
ANISTON

WEXFORD

FLOOR PLANS

DATE: 12-21-2007
PLAN: WEXFORD
SCALE: 1/4"=1'-0"
DRAWN BY: WCO
ESTIMATED BY: JC

CHECKED BY: MN