
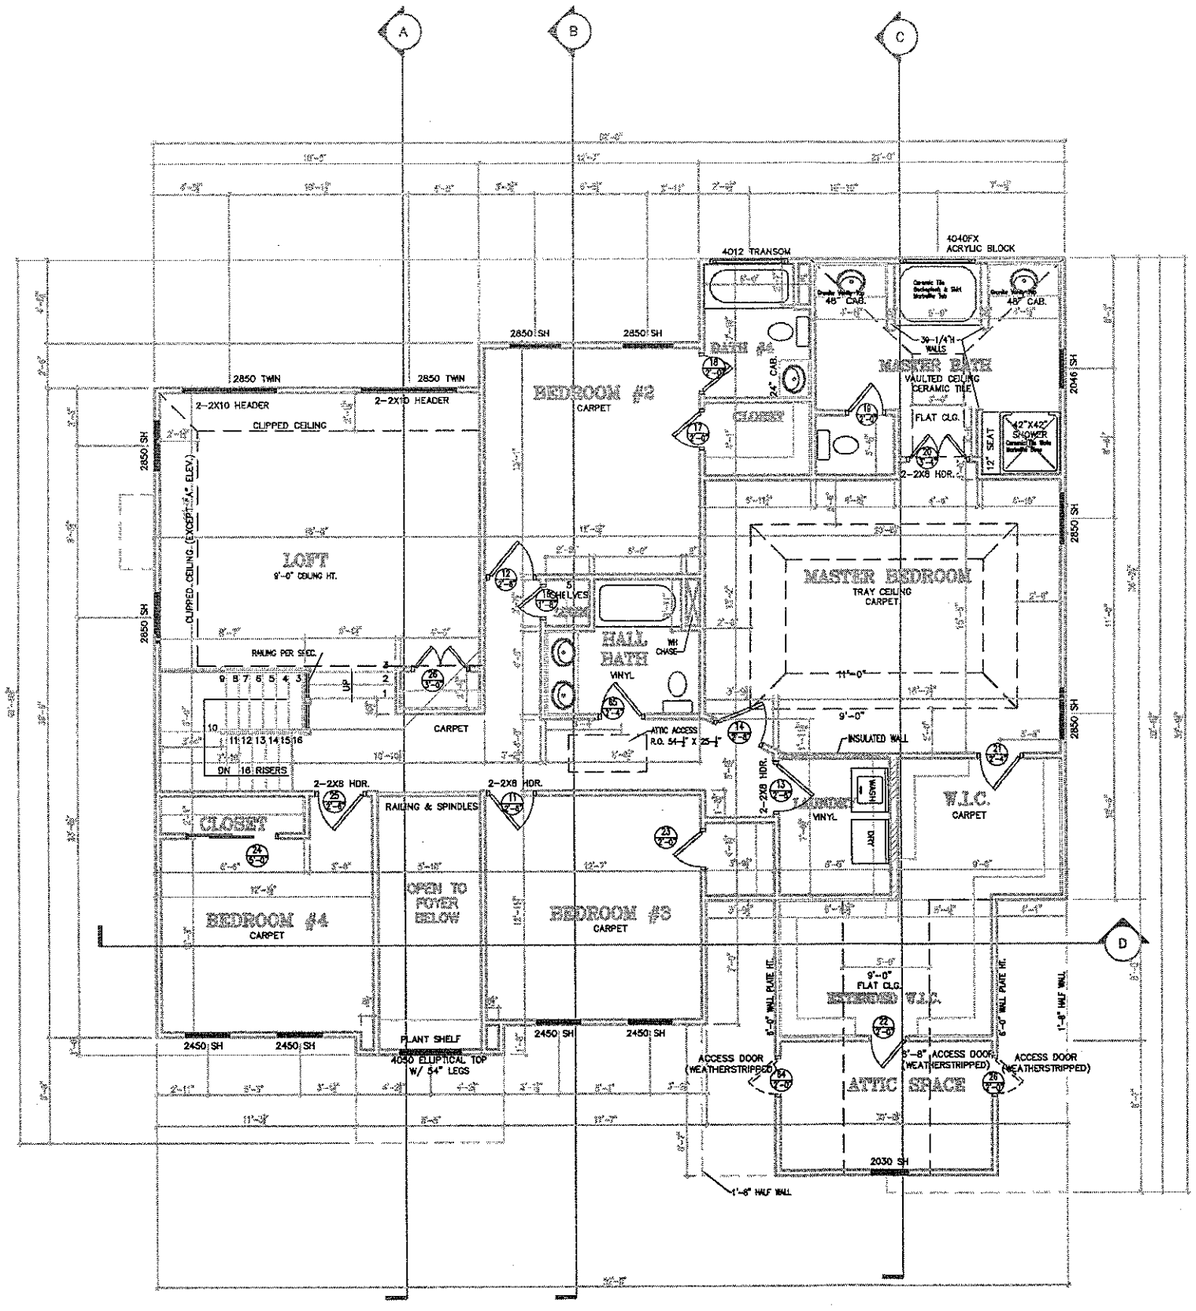


SECOND FLOOR PLANS

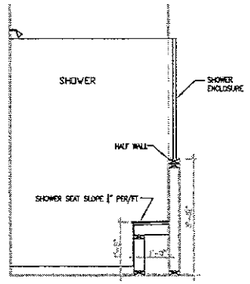

Shower with Seat
SCALE: 1/2" = 1'-0"

IBLOCK DEVELOPMENT CORPORATION
300 MCGILL AVENUE N.W.
CONCORD, NC
(704) 788-4818 FAX (704) 784-3720

Lot #107 Anniston
Mazariegos Residence

ARLINGTON "D"

SECOND FLOOR PLAN

PLAN: ARLINGTON
SCALE: 1/4"=1'-0"
DRAWN BY: BL
ESTIMATED BY:
CHECKED BY:MN/GE

REVISION DATES:
XX/XX/XXXX