


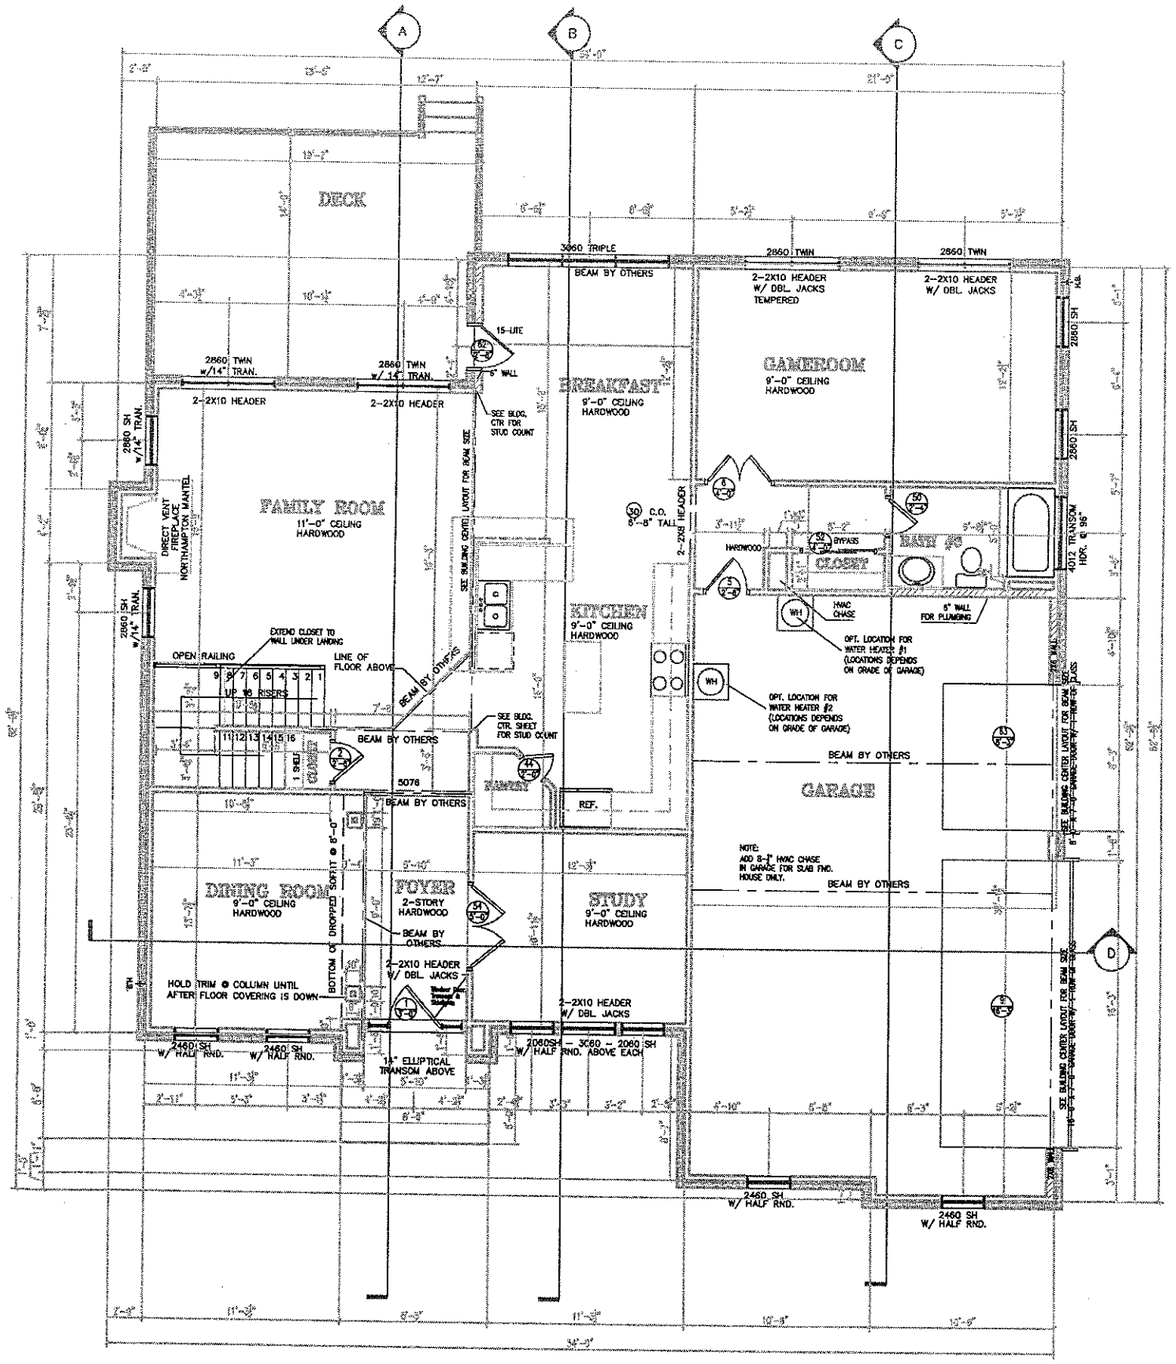


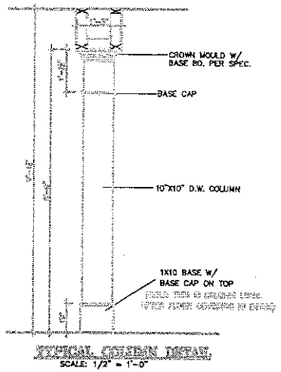


TYPICAL COLUMN DETAIL
SCALE: 1/2" = 1'-0"

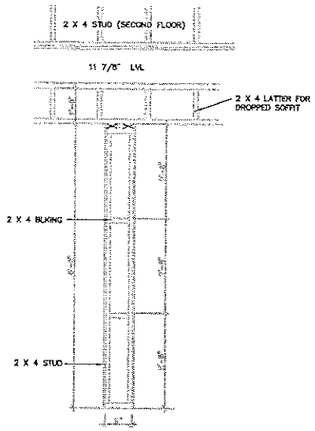

SECTION VIEW-1
SCALE: 1/2" = 1'-0"

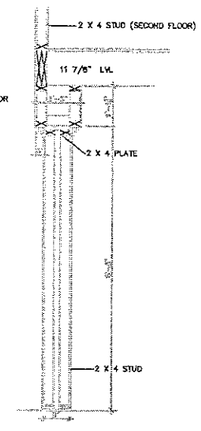

SECTION VIEW-2
SCALE: 1/2" = 1'-0"

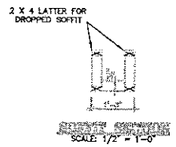


SECTION DETAIL
SCALE: 1/2" = 1'-0"




MAIN VIEW CEILING
SCALE: 1/2" = 1'-0"


LOT #107 ANNISTON CONSTRUCTION NOTES:
1. ADD GAS LINE TO DECK FOR FUTURE GRILL -- LOCATION T.B.D.
2. ADD UTILITY SINK TO GARAGE -- LOCATION T.B.D.

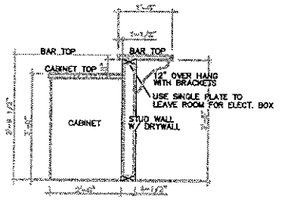


RAISED BAR DETAIL
SCALE: 1/2" = 1'-0"

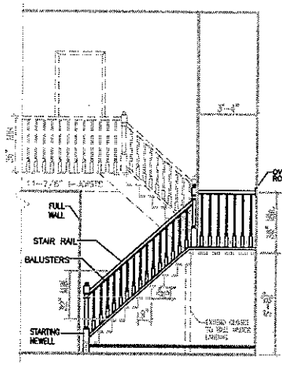

STAIR DETAIL
(BOXED STAIRS)

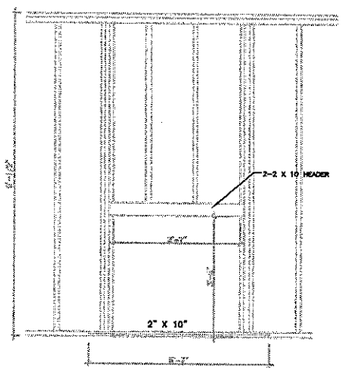

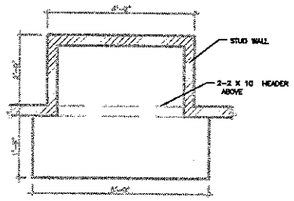

PLAN VIEW
SCALE: 1/2"=1'-0"

Door Schedule			
DoorNo	Width	Swing Direction	Style
1	3'-0"	Right	No Frame Front Ext
2	2'-6"	Right	Hinged-Single
5	2'-8"	Left	Single-Utility-Ent
6	4'-0"	NA	Hinged-Double
9	16'-3"	NA	Single_Overhead Garage
11	2'-6"	Right	Hinged-Single
12	2'-6"	Left	Hinged-Single
13	2'-8"	Left	Hinged-Single
14	2'-8"	Left	Hinged-Single
16	1'-8"	Right	Hinged-Single
17	2'-0"	Right	Hinged-Single
18	2'-0"	Right	Hinged-Single
19	2'-0"	Left	Hinged-Single
20	3'-4"	NA	Hinged-Double
21	2'-4"	Left	Hinged-Single
22	2'-0"	Left	Hinged-Single
23	2'-0"	Right	Hinged-Single
24	5'-0"	Right	Double-Sliding
25	2'-6"	Left	Hinged-Single

AREAS	
Location	Area
1st Floor Heated	1559 SF
2nd Floor Heated	1474 SF
Garage	540 SF
Porch	52 SF
Rear Porch	212 SF
	3836 SF

REVISION DATES:
XX/XX/XXXX

IBLOCK DEVELOPMENT CORPORATION
300 MCGILL AVENUE N.W.
CONCORD, NC
(704) 788-4818 FAX (704) 784-3720

Lot #107 Anniston
Mazariegos Residence

ARLINGTON "D"

FIRST FLOOR PLAN

PLAN: ARLINGTON
SCALE: 1/4"=1'-0"
DRAWN BY: BL
ESTIMATED BY:
CHECKED BY:MN/GE