5 BDRMS

Acknowledgement of Plans Submitted ONLY!

W Sparks 1/28/08

Jan Mc 1.28.08


4.1.14
5.3.14
7.8.14
4.07.14
5.7.14
8.5.14

IBLOCK DEVELOPMENT CORPORATION
300 MCGILL AVENUE N.W.
CONCORD, NC
(704) 788-4818 FAX: (704) 784-3720


LOT #111 ANNISTON
HEWITT RESIDENCE

WEXFORD


FLOOR PLANS

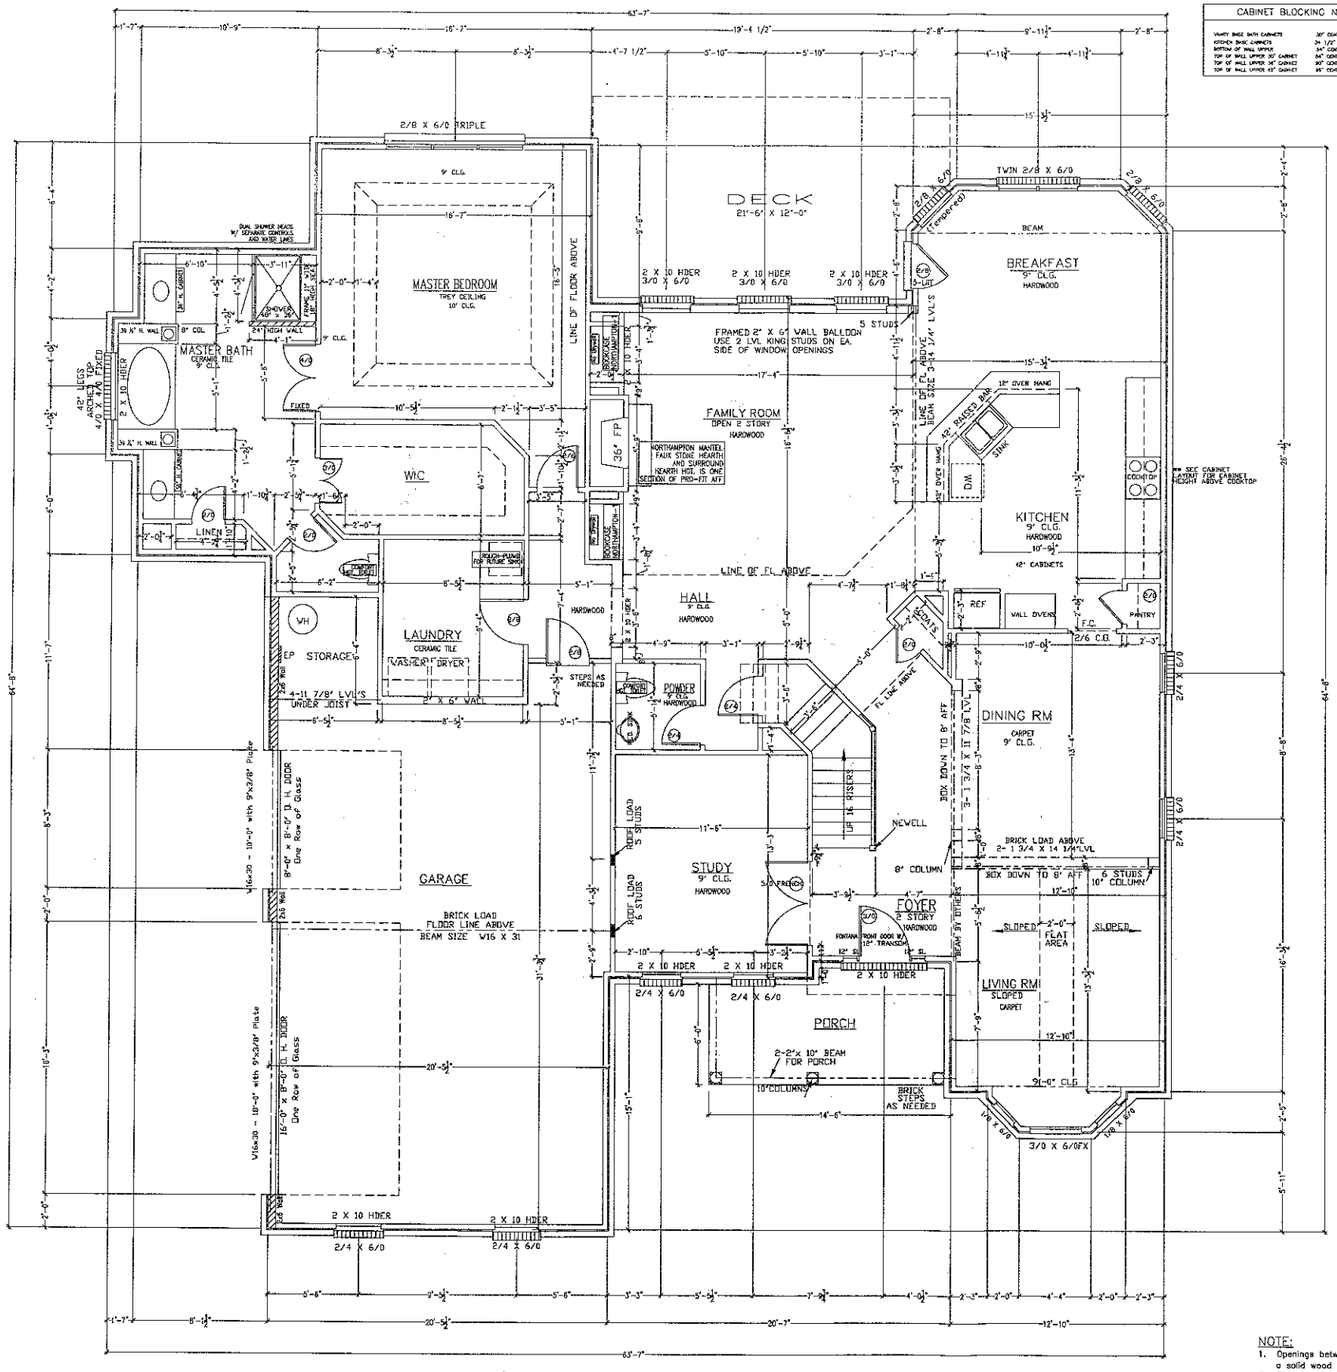



CABINET BLOCKING NOTES	
VANITY BASE BATH CABINETS	30" CENTER ABOVE FINISHED FLOOR
KITCHEN BASE CABINETS	34 1/2" CENTER ABOVE FINISHED FLOOR
BOTTOM OF WALL OFFSET	34" CENTER ABOVE FINISHED FLOOR
TOP OF WALL UPPER 30" CABINET	84" CENTER ABOVE FINISHED FLOOR
TOP OF WALL UPPER 36" CABINET	80" CENTER ABOVE FINISHED FLOOR
TOP OF WALL UPPER 42" CABINET	84" CENTER ABOVE FINISHED FLOOR

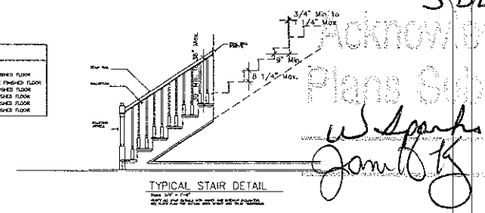


TYPICAL STAIR DETAIL

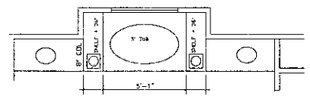

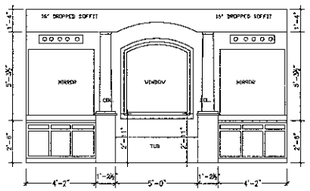


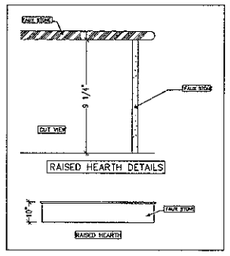


RAISED HEARTH DETAILS

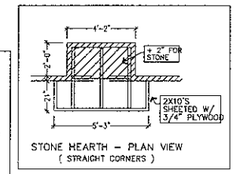

STONE HEARTH - PLAN VIEW
(STRAIGHT CORNERS)

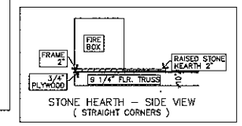

STONE HEARTH - SIDE VIEW
(STRAIGHT CORNERS)

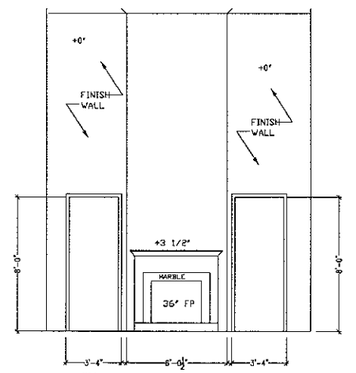


FIREPLACE WALL IN FAMILY ROOM

AREA:

1ST. FLOOR HEATED	2296
2ND. FLOOR HEATED	1368
TOTAL HEATED	3664
GARAGE	696
UNF.STOR. ABOVE GARAGE	231
PORCH	92
TOTAL AREA	4790
DECK	225

NOTE:
1. Openings between the garage and residence shall be equipped with either a solid wood door not less than 1 3/8" in thickness or 20-minute fire-rated doors.
2. The garage shall be separated from the residence and its attic by means of minimum 1/2" gypsum board applied to the garage side.
3. Garage and carport floor surfaces shall be of approved noncombustible material. That area of floor used for parking of automobiles or other vehicles shall be sloped to facilitate the movement of liquids to a drain or toward the main vehicle entry doorway.
4. The total area under the floor shall be treated to prevent termite infestation.

PLAN: WEXFORD
SCALE: 1/4"=1'-0"
DRAWN BY: BL
ESTIMATED BY: JC
CHECKED BY: MN/GE

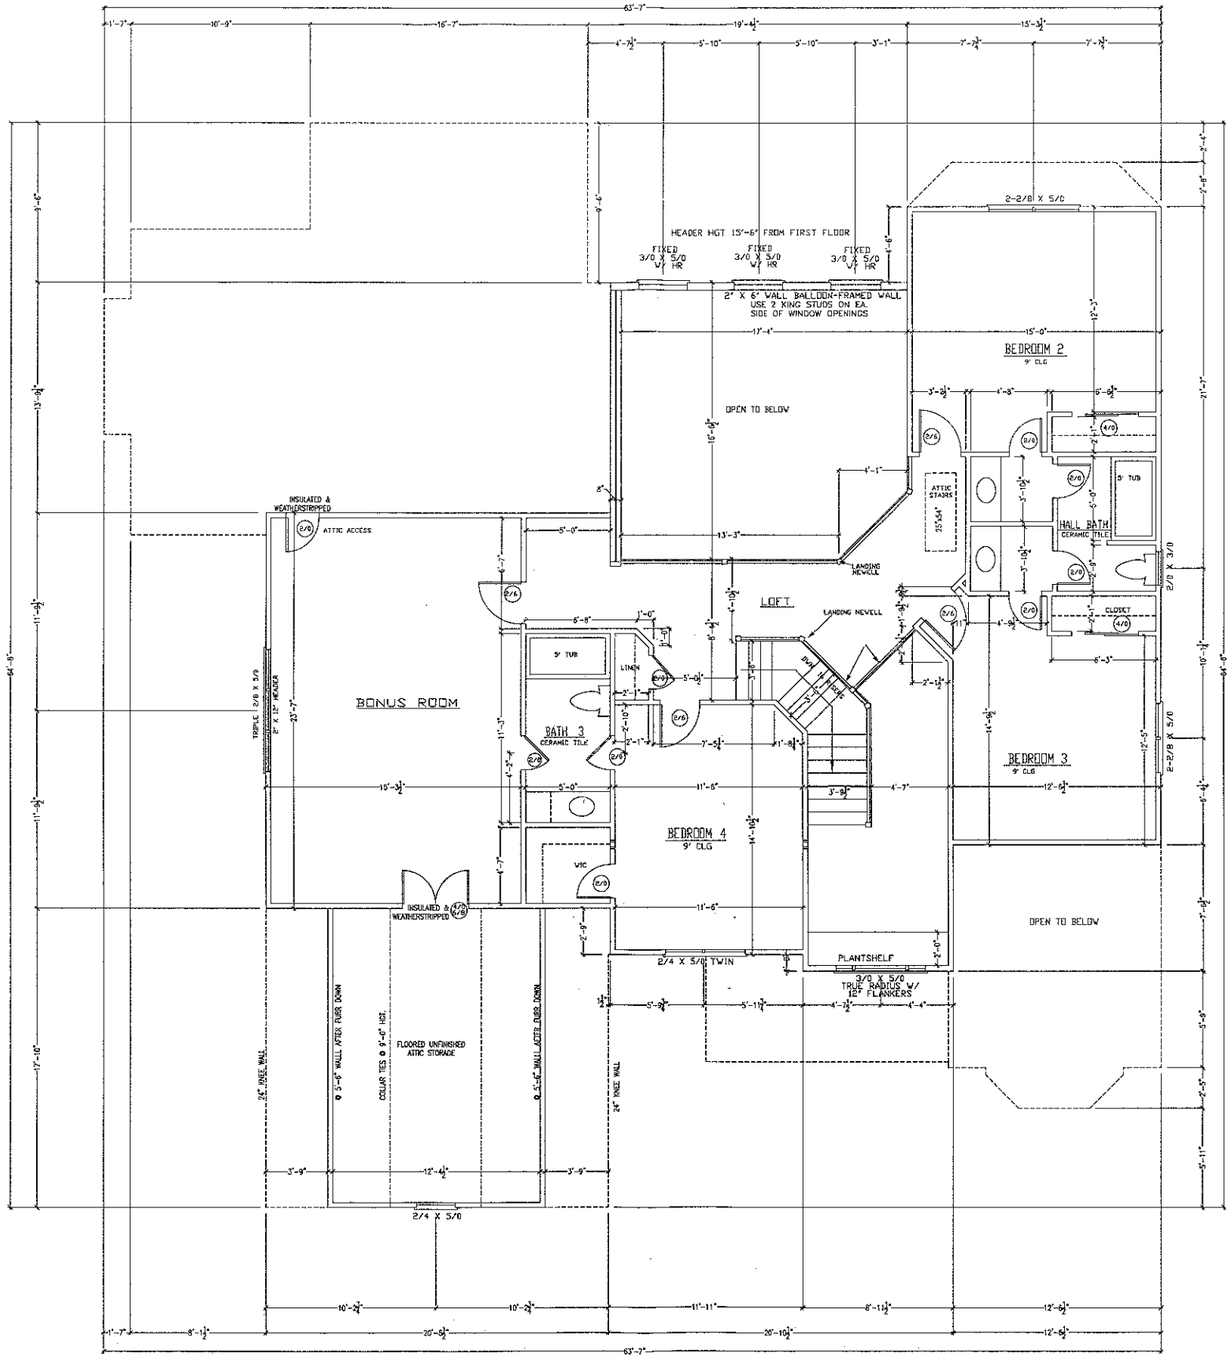

CABINET BLOCKING NOTES	
VANITY BASE BATH CABINETS	30" CENTER ABOVE FINISHED FLOOR
KITCHEN BASE CABINETS	34 1/2" CENTER ABOVE FINISHED FLOOR
BOTTOM OF WALL UPPER	54" CENTER ABOVE FINISHED FLOOR
TOP OF WALL UPPER 30" CABINET	84" CENTER ABOVE FINISHED FLOOR
TOP OF WALL UPPER 36" CABINET	90" CENTER ABOVE FINISHED FLOOR
TOP OF WALL UPPER 42" CABINET	96" CENTER ABOVE FINISHED FLOOR

IBLOCK DEVELOPMENT CORPORATION
300 MCGILL AVENUE N.W.
CONCORD, NC
(704) 788-4818 FAX (704) 784-3720

LOT #111 ANNISTON
HEWITT RESIDENCE

FLOOR PLANS

PLAN: WEXFORD
SCALE: 1/4"=1'-0"
DRAWN BY: BL
ESTIMATED BY: JC
CHECKED BY: MN/GE