
Lot 112

Anniston

NOTES:
SEE "NOTES" PAGE FOR FRAMING, FOUNDATION, AND CODE DETAILS BEFORE BEGINNING CONSTRUCTION.

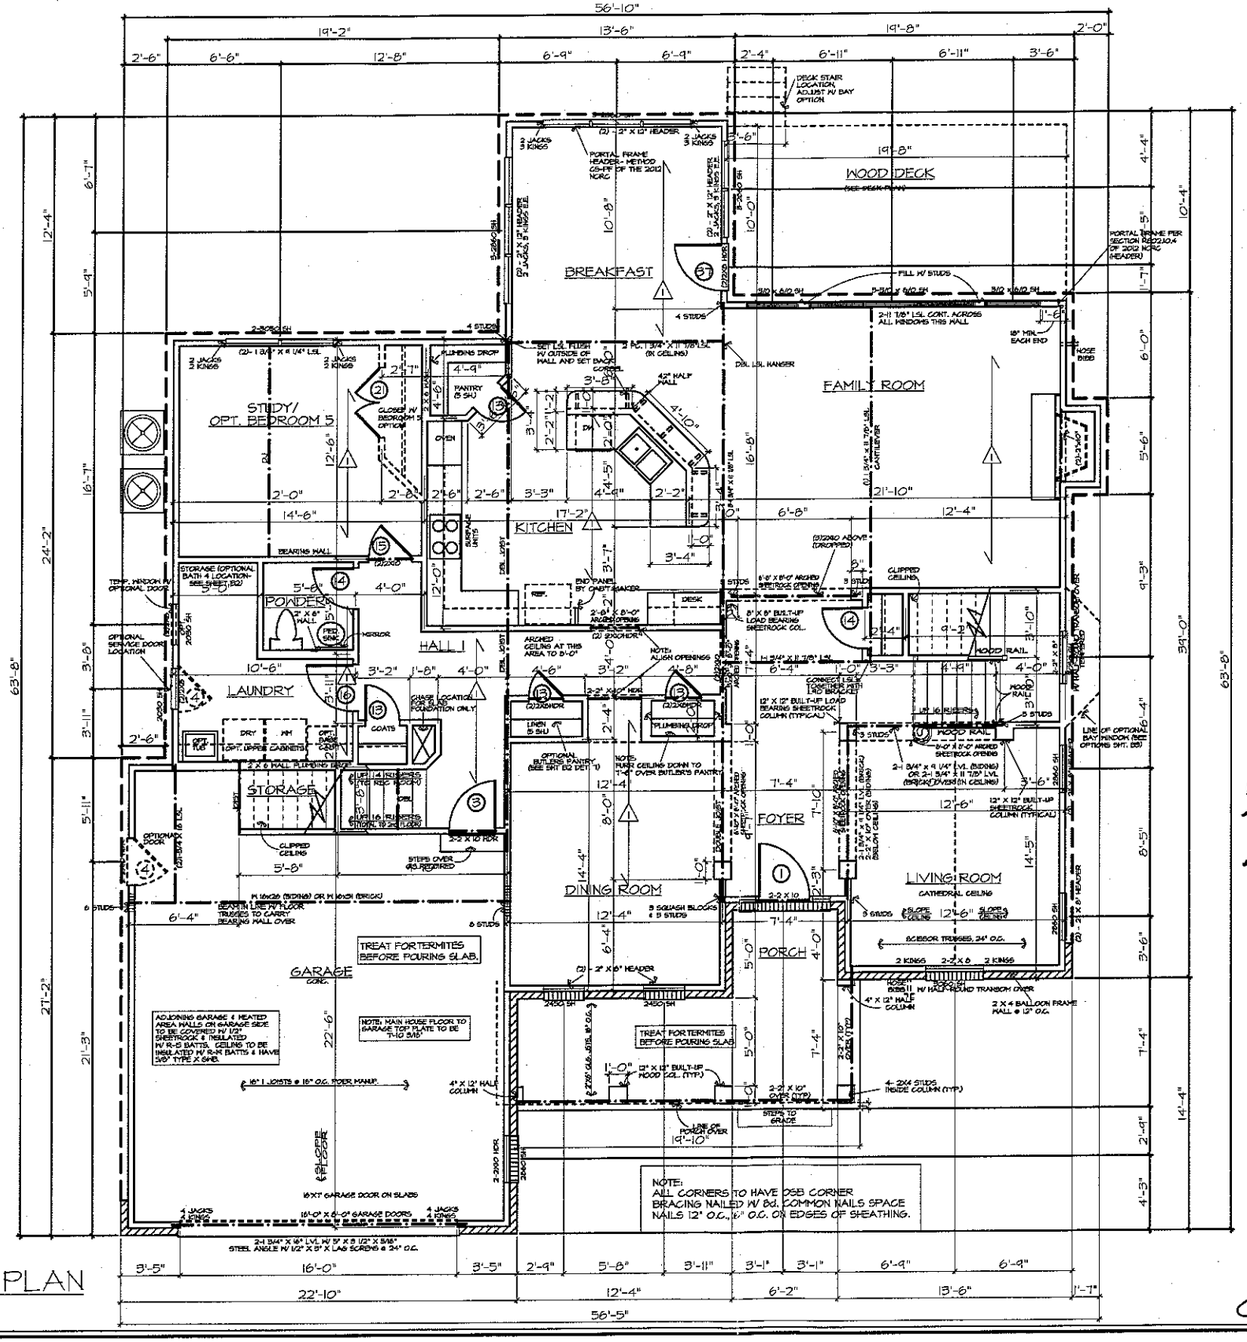

AD FIRST FLOOR PLAN

NUMBER	DOOR SIZE: 6'8" & 8'0" PLATES: 6'-8" HT. 10' PLATES: 8'-0" HT.	DESCRIPTION
1	FRONT ENTRY DOOR	SEE FRONT ELEV. FOR 2' WIDTH
2	5/4 x 6/8	GLASS/GLASS ATRIUM DOOR
3	2/8 x 6/8 (S/O)	20 MIN. FIRE RATED DOOR
4	2/8 X 6/8 (S/O)	1 LIGHT (2) PANEL
5	(2) 2/0 x 6/8 (S/O)	15 OR 18 LIGHT FRENCH DOOR
6	(2) 2/4 x 6/8 (S/O)	15 OR 18 LIGHT FRENCH DOOR
7	(2) 2/6 x 6/8 (S/O)	15 OR 18 LIGHT FRENCH DOOR
8	(2) 2/8 x 6/8 (S/O)	15 OR 18 LIGHT FRENCH DOOR
9	1/0 x 6/8 (S/O)	PER FEATURE LEVEL
10	1/4 x 6/8 (S/O)	PER FEATURE LEVEL
11	1/6 x 6/8 (S/O)	PER FEATURE LEVEL
12	1/8 x 6/8 (S/O)	PER FEATURE LEVEL
13	2/0 x 6/8 (S/O)	PER FEATURE LEVEL
14	2/4 x 6/8 (S/O)	PER FEATURE LEVEL
15	2/6 x 6/8 (S/O)	PER FEATURE LEVEL
16	2/8 x 6/8 (S/O)	PER FEATURE LEVEL
17	3/0 x 6/8 (S/O)	PER FEATURE LEVEL
18	(2) 1/4 x 6/8 (S/O)	PER FEATURE LEVEL
19	(2) 1/6 x 6/8 (S/O)	PER FEATURE LEVEL
20	(2) 1/8 x 6/8 (S/O)	PER FEATURE LEVEL
21	(2) 2/0 x 6/8 (S/O)	PER FEATURE LEVEL
22	(2) 2/4 x 6/8 (S/O)	PER FEATURE LEVEL
23	(2) 2/6 x 6/8 (S/O)	PER FEATURE LEVEL
24	(2) 2/8 x 6/8 (S/O)	PER FEATURE LEVEL
25	(2) 3/0 x 6/8 (S/O)	PER FEATURE LEVEL
26	7/0 x 7/0	GARAGE DOOR
27	7/0 x 8/0	GARAGE DOOR
28	7/0 x 10/0	GARAGE DOOR
29	7/0 x 12/0	GARAGE DOOR
30	8/0 x 15/0	GARAGE DOOR
31	8/0 x 8/0	GARAGE DOOR
32	2/8 x 6/8 (S/O)	FULL GLASS FRENCH DOOR
33	(2) 2/8 x 6/8 (S/O)	FULL GLASS FRENCH DOORS W/ TRANSOM
34	(2) 2/8 x 6/8 (S/O)	FULL GLASS FRENCH DOORS
35	(2) 2/8 x 6/8 (S/O)	FULL GLASS FRENCH DOORS W/ TRANSOM
36	6/0 x 6/8 (S/O)	SLIDING DOOR
37	2/8 x 6/8 (S/O)	FULL GLASS FRENCH DOOR W/ TRANSOM

EXTERIOR DOOR ROUGH OPENING SCHEDULE

DOOR SIZE PLATE VARIANCE	R.O. WIDTH / R.O. WIDTH	R.O. HEIGHT / 8'4" PLATES	R.O. HEIGHT / 10' PLATES
2/6 SINGLE	32 1/2"	82 1/2"	102 1/2"
2/8 SINGLE	34 1/2"	82 1/2"	102 1/2"
3/0 SINGLE	36 1/2"	82 1/2"	102 1/2"
5/4 RISHER	61"	82 1/2"	102 1/2"
6/0 RISHER	73"	82 1/2"	102 1/2"
5/4 PATIO	65"	82 1/2"	102 1/2"
6/0 PATIO	78"	82 1/2"	102 1/2"
1/0 X 3/0 X 1/0	90 1/2"	82 1/2"	102 1/2"
1/0 X 3/0	90 1/2"	82 1/2"	102 1/2"
6/0 VENT. GLIDER	73"	80"	80"
6/0 VENT. GLIDER W/ 12" TRANSOM	73"	98 1/2"	118 1/2"
6/0 VENT. GLIDER W/ 12" TRANSOM	73"	98 1/2"	118 1/2"
5/0 SINGLE W/ 3/0 HALF ROUND	86 1/2"	109"	129"
6/0 RISHER W/ SEGMENT HEAD	75"	104"	124"

HOUSE PLAN REVERSED. ON SITE PLAN.

NORTH CAROLINA PROFESSIONAL ENGINEER SEAL 29249 KEVIN P. MUNSON 9/14/14

NORTH CAROLINA RESIDENTIAL STRUCTURES, P.C. No. C3295 CERTIFICATE OF AUTHORIZATION

RESIDENTIAL STRUCTURES, P.C.
3440 N. Davidson St.
Charlotte, N.C. 28205
Seal for Structural Only

Acknowledgement Of Plans Submittal ONLY!
Date 9/24

APPROVED OCT 0 1 2014

NOTE FOR BRICK ELEVATIONS:
8" X 4" X 16" SIZES WITH OVERSIZED BRICK OR 5" X 5 1/2" STEEL WITH QUEEN SIZED BRICK

SheaHomes (Raleigh)
101 J. Morris Common Lane, Suite 105
Morrisville, NC 27560
919-468-7100

SheaHomes (Charlotte)
3436 Toringdon Way, Suite 100
Charlotte, NC 28277
704-519-5000


AD

PLAN NUMBER: 109-AD
PLAN NAME: BEL-AIRE

Date: 12/2/06
Scale: 1/8"=1'-0"
Drawn: S.BALL
Checked: CAD
Sheet: 3A

Acknowledgement Of
Plans Submittal ONLY!
Date 9/29/14
Date APPROVED OCT 01 2014

NOTES:
SEE "NOTES" PAGE FOR FRAMING, FOUNDATION, AND CODE DETAILS BEFORE BEGINNING CONSTRUCTION.

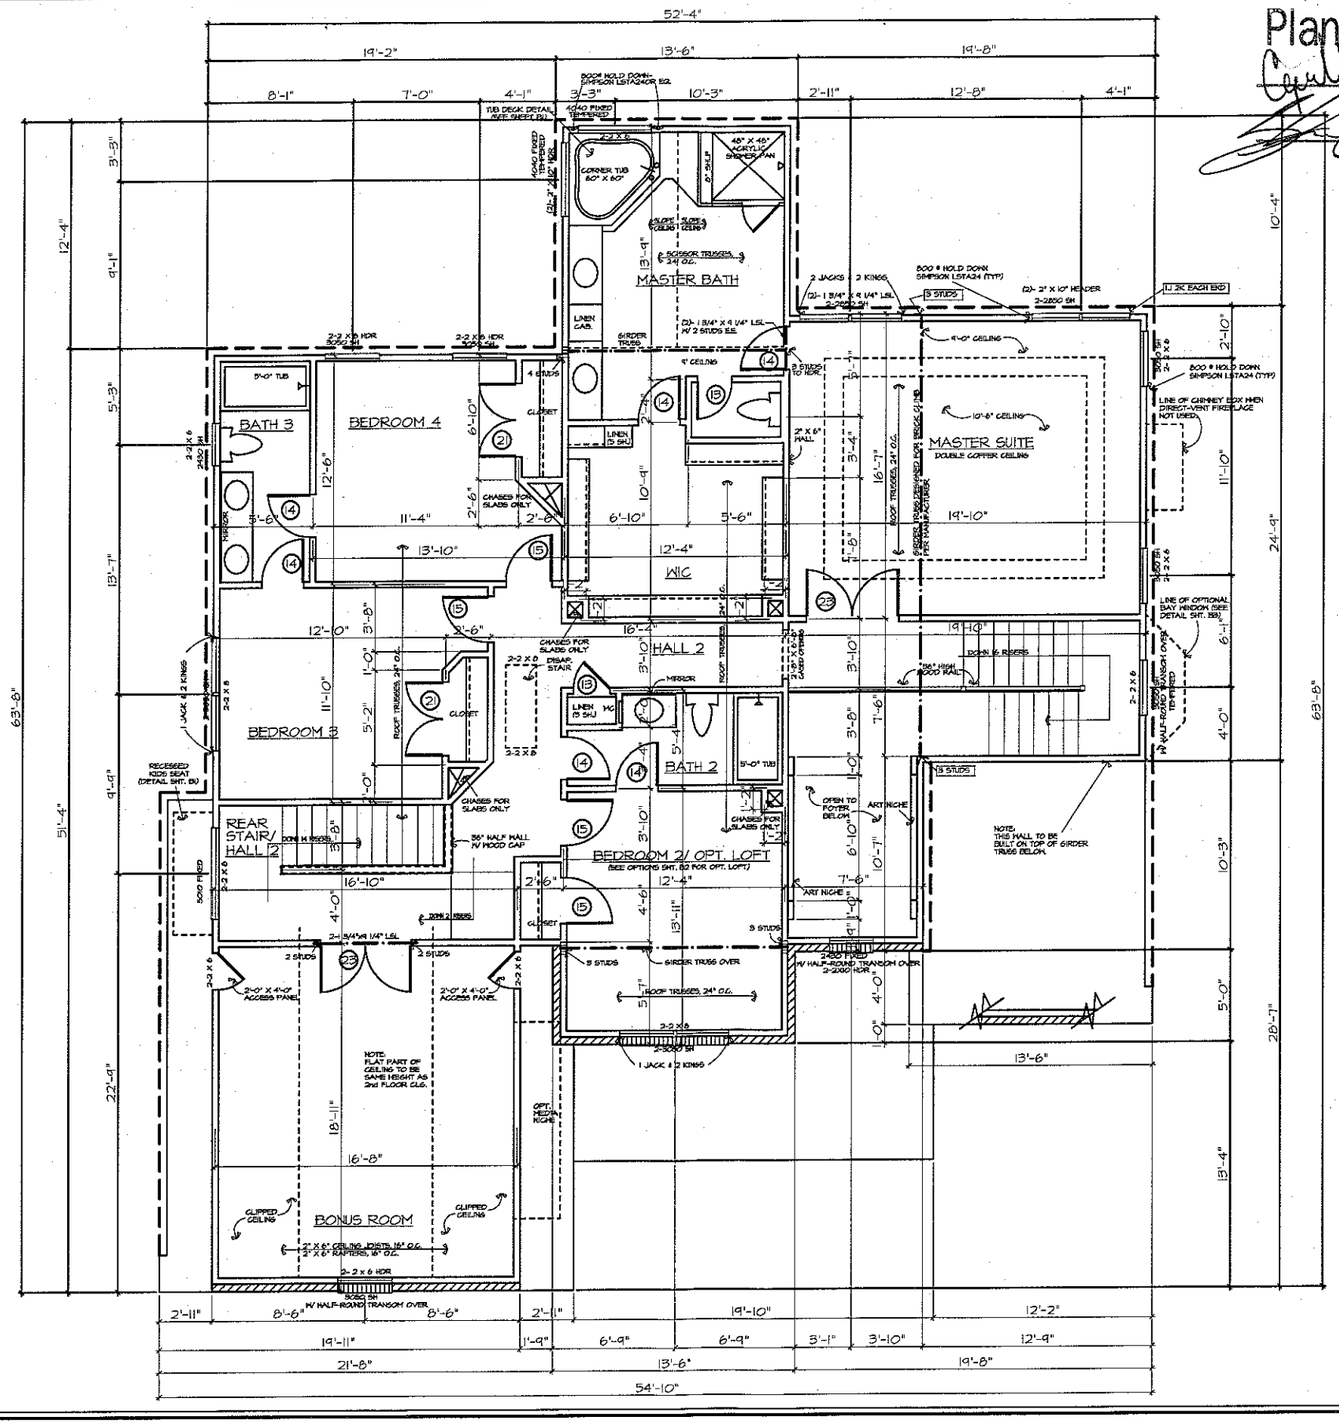

AD SECOND FLOOR

NORTH CAROLINA PROFESSIONAL ENGINEER SEAL 29249 9/14/14 KEVIN P. MUNSON
NORTH CAROLINA RESIDENTIAL STRUCTURES, P.C. No. C3295 CERTIFICATE OF AUTHORIZATION
RESIDENTIAL STRUCTURES, P.C.
3440 N. Davidson St.
Charlotte, N.C. 28205
Seal for Structural Only

SheaHomes (Raleigh)
101 J. Morris Common Lane, Suite 105
Morrisville, NC 27560
919-468-7100

SheaHomes (Charlotte)
3436 Toringdon Way, Suite 100
Charlotte, NC 28277
704-319-5000

AD

PLAN NUMBER: 109-AD
PLAN NAME: BEL-AIRE

Date:	12/12/06
Scale:	1/8"=1'-0"
Drawn:	S.BALL
Checked:	CAD
Sheet:	4A