




Acknowledgement Of
Plans Submittal ONLY!
Beth Bluengood Date 6/29/12
(Metrock Homes)
Judy McLittle Date 6-29-12

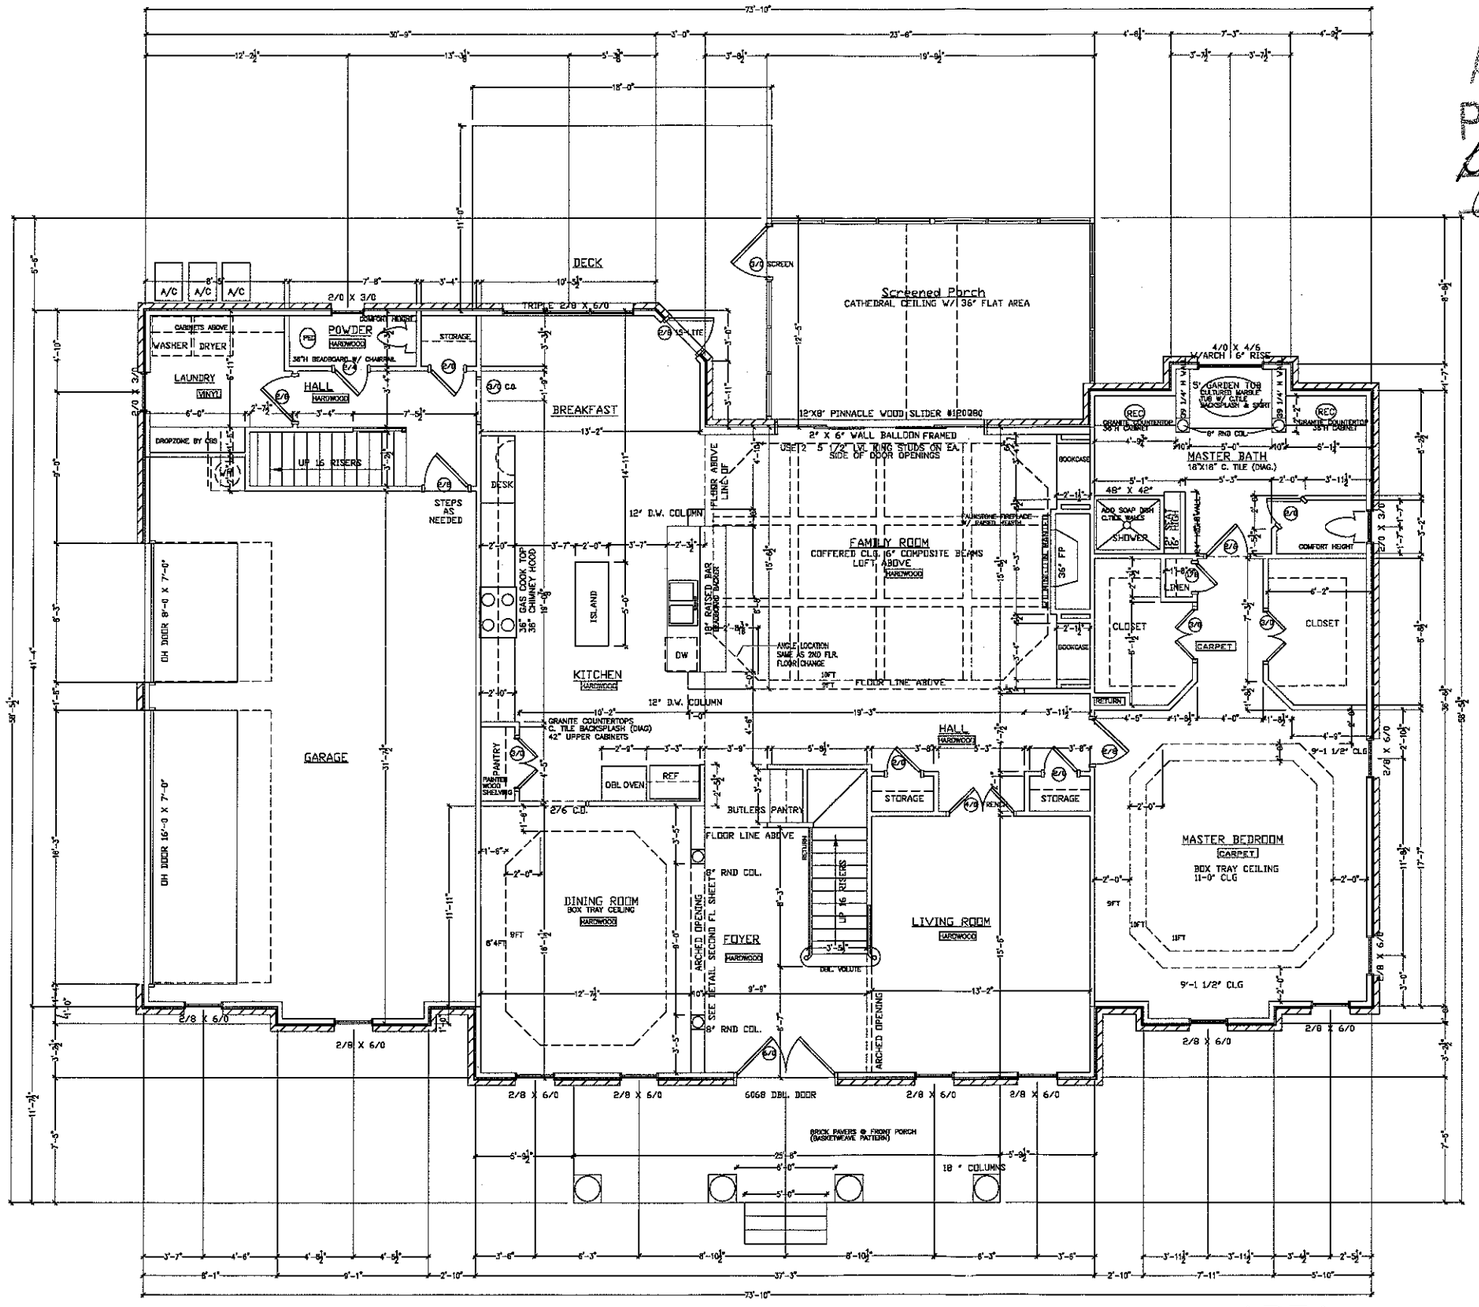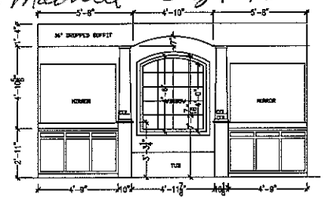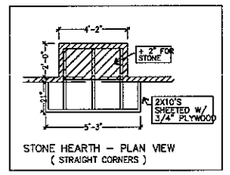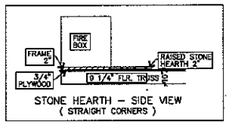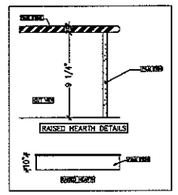



MASTER BATH CABINET ELEVATION


STONE HEARTH – PLAN VIEW
(STRAIGHT CORNERS)


STONE HEARTH – SIDE VIEW
(STRAIGHT CORNERS)


RAISED HEARTH DETAILS

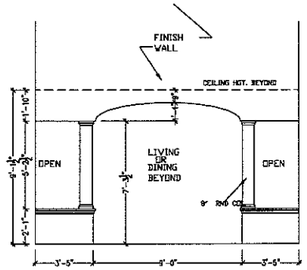

ARCHES & COLUMN DESIGN @ FOYER

AREA

1ST. FLOOR HEATED	2357
2ND. FLOOR HEATED	1795
3RD. FLOOR HEATED	734
TOTAL HEATED	4886
GARAGE	634
FRONT PORCH	121
SCREENED PORCH	235
DECK	216

HATCHED WALLS PLACE STUDS 12" O.C

CONTINENTAL INTERIOR DOOR STYLE


IBLOCK DEVELOPMENT CORPORATION
300 MCGILL AVENUE N.W.
CONCORD, NC
(704) 788-4818 FAX (704) 784-3720

Lot #108 Anniston
Dorfman Residence

HANOVER–C

FLOOR PLANS

PLAN: HANOVER–C
SCALE: 1/4"=1'-0"
DRAWN BY:
ESTIMATED BY:
CHECKED BY:

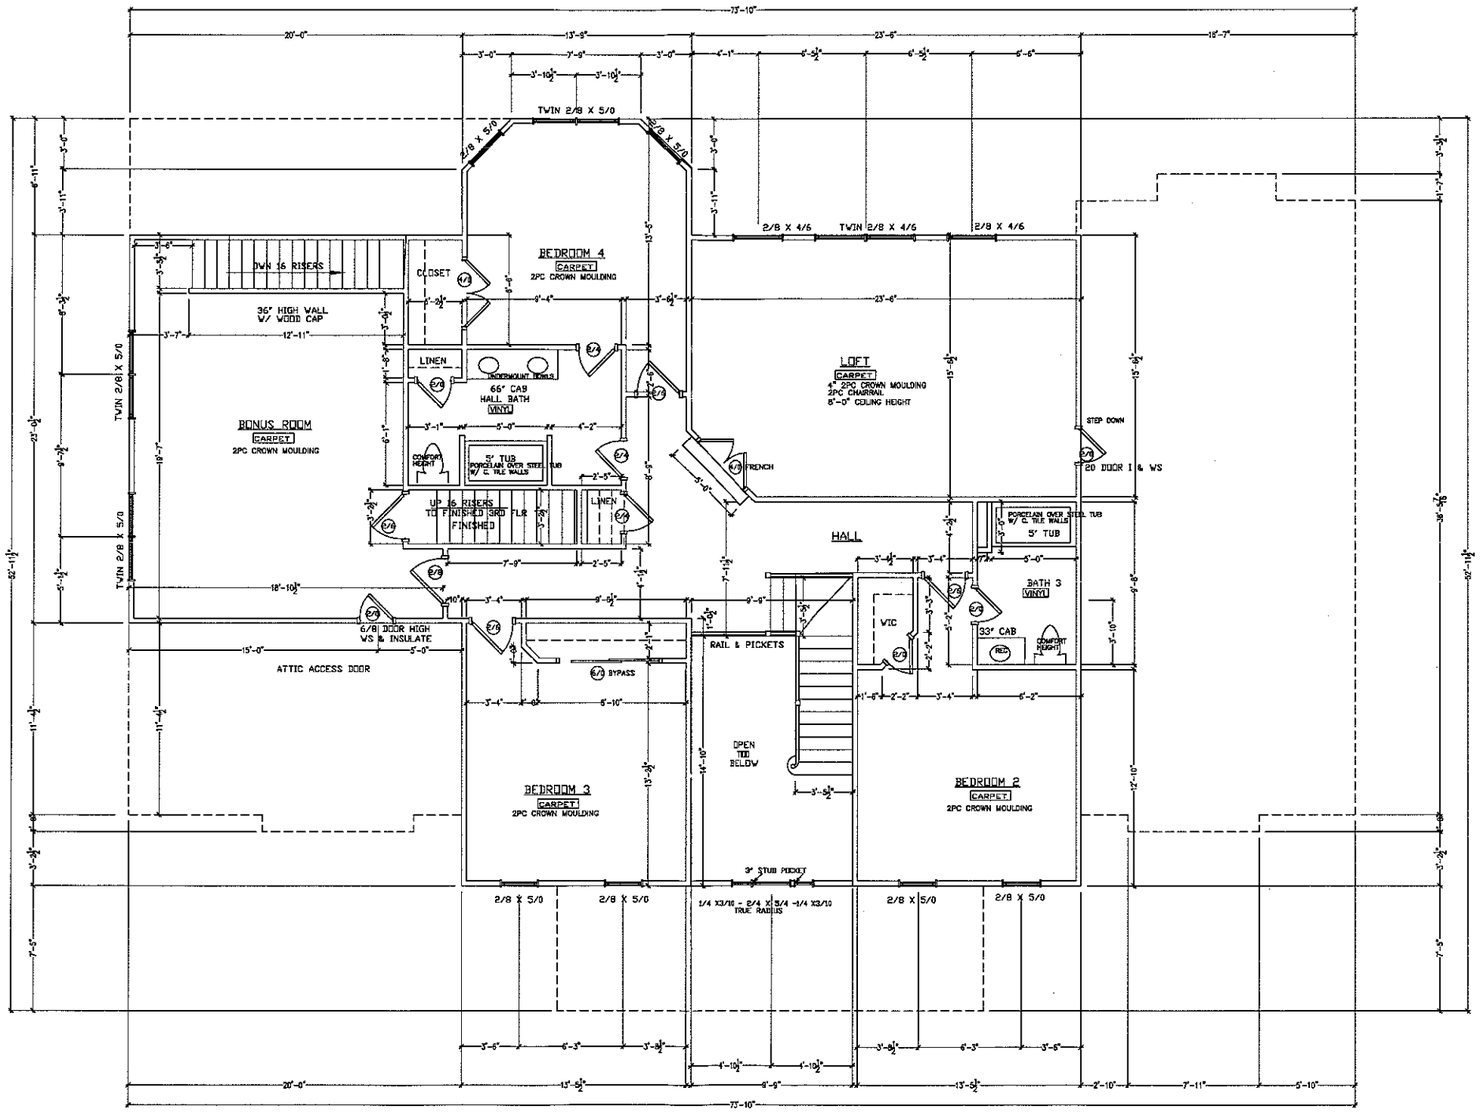

Acknowledgement Of
Plans Submittal ONLY!
Beth Dunagan Date 6/29/12
(Nubloc Homes) Date ____

IBLOCK DEVELOPMENT CORPORATION
300 MCGILL AVENUE N.W.
CONCORD, NC
(704) 788-4818 FAX (704) 784-3720

Lot #108 Anniston
Dorfman Residence

HANOVER—C

FLOOR PLANS

PLAN: HANOVER—C
DATE: 8-6-07
SCALE: 1/4"=1'-0"
DRAWN BY:
ESTIMATED BY:
CHECKED BY:

Acknowledgement Of
Plans Submittal ONLY!
Kelly Lunsford Date 6/29/12
(Ashton Homes) Date

IBLOCK DEVELOPMENT CORPORATION
300 MCGILL AVENUE N.W.
CONCORD, NC
(704) 788-4818 FAX (704) 784-3720

Lot #108 Anniston
Dorfman Residence

HANOVER-C

FLOOR PLANS

PLAN: HANOVER-C
SCALE: 1/4"=1'-0"
DRAWN BY:
ESTIMATED BY:
CHECKED BY: