
Lot 123

193 Walking Horse Trail

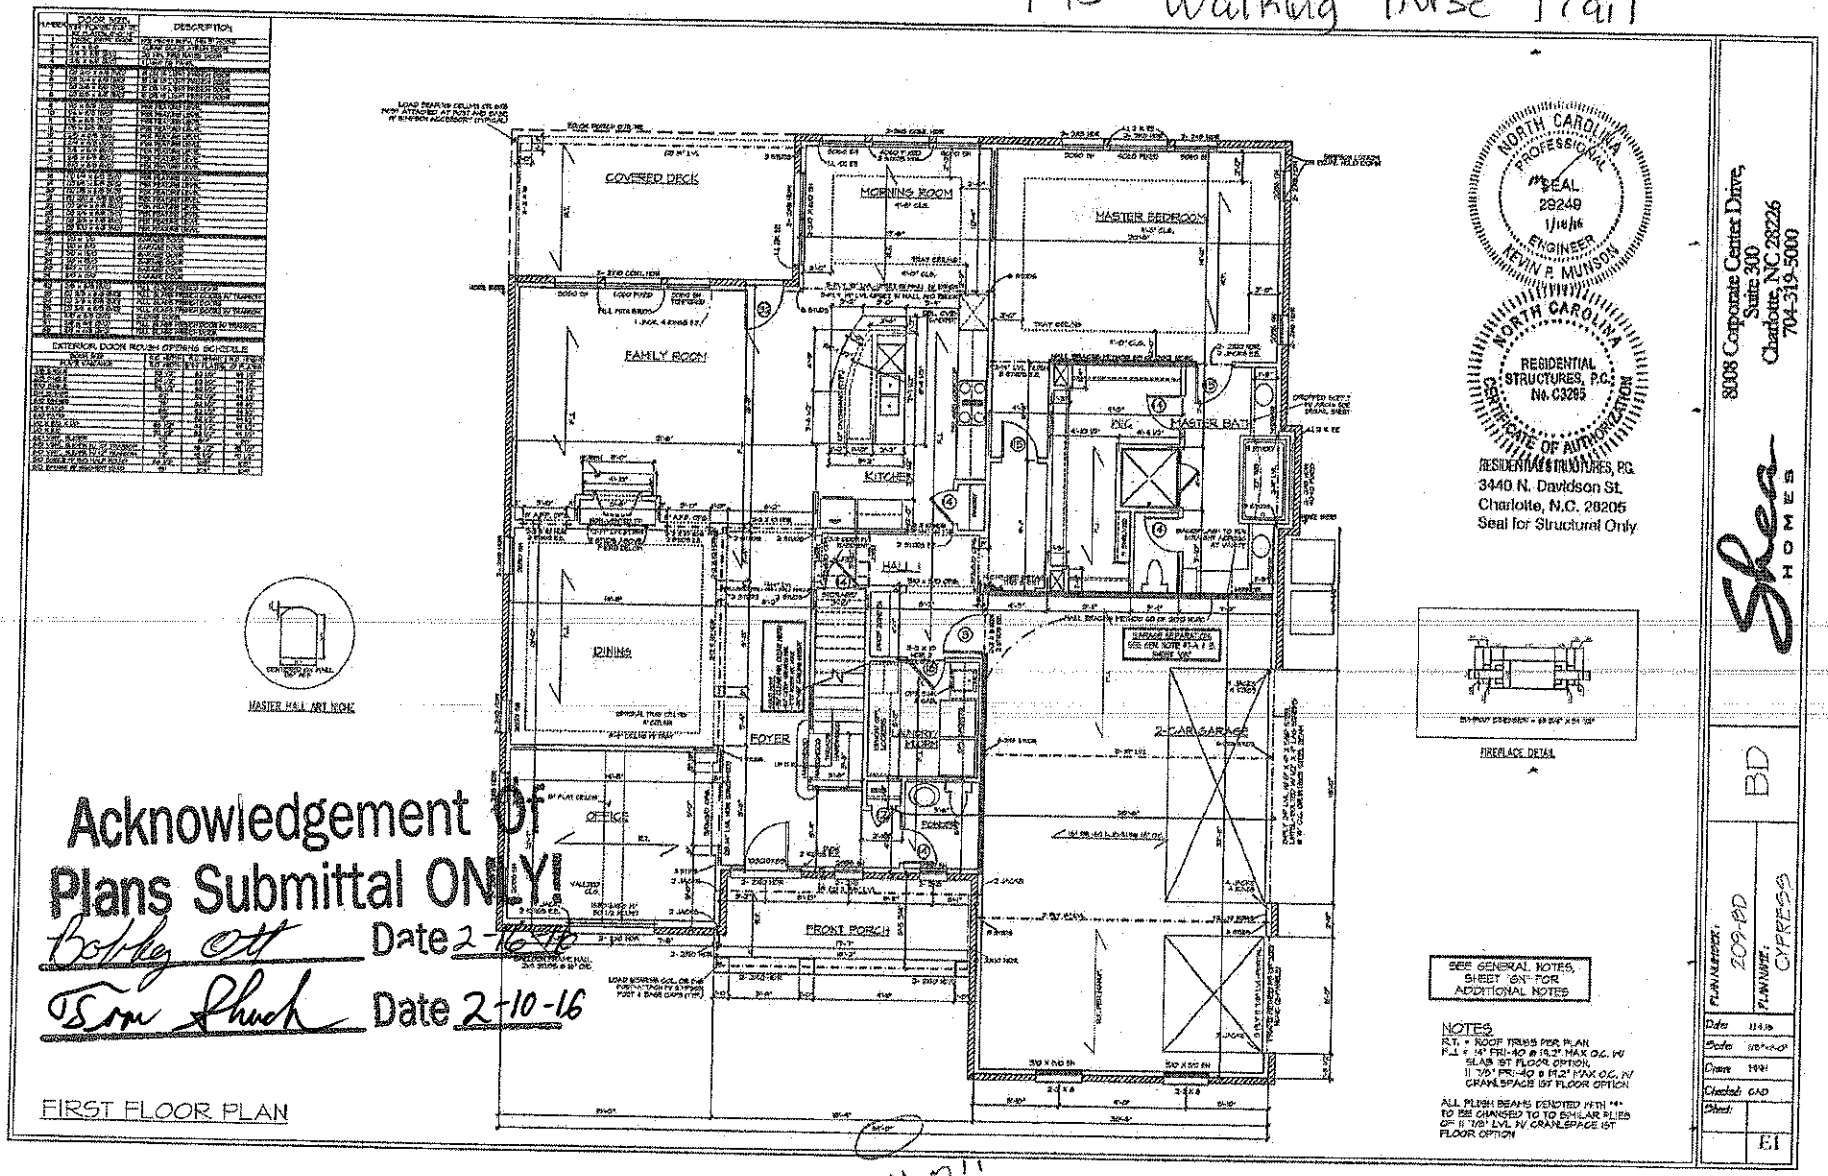

Acknowledgement Of Plans Submittal ONLY!

Bobby Ott Date 2-10-16

Tom Shuck Date 2-10-16

FIRST FLOOR PLAN


Lot 123

193 Walking Horse Trail

Acknowledgement Of Plans Submittal ONLY

Bobby Ott - Date 2-16-16

Tom Shuck Date 2-10-16

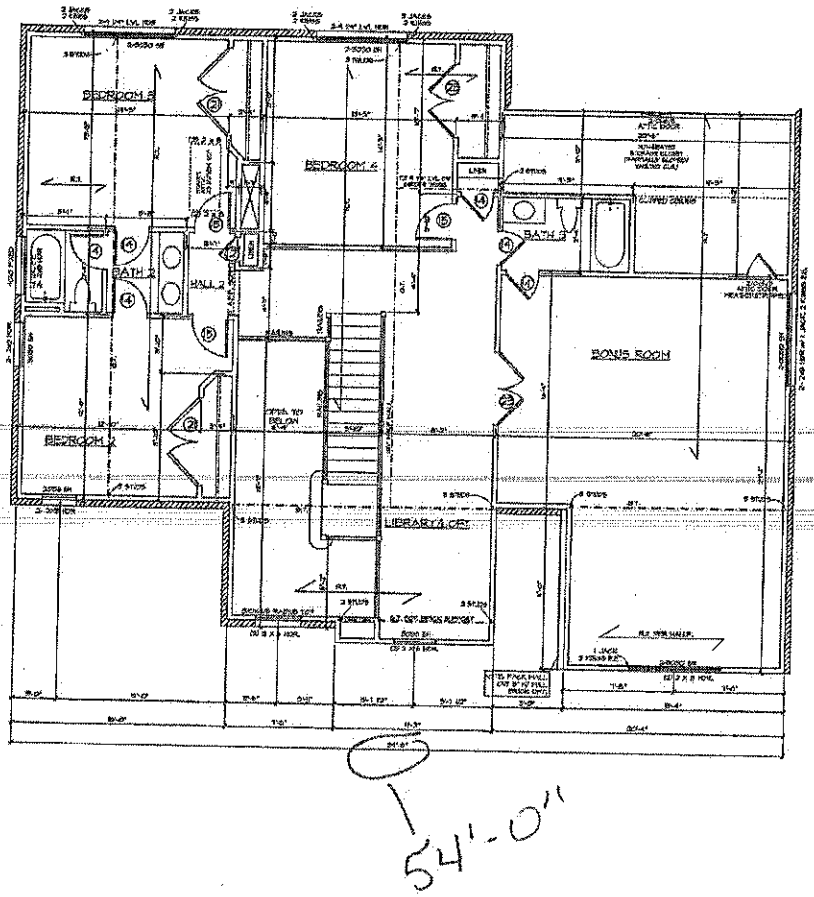

NORTH CAROLINA PROFESSIONAL SEAL 29249 1/19/16 ENGINEER KEVIN P. MUNSON

NORTH CAROLINA RESIDENTIAL STRUCTURES, P.C. No. C3295 CERTIFICATE OF AUTHORIZATION

RESIDENTIAL STRUCTURES, PC.
3440 N. Davidson St.
Charlotte, N.C. 28205
Seal for Structural Only

SEE GENERAL NOTES, SHEET "GN" FOR ADDITIONAL NOTES

R.T. = ROOF TRUSS PER MANUF.
G.T. = GIRDER TRUSS PER PLAN

SECOND FLOOR PLAN

8008 Corporate Center Drive, Suite 300
Charlotte, NC 28226
704-319-5000

Shea HOMES

BD

PLAN NUMBER: 209-BD
PLAN NAME: CYPRESS

Date 1.14.16
Scale 1/8"=1'-0"
Drawn MH
Checked CAD
Sheet A2