
* It is my professional opinion that this is what was built - SF

Acknowledgement Of
Plans Submittal ONLY!
Tom Hluch Date 7/28/16
Date

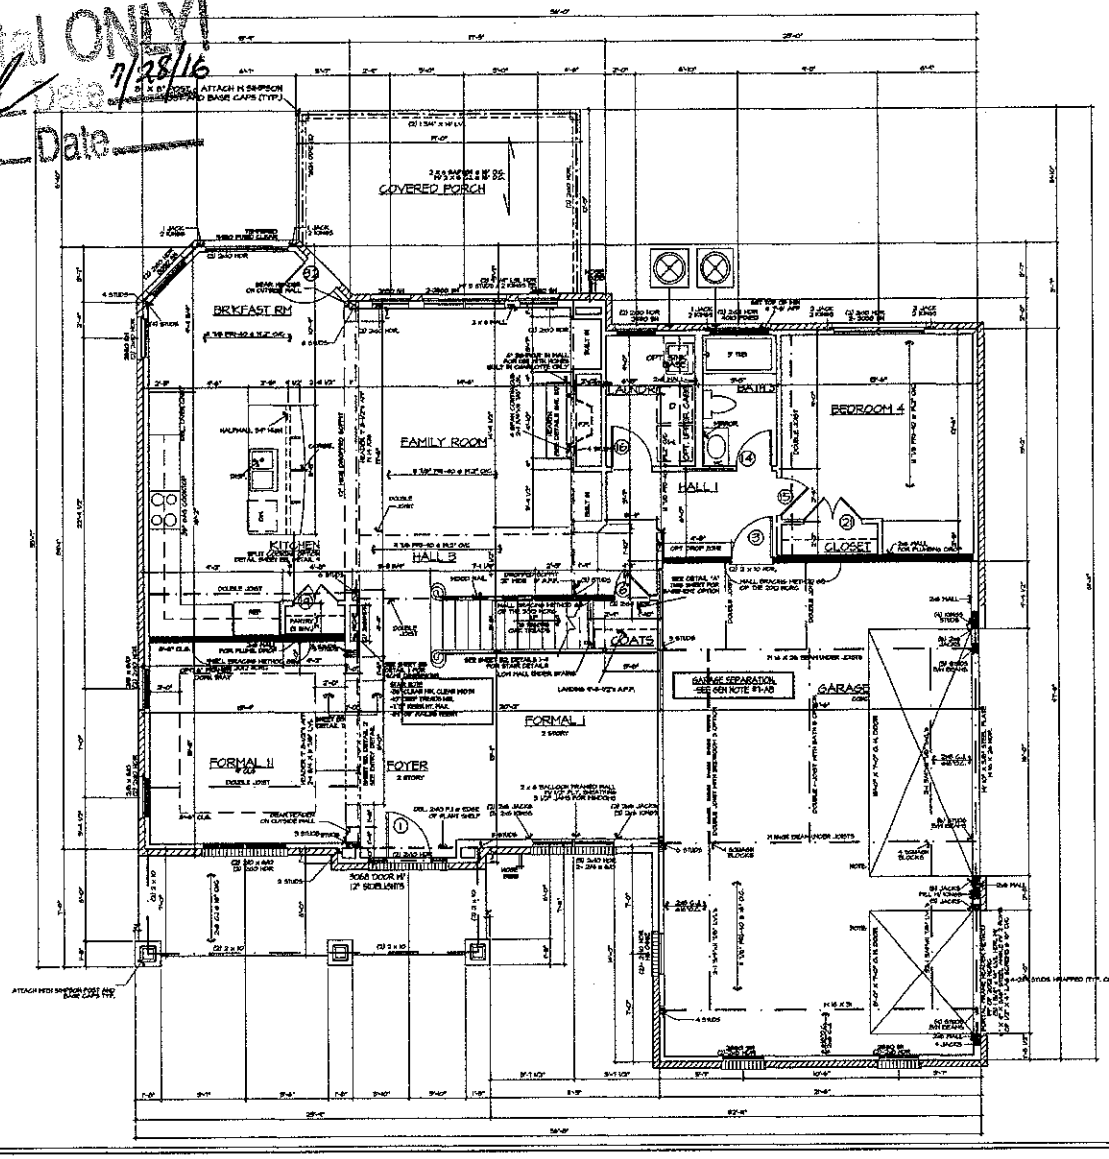

NUMBER	DOOR SIZE WIDTH x HEIGHT x THICKNESS	DESCRIPTION
1	3'-0" x 6'-8" x 1 3/4"	MIN FRONT ENTRY DOOR W/ HEIGHT
2	3'-0" x 6'-8"	SLIDING GLASS PATIO DOOR
3	2'-6" x 6'-8"	SOLID CORE PAINTED DOOR
4	2'-8" x 6'-8"	SOLID CORE PAINTED DOOR
5	2'-0" x 6'-8"	SOLID CORE PAINTED DOOR
6	6'-0" x 6'-8"	SLIDING GLASS PATIO DOOR
7	2'-6" x 6'-8"	SOLID CORE PAINTED DOOR
8	2'-8" x 6'-8"	SOLID CORE PAINTED DOOR
9	2'-0" x 6'-8"	SOLID CORE PAINTED DOOR
10	6'-0" x 6'-8"	SLIDING GLASS PATIO DOOR
EXTERIOR DOOR ROUGH OPENING SCHEDULE

DOOR SIZE / FLOOR ELEVATION	ROUGH WIDTH	ROUGH HEIGHT	ROUGH THICKNESS
2/0 SINGLE	2'-1 1/2"	6'-10 1/2"	4 5/8"
2/8 SINGLE	2'-1 1/2"	6'-10 1/2"	4 5/8"
3/0 SINGLE	3'-1 1/2"	6'-10 1/2"	4 5/8"
3/6 PATIO	3'-7 1/2"	6'-10 1/2"	4 5/8"
5/0 PATIO	5'-1 1/2"	6'-10 1/2"	4 5/8"
6/0 PATIO	6'-1 1/2"	6'-10 1/2"	4 5/8"
10'-0 X 8'-0" X 1/2"	10'-1 1/2"	8'-1 1/2"	4 5/8"
16'-0 X 8'-0"	16'-1 1/2"	8'-1 1/2"	4 5/8"
2/0 VINYL SLIDER	2'-1 1/2"	6'-10 1/2"	4 5/8"
2/8 VINYL SLIDER W/ 10" TRANSOM	2'-9"	8'-1 1/2"	4 5/8"
4/0 VINYL SLIDER W/ 10" TRANSOM	4'-1 1/2"	8'-1 1/2"	4 5/8"
5/0 SWING W/ SIDELIGHT	5'-1 1/2"	6'-10 1/2"	4 5/8"
5/0 SWING W/ SIDELIGHT	5'-1 1/2"	6'-10 1/2"	4 5/8"

NORTH CAROLINA PROFESSIONAL SEAL 29249 ENGINEER KEVIN P. MUNSON

NORTH CAROLINA RESIDENTIAL STRUCTURES, P.C. No. C3295 CERTIFICATE OF AUTHORIZATION

RESIDENTIAL STRUCTURES, P.C.
3440 N. Davidson St.
Charlotte, N.C. 28205
Seal for Structural Only

SEE GENERAL NOTES SHEET


8008 Corporate Center Drive,
Suite 300
Charlotte, NC 28226
704-319-5000

Shea HOMES

ELEVATION: AD GARAGE
PLAN NUMBER: 229 AD
PLAN NAME: SILVERADO
Date: 5.2015
Scale: 1/8"=1'-0"
Drawn: KMM
Checked: CAD
Sheet #: E1

FLOOR PLAN (FLOOR-1A)

Acknowledgement Of
Plans Submittal ONLY!
Plans Stamped Date: 7-28-16
Date:

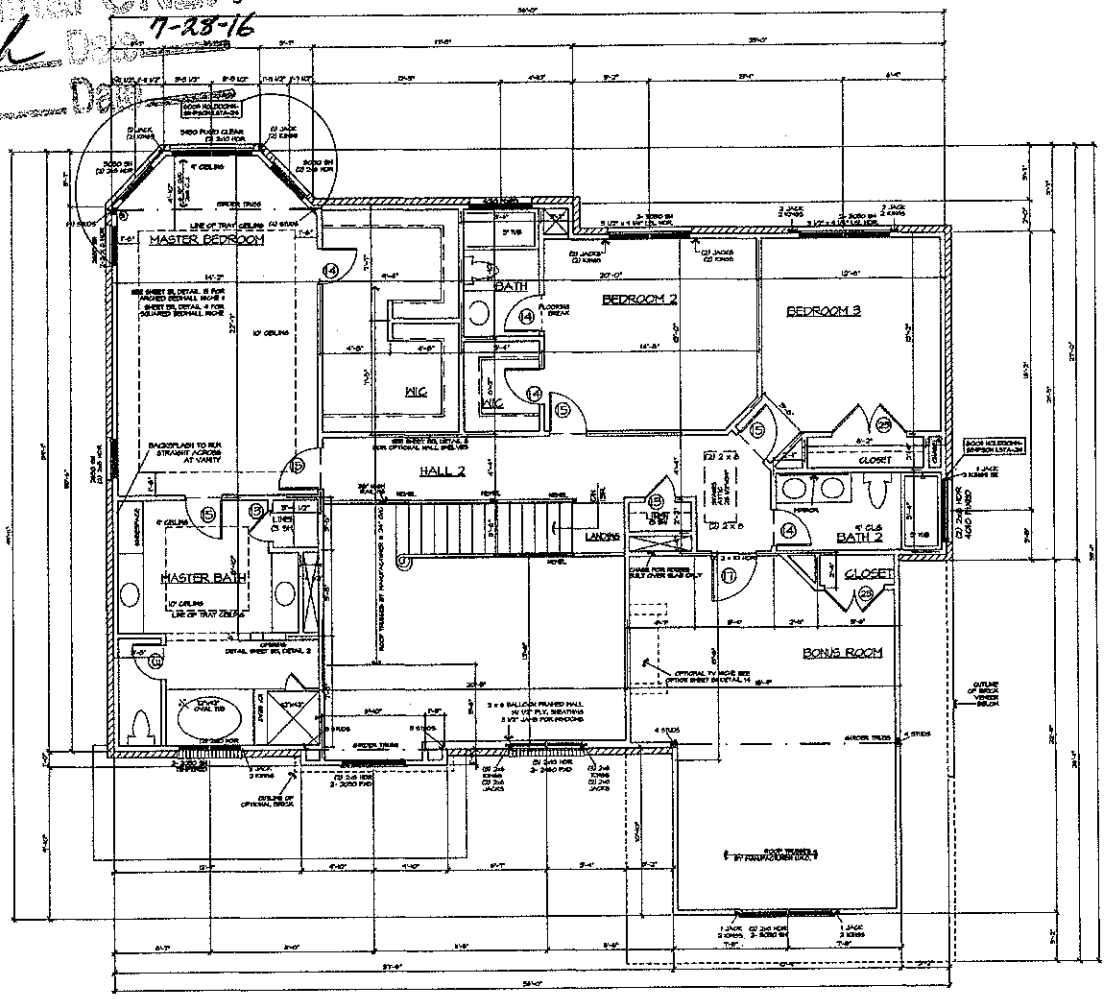

NORTH CAROLINA PROFESSIONAL SEAL 29249 ENGINEER KEVIN P. MUNSON

NORTH CAROLINA RESIDENTIAL STRUCTURES, P.C. No. C3295 CERTIFICATE OF AUTHORIZATION

RESIDENTIAL STRUCTURES, P.C.
3440 N. Davidson St.
Charlotte, N.C. 28
Seal for Struct

SEE GENERAL NOTES SHEET

FLOOR PLAN (FLOOR-2A)

8008 Corporate Center Drive,
Suite 300
Charlotte, NC 28226
704-319-5000

Shea HOMES

ELEVATION: AD GARAGE

PLAN NUMBER: 229 AD

PLAN NAME: SILVERADO

Revisions: Date: 8.20.15

Scale: 1/8"=1'-0"

Drawn: KHK

Checked: CAD

Sheet #: E2