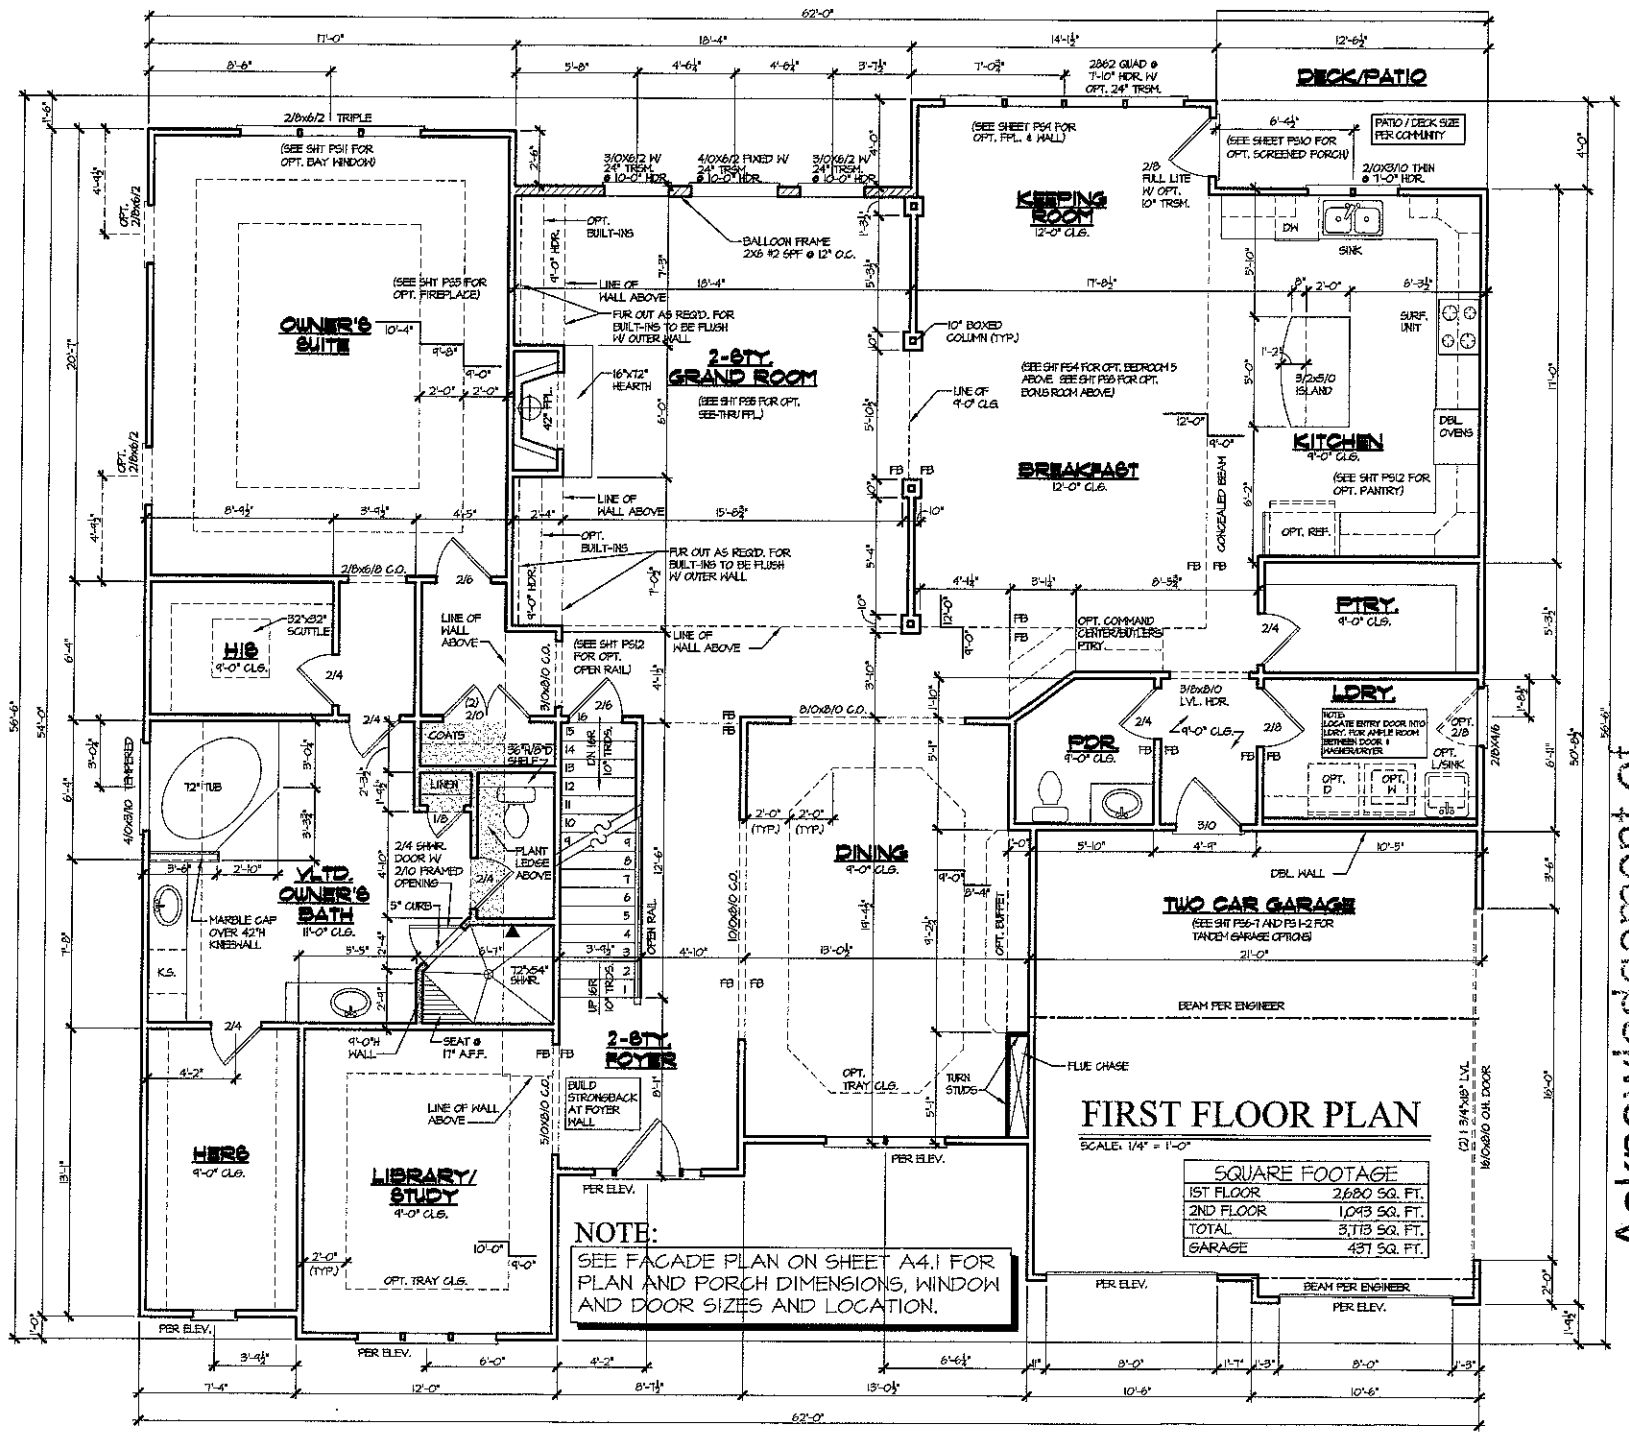


FIRST FLOOR PLAN

SCALE: 1/4" = 1'-0"

SQUARE FOOTAGE	
1ST FLOOR	2,680 SQ. FT.
2ND FLOOR	1,043 SQ. FT.
TOTAL	3,713 SQ. FT.
GARAGE	437 SQ. FT.

NOTE:

SEE FACADE PLAN ON SHEET A4.1 FOR PLAN AND PORCH DIMENSIONS, WINDOW AND DOOR SIZES AND LOCATION.

Acknowledgement of Plans Submittal ONLY!

Model Name: ST. MICHELLE Date

Sheet Title: FIRST FLOOR PLAN

SHEET NO. A3.1

Revision: 01/07-3190 01/09-3415 02/08-3421 01/18/11-3844


Drawn By: AMH

Date: 10/11/07

Plan No:

This drawing is the property of Peachtree Residential Properties and may not be copied or reproduced without the written permission of Peachtree Residential Properties.

PEACHTREE RESIDENTIAL PROPERTIES
The Builder Who Listens
7580 McGinnis Ferry Rd. • Suwanee, Georgia 30174
Voice: (770) 822-2622 • Fax: (770) 822-9171

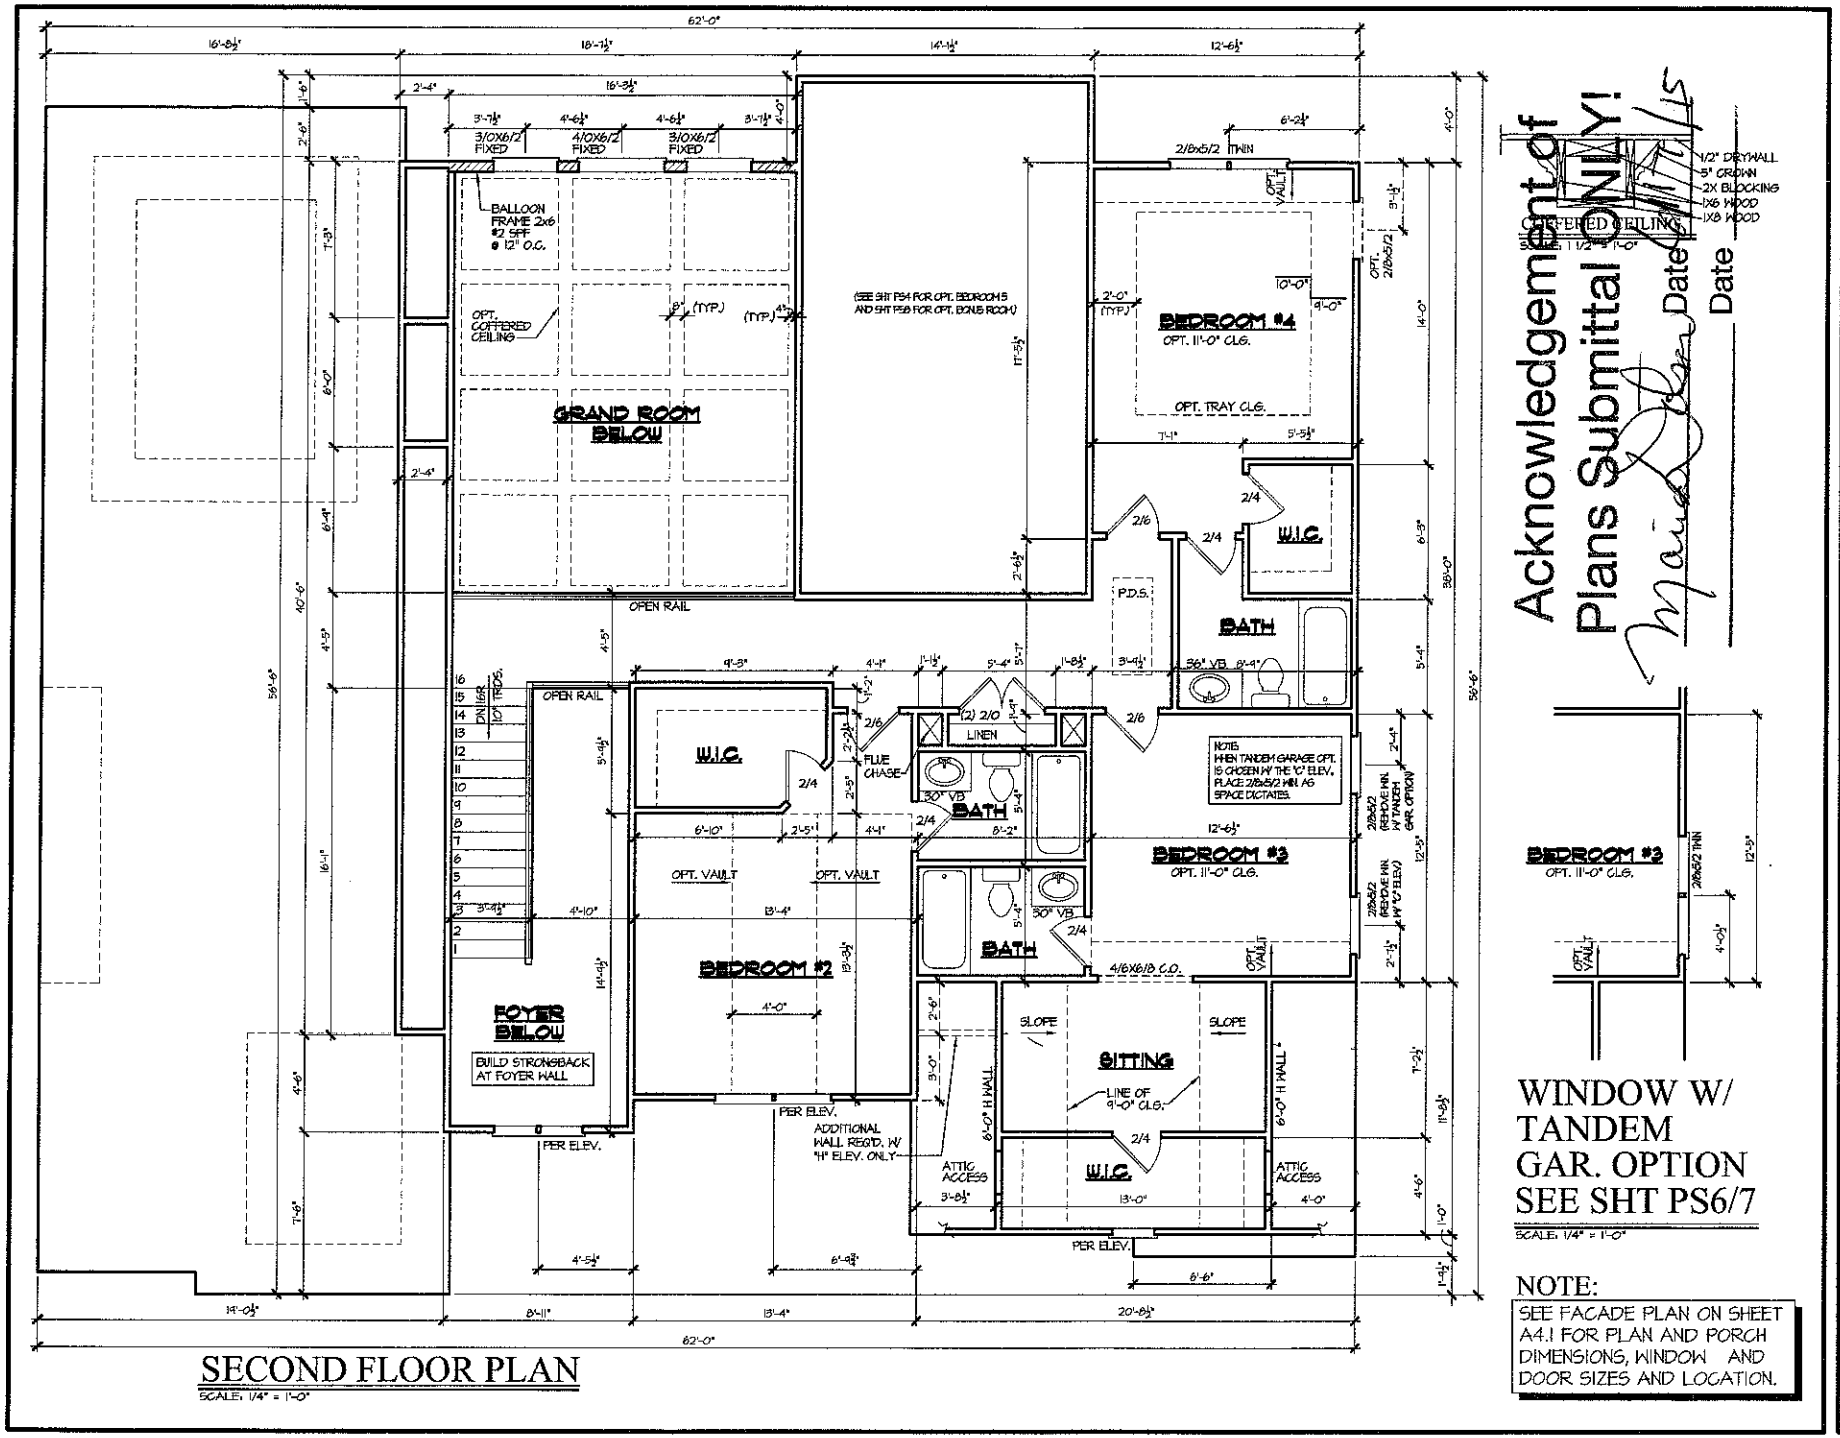

SECOND FLOOR PLAN

SCALE: 1/4" = 1'-0"

Acknowledgement of Plans Submittal ONLY!

Date

Date

PEACHTREE RESIDENTIAL PROPERTIES
The Builder Who Listens
7380 McGinnis Ferry Rd. Suwanee, Georgia 30174
Voice (770) 822-2522 * Fax (770) 822-8171

This drawing is the property of Peachtree Residential Properties and may not be copied or reproduced without the written permission of Peachtree Residential Properties.

Drawn By: AMH
Date: 10/11/07
Plan No:

Revisions:
10/23/07-3140
12/07-3334
05/20/8-3415
01/15/11-3844

Model Name: ST. MICHELLE

Sheet Title: SECOND FLOOR PLAN

SHEET NO. A3.2