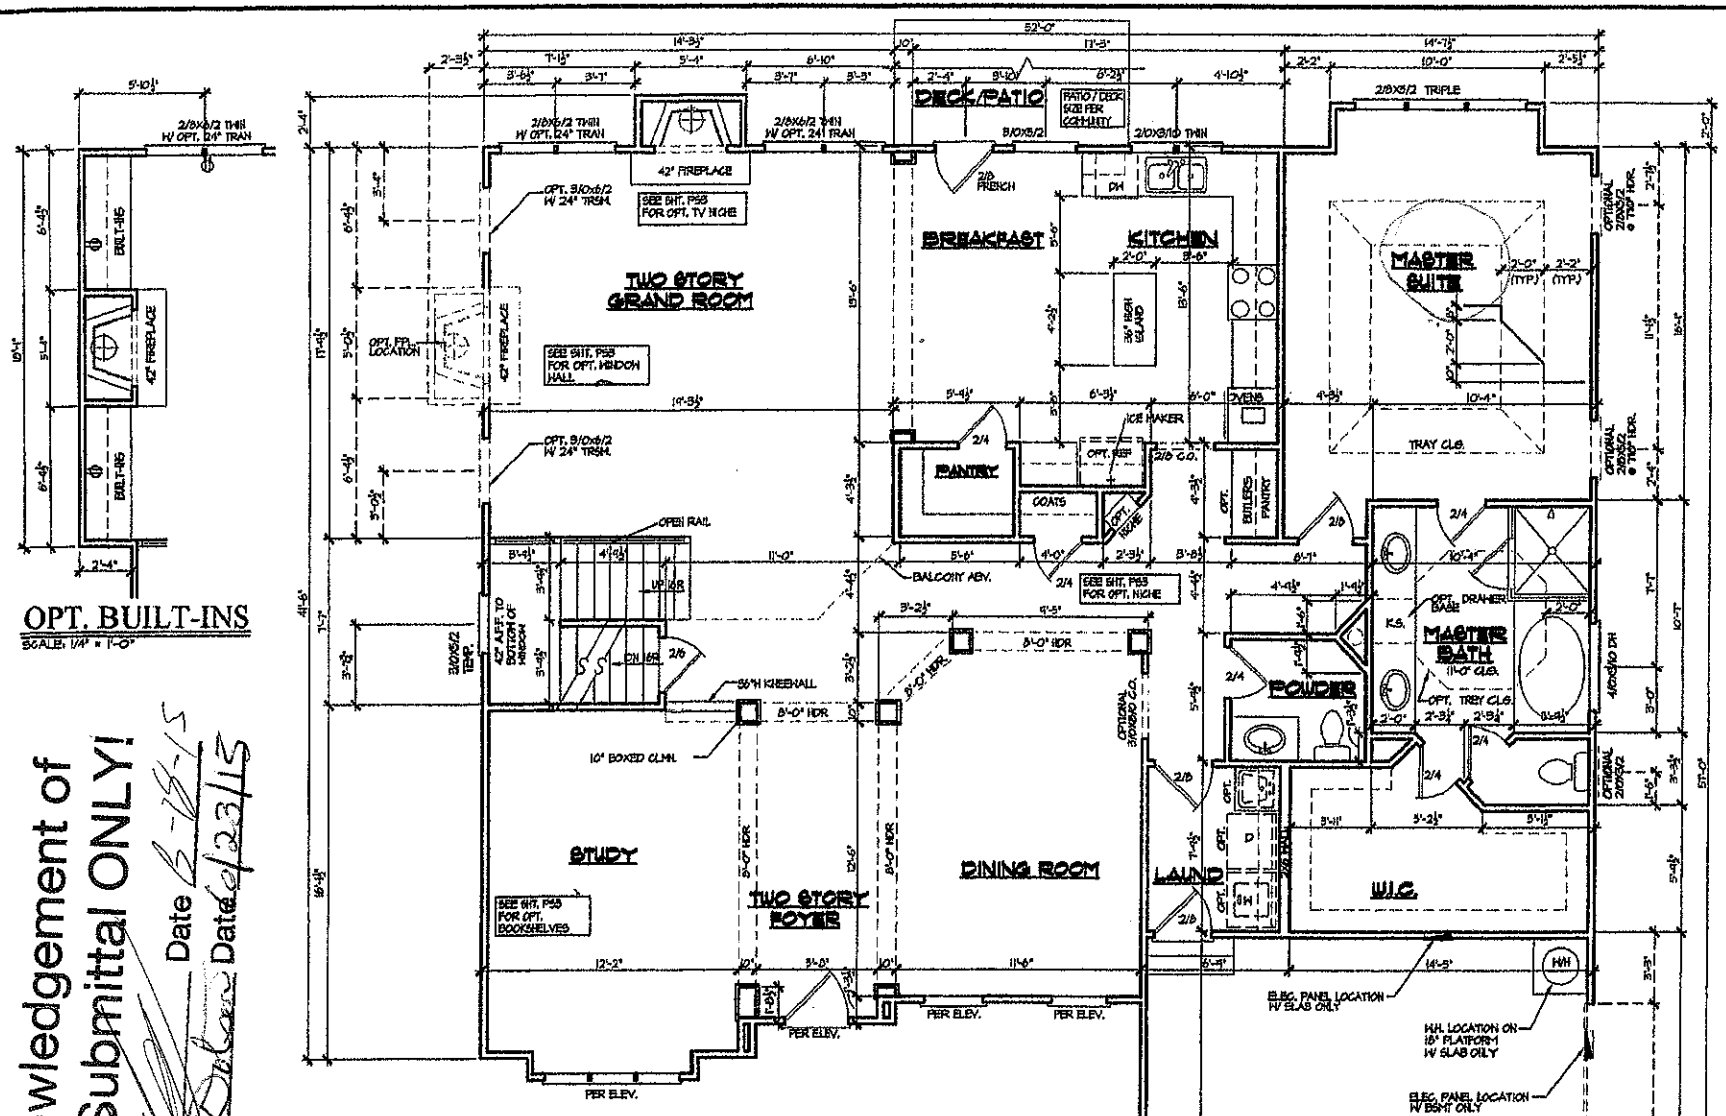


OPT. BUILT-INS

SCALE: 1/4" = 1'-0"

FIRST FLOOR PLAN

SCALE: 1/4" = 1'-0"

Acknowledgement of Plans Submittal ONLY!

Date 6-15-15

Date 6/23/15

SQUARE FOOTAGE

FIRST FLOOR	2084 S.F.
SECOND FLOOR	1018 S.F.
TOTAL	3052 S.F.
BONUS ROOM	408 S.F.
GARAGE	484 S.F.

NOTE:

SEE FACADE PLAN ON SHEET A4.1 FOR PLAN AND PORCH DIMENSIONS, WINDOW AND DOOR SIZES AND LOCATION.

NOTE:
DROP GARAGES REQUIRE STEPS WHICH MAY IMPEDE FIT FOR VEHICLE. STRATEGIZE EXTENSION FOR FIT.

PEACHTREE RESIDENTIAL PROPERTIES

The Builder Who Listens

7380 McGinnis Ferry Rd. Suwanee, Georgia 30174
Voice (770) 622-8822 • Fax (770) 622-8771

This drawing is the property of Peachtree Residential Properties and may not be copied or reproduced without the written permission of Peachtree Residential Properties.

Drawn By: RKB

Date: 10/17/02


Plan No:

Revisions:
11/4/03 ARH
5/10/04 JLS
12/09/04 JLS
04/24/05 JLS
04/24/06 JLS
10/05/06 JLS
04/30/08 JLS

Model Name: ALEXANDRIA

Sheet Title: FIRST FLOOR PLAN

SHEET NO. A3.1

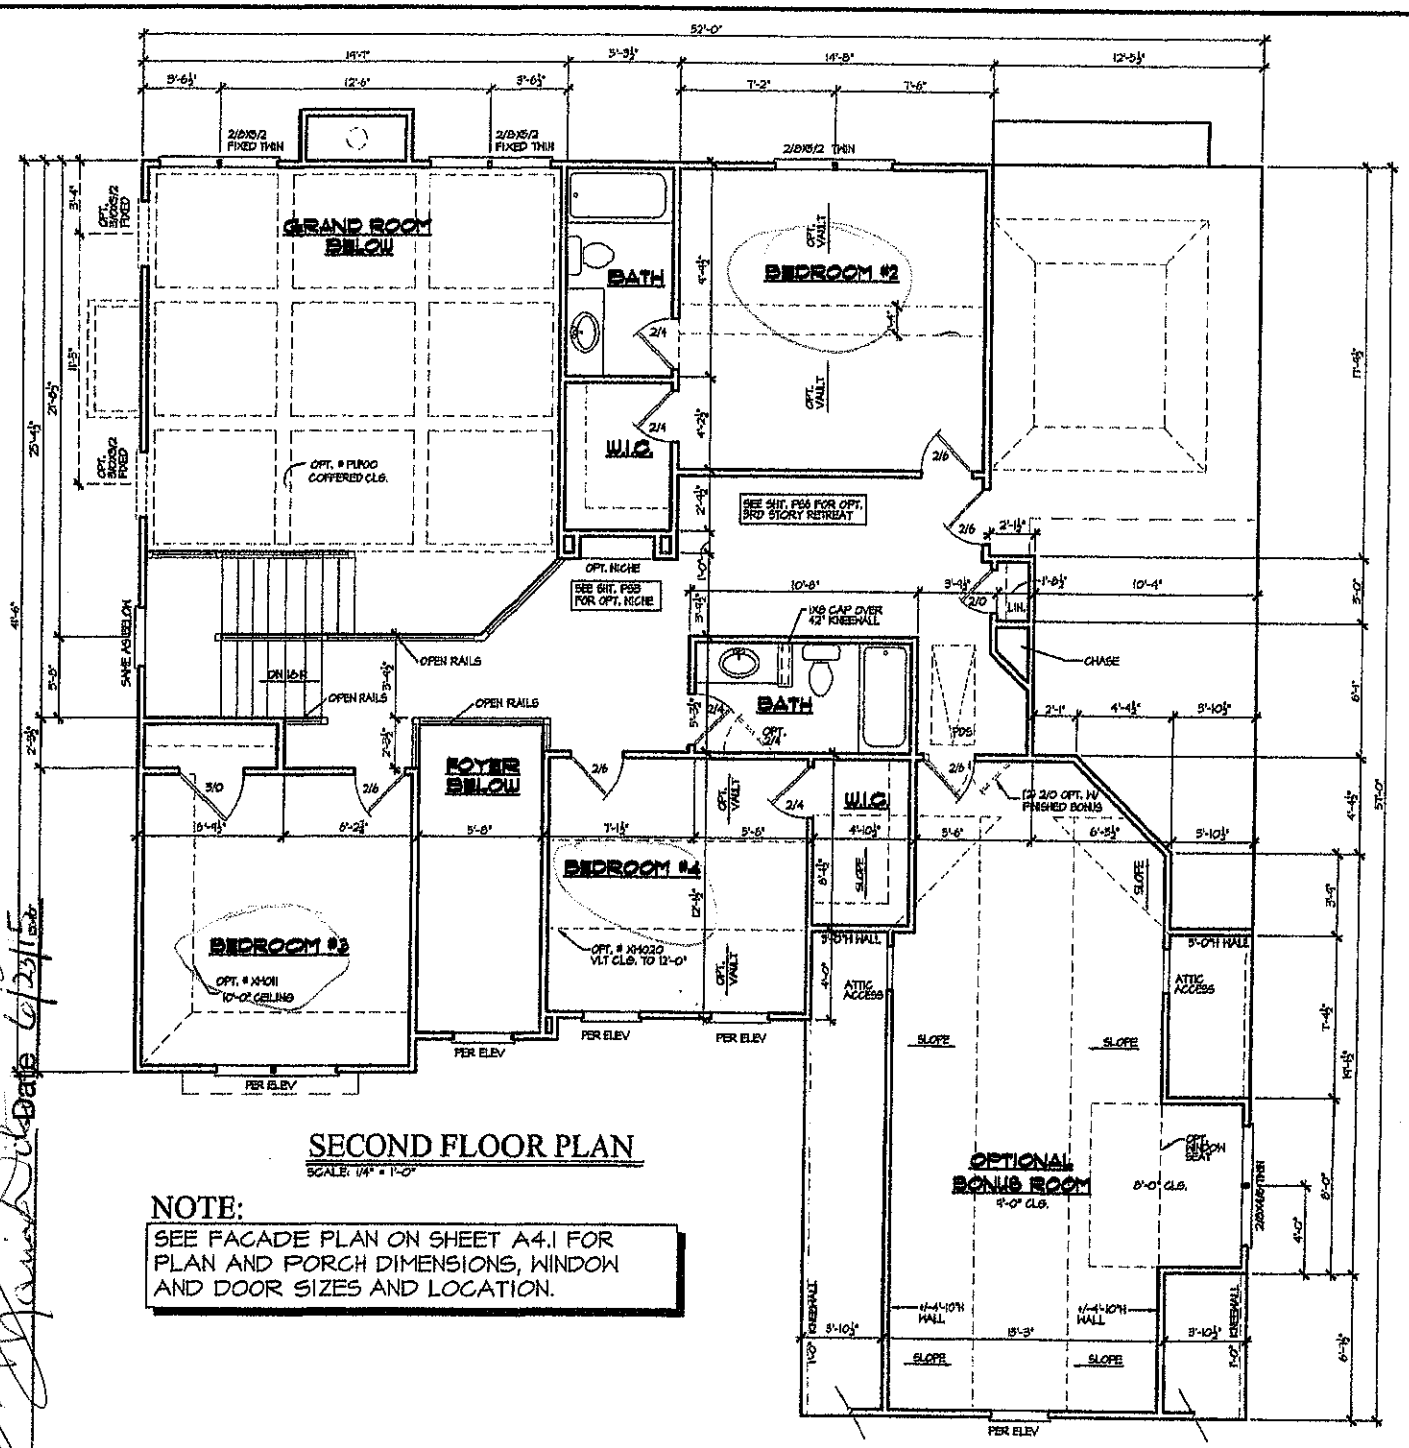

SECOND FLOOR PLAN

SCALE: 1/4" = 1'-0"

NOTE:

SEE FACADE PLAN ON SHEET A4.1 FOR PLAN AND PORCH DIMENSIONS, WINDOW AND DOOR SIZES AND LOCATION.

Acknowledgement of Plans Submittal ONLY!

Date 6-16-15

Date 6/23/15

PEACHTREE RESIDENTIAL PROPERTIES

The Builder Who Listens

7300 Medlock Parkway, Suite 100 • Duluth, Georgia 30097
Voice (770) 622-2322 • Fax (770) 622-1971

This drawing is the property of Peachtree Residential Properties and may not be copied or reproduced without the written permission of Peachtree Residential Properties.

Drawn By: RKB

Date: 10/17/09

Plan No:

CTP4106 A.S 04B206-3451

Revisions:

Model Name: ALEXANDRIA

Sheet Title: SECOND FLOOR PLAN

SHEET NO. A3.2