
LT-150

NUMBER	DOOR SIZE: (WIDTH PLATES, 9'-0" HT. 10' PLATES, 10'-0" HT.)	DESCRIPTION
	FRONT ENTRY DOOR	SEE FRONT ELEV. (MIN 3' WIDTH)
2	3/0 x 6/8	CLEAR GLASS ATRIUM DOOR
3	2/6 X 6/8 (SAS)	20 MIN. FIRE RATED DOOR
4	2/6 X 6/8 (SAS)	1 LIGHT (2) PANEL
5	(2) 2/0 x 6/8 (SAS)	15 OR 18 LIGHT FRENCH DOOR
6	(2) 2/4 x 6/8 (SAS)	12 OR 15 LIGHT FRENCH DOOR
7	(2) 2/6 x 6/8 (SAS)	15 OR 18 LIGHT FRENCH DOOR
8	(2) 2/8 x 6/8 (SAS)	15 OR 18 LIGHT FRENCH DOOR
9	1/0 x 6/8 (SAS)	PER PLAN FEATURE LEVEL
10	1/4 x 6/8 (SAS)	PER PLAN FEATURE LEVEL
11	1/8 x 6/0 (SAS)	PER PLAN FEATURE LEVEL
12	1/8 x 6/8 (SAS)	PER PLAN FEATURE LEVEL
13	2/0 x 6/8 (SAS)	PER PLAN FEATURE LEVEL
14	2/4 x 6/8 (SAS)	PER PLAN FEATURE LEVEL
15	2/6 x 6/8 (SAS)	PER PLAN FEATURE LEVEL
16	2/8 x 6/8 (SAS)	PER PLAN FEATURE LEVEL
17	3/0 x 6/8 (SAS)	PER PLAN FEATURE LEVEL
18	(2) 1/4 x 6/8 (SAS)	PER PLAN FEATURE LEVEL
19	(2) 1/8 x 6/8 (SAS)	PER PLAN FEATURE LEVEL
21	(2) 2/0 x 6/8 (SAS)	PER PLAN FEATURE LEVEL
23	(2) 2/4 x 6/8 (SAS)	PER PLAN FEATURE LEVEL
29	(2) 2/6 x 6/8 (SAS)	PER PLAN FEATURE LEVEL
34	(2) 2/8 x 6/8 (SAS)	PER PLAN FEATURE LEVEL
28	(2) 3/0 x 6/8 (SAS)	PER PLAN FEATURE LEVEL
26	16'0 x 7'0	GARAGE DOOR
27	16'0 x 8'0	GARAGE DOOR
28	16'0 x 9'0	GARAGE DOOR
30	18'0 x 7'0	GARAGE DOOR
30	18'0 x 8'0	GARAGE DOOR
31	18'0 x 9'0	GARAGE DOOR
32	2/8 x 6/8 (SAS)	FULL GLASS FRENCH DOOR
33	(2) 2/8 x 6/8 (SAS)	FULL GLASS FRENCH DOORS W/ TRANSOM
34	(2) 2/8 x 6/8 (SAS)	FULL GLASS FRENCH DOORS
35	(2) 2/8 x 6/8 (SAS)	FULL GLASS FRENCH DOORS W/ TRANSOM
36	6/0 x 6/8 (SAS)	SLIDING DOOR
37	2/8 x 6/8 (SAS)	FULL GLASS FRENCH DOOR W/ TRANSOM


EXTERIOR DOOR ROUGH OPENING SCHEDULE

DOOR SIZE: PLATE VARIANCE	R.O. WIDTH (9'-0" PLATES)	R.O. HEIGHT (9'-0" PLATES)	R.O. HEIGHT (10'-0" PLATES)
2/6 SINGLE	33 1/2"	82 1/2"	94 1/2"
2/8 SINGLE	34 1/2"	82 1/2"	94 1/2"
3/0 SINGLE	36 1/2"	82 1/2"	94 1/2"
3/4 SWINGS	41"	82 1/2"	94 1/2"
6/0 PRAIRIE	78"	82 1/2"	94 1/2"
3/4 PATIO	46"	82 1/2"	94 1/2"
6/0 PATIO	78"	82 1/2"	94 1/2"
1/0 X 3/0 X 1/0	46 1/2"	82 1/2"	94 1/2"
1/0 X 1/0	59 1/2"	82 1/2"	94 1/2"
6/0 VINYL SLIDER	74"	80"	80"
6/0 VINYL SLIDER W/ 12" TRANSOM	74"	98 1/2"	98 1/2"
6/0 VINYL SLIDER W/ 9" TRANSOM	74"	95 1/2"	95 1/2"
3/0 SINGLE W/ 3/0 HALF SIDED	36 1/2"	103"	103"
6/0 FRENCH W/ SEGMENT HEAD	78"	104"	104"

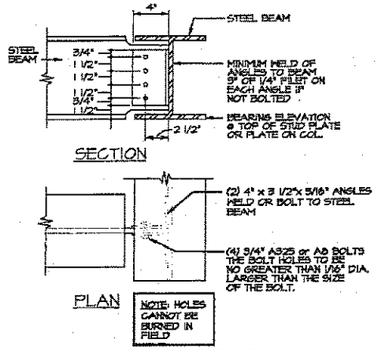


STANDARD STEEL TO STEEL BEAM CONNECTION

SCALE: N.T.S

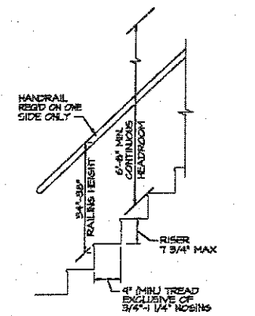

SCHEMATIC STAIR SECTION

NOTE FOR GARAGE HEADERS:
6" X 4" STEEL WITH OVERSIZED BRICK OR
5" X 3 1/2" STEEL WITH QUEEN SIZED BRICK

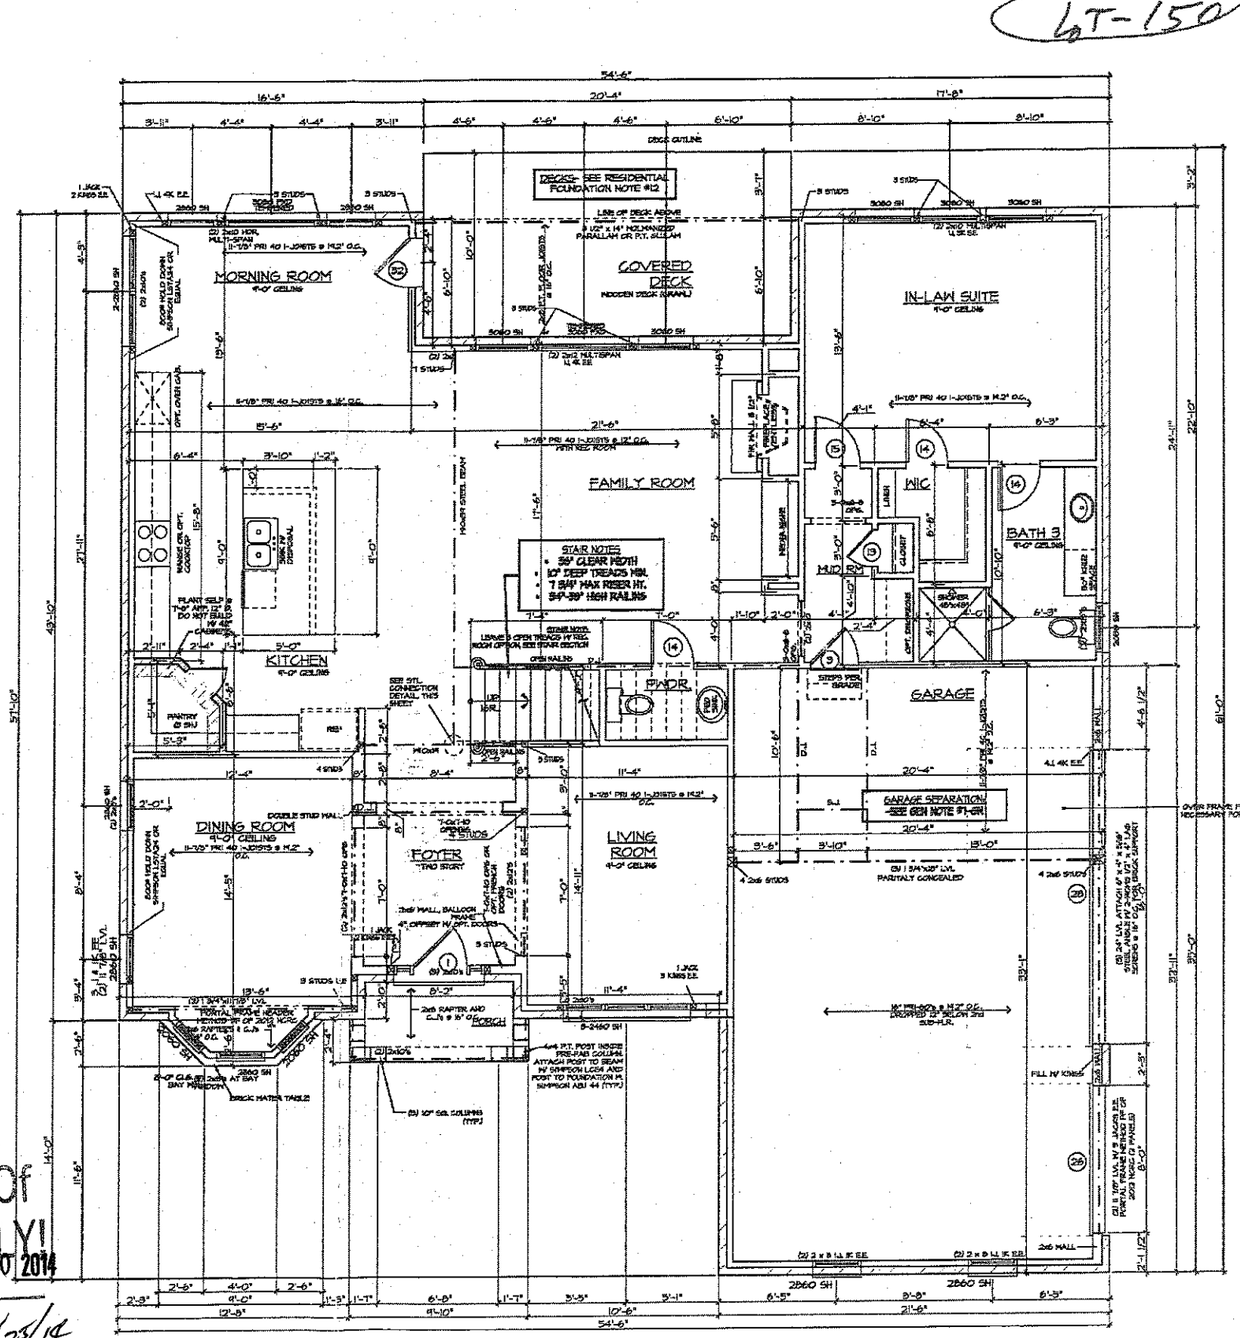

FIRST FLOOR PLAN

NORTH CAROLINA PROFESSIONAL SEAL 29249 ENGINEER KEVIN P. MUNSON 11/14 — CERTIFICATE OF AUTHORIZATION NORTH CAROLINA RESIDENTIAL STRUCTURES, P.C. No. C3295
RESIDENTIAL STRUCTURES, P.C.
3440 N. Davidson St.
Charlotte, N.C. 28205
Seal for Structural Only

Acknowledgement Of Plans Submittal ONLY!
APPROVED NOV 20 2014
Date
Date 11/25/14

SheaHomes (Charlotte)
8008 Corporate Center Dr. Suite 300
Charlotte, NC 28226
704-319-5000


BD

PLAN NUMBER: 221-BD
PLAN NAME: HAMPTON

Date: 11.3.14
Scale: 1/8"=1'-0"
Drawn: MAH
Checked: CAD
Sheet: 2A

LOT- 150

RESIDENTIAL STRUCTURES, P.C.
3440 N. Davidson St.
Charlotte, N.C. 28205
Seal for Structural Only

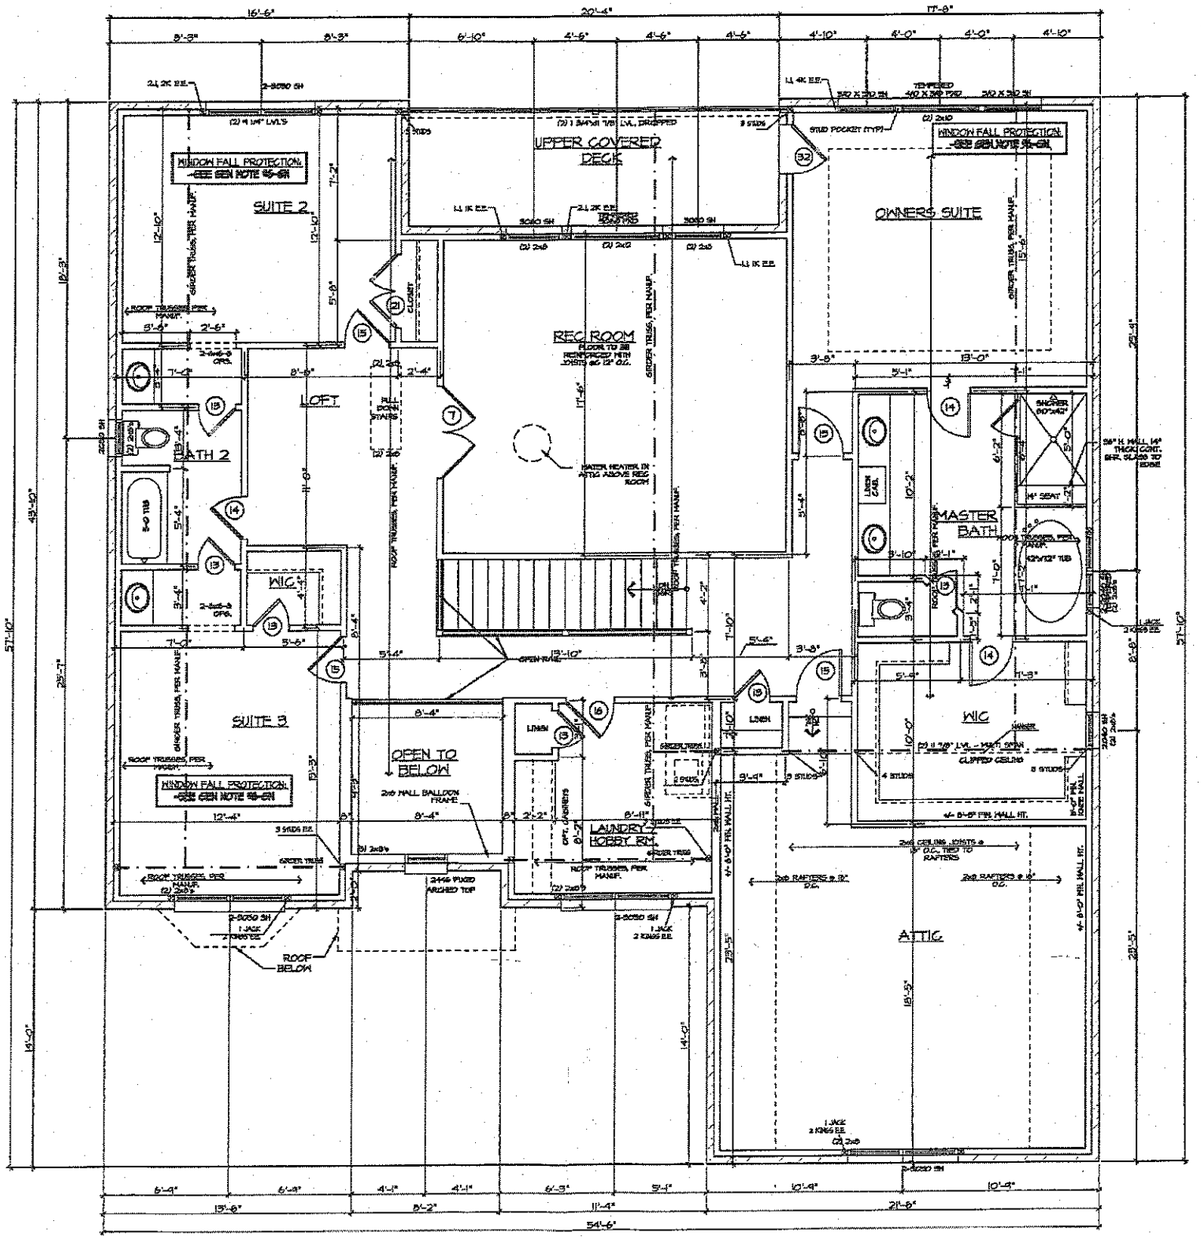

Acknowledgement Of
Plans Submittal ONLY
APPROVED NOV 20 2014
Date
Date 11/25/14

SECOND FLOOR PLAN

Sheds Horses (Charlotte)
8008 Corporate Center Dr. Suite 300
Charlotte, NC 28226
704-319-5000

BD

PLAN NUMBER: 221-BD
PLAN NAME: HAMPTON

Date: 11.3.14
Scale: 1/8"=1'-0"
Drawn: MAH
Checked: CAD
Sheet: 3B