



Beth Levengood
Maria Stasio 1/27/11

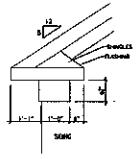

FRIEZE DETAIL
SCALE: 1/2" = 1'-0"

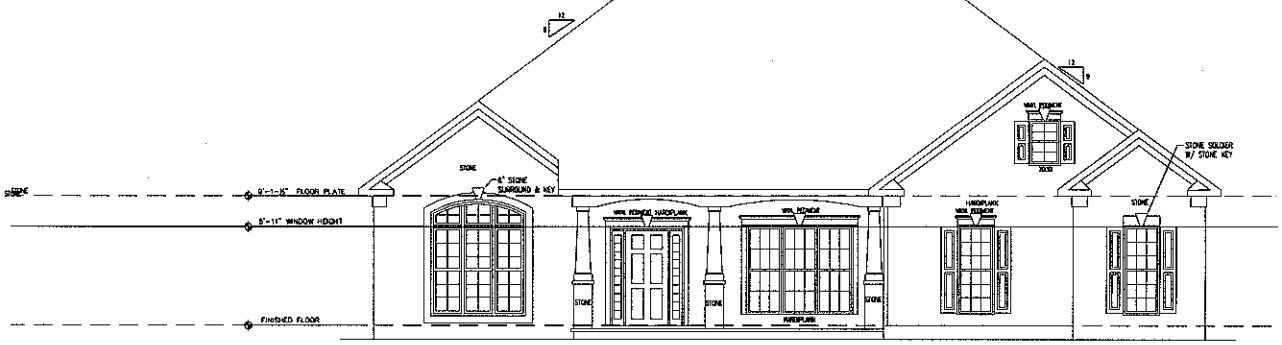

FRONT ELEVATION
("A"- ELEVATION)

REVISION DATES:
XX/XX/XXXX

IBLOCK DEVELOPMENT CORPORATION
300 MCGILL AVENUE N.W.
CONCORD, NC
(704) 788-4818 FAX (704) 784-3720

Lot #148 Anniston
Cleotelis Residence


BECKETT

EXTERIOR ELEVATIONS


DATE: XX/XX/XXXX
PLAN: XXXXXXXX
SCALE: 1/4"=1'-0"
DRAWN BY:
ESTIMATED BY:
CHECKED BY:

58' 7"


61' 5"

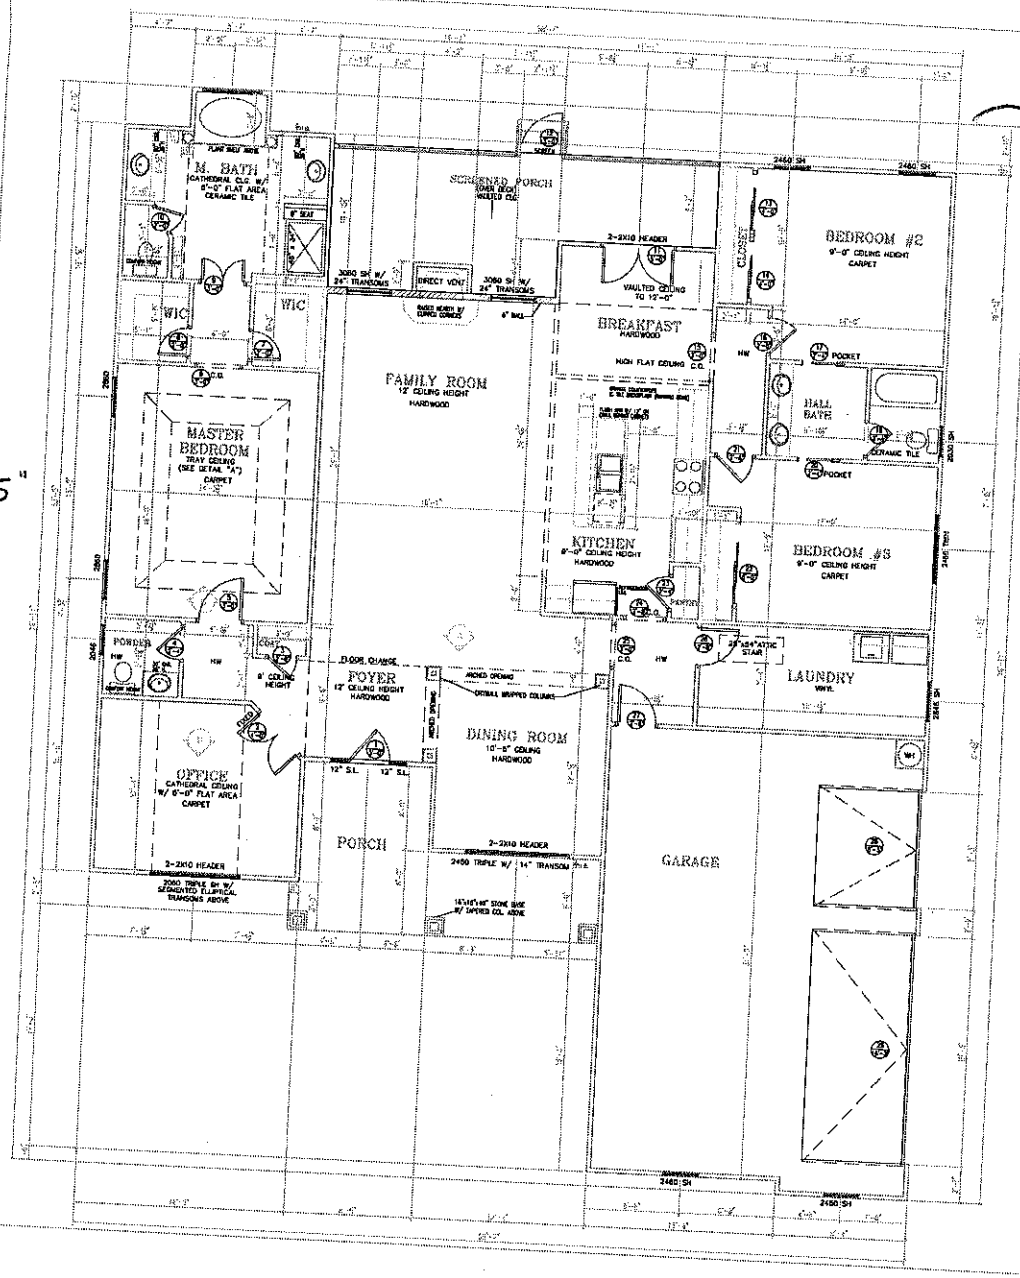


Beth Buenger
Maine Coleman 11/27/11

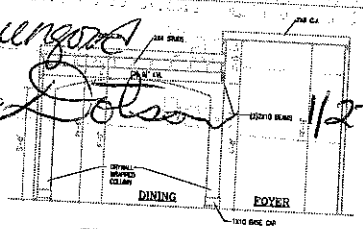

DINING ROOM/FOYER
(NO PLANT SHELF)

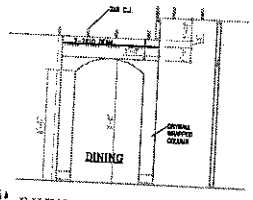


76' 11" DINING ROOM/FOYER
(NO PLANT SHELF)

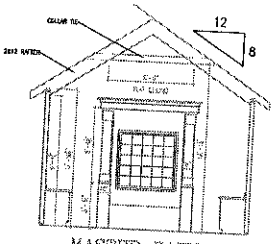

MASTER BATH
CATHEDRAL CEILING

Door Schedule			
Door No	Width	Swing Direction	Style
1	5'-4"	Left	Door-Tran-(2) Sidelites
2	4'-0"	NA	Dbl_Hinged
3	2'-0"	Right	SGL_HINGED
4	2'-4"	Right	SGL_HINGED
5	3'-0"	Right	SGL_HINGED
6	3'-0"	NA	Hinged-Single
7	2'-0"	Right	Cased Opening
8	2'-0"	Left	SGL_HINGED
9	3'-0"	NA	SGL_HINGED
10	2'-0"	Left	Dbl_Hinged
11	5'-0"	NA	SGL_HINGED
12	3'-0"	Left	Hinged-Double
13	4'-0"	Right	SGL_HINGED
14	4'-0"	Right	DBL_SLIDING
15	3'-0"	NA	DBL_SLIDING
16	2'-6"	Right	Cased Opening
17	2'-4"	Left	SGL_HINGED
18	2'-0"	Right	Pocket - Single
19	2'-4"	Right	SGL_HINGED
20	2'-4"	Right	SGL_HINGED
21	2'-6"	Right	Pocket - Single
22	5'-0"	Right	SGL_HINGED
23	2'-4"	Left	DBL_SLIDING
24	2'-8"	NA	SGL_HINGED
25	3'-0"	NA	Cased Opening
26	2'-8"	Left	Cased Opening
27	2'-8"	Left	SGL_HINGED
28	8'-3"	NA	SGL_HINGED EXT
29	16'-3"	NA	Overhead - Sectional - 7ft
		NA	Overhead - Sectional - 7ft

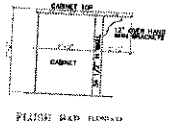

PLEASE ADD DETAIL

AREAS	
Location	Area
1st Floor Heated	2502 SF
Screened Porch	232 SF
Garage	726 SF
Front Porch	183 SF

REVISION DATES:
XX/XX/XXXX

BLOCK DEVELOPMENT CORPORATION
330 McGILL AVENUE N.W.
CONCORD, NC
(704) 788-4816 FAX (704) 784-3720

Lot #148 Anniston
Cleotelis Residence

BECKETT "A"

FIRST FLOOR PLAN

DATE: XX/XX/XXXX
PLAN: XXXXXXXX
SCALE: 1/4"=1'-0"
DRAWN BY: XXX
ESTIMATED BY:
CHECKED BY: