Acknowledgement Of Plans Submittal ONLY!

Date 9/14

Date 9/19/14

NUMBER	DOOR SIZE: 8'&9' PLATES, 6'-8" HT. 10' PLATES, 8'-0" HT.	DESCRIPTION
1	FRONT ENTRY DOOR	SEE FRONT ELEV. (MIN 3' WIDTH)
2	5/4 x 6/8	CLEAR GLASS ATRIUM DOOR
3	2/8 X 6/8 (8/0)	20 MIN. FIRE RATED DOOR
4	2/8 X 6/8 (8/0)	1 LIGHT (2) PANEL
5	(2) 2/0 x 6/8 (8/0)	15 OR 18 LIGHT FRENCH DOOR
6	(2) 2/4 x 6/8 (8/0)	15 OR 18 LIGHT FRENCH DOOR
7	(2) 2/6 x 6/8 (8/0)	15 OR 18 LIGHT FRENCH DOOR
8	(2) 2/8 x 6/8 (8/0)	15 OR 18 LIGHT FRENCH DOOR
9	1/0 x 6/8 (8/0)	PER FEATURE LEVEL
10	1/4 x 6/8 (8/0)	PER FEATURE LEVEL
11	1/6 x 6/8 (8/0)	PER FEATURE LEVEL
12	1/8 x 6/8 (8/0)	PER FEATURE LEVEL
13	2/0 x 6/8 (8/0)	PER FEATURE LEVEL
14	2/4 x 6/8 (8/0)	PER FEATURE LEVEL
15	2/6 x 6/8 (8/0)	PER FEATURE LEVEL
16	2/8 x 6/8 (8/0)	PER FEATURE LEVEL
17	3/0 x 6/8 (8/0)	PER FEATURE LEVEL
18	(2) 1/4 x 6/8 (8/0)	PER FEATURE LEVEL
19	(2) 1/6 x 6/8 (8/0)	PER FEATURE LEVEL
20	(2) 1/8 x 6/8 (8/0)	PER FEATURE LEVEL
21	(2) 2/0 x 6/8 (8/0)	PER FEATURE LEVEL
22	(2) 2/4 x 6/8 (8/0)	PER FEATURE LEVEL
23	(2) 2/6 x 6/8 (8/0)	PER FEATURE LEVEL
24	(2) 2/8 x 6/8 (8/0)	PER FEATURE LEVEL
25	(2) 3/0 x 6/8 (8/0)	PER FEATURE LEVEL
26	7/0 x 7/0	GARAGE DOOR
27	7/0 x 8/0	GARAGE DOOR
28	7/0 x 16/0	GARAGE DOOR
29	7/0 x 18/0	GARAGE DOOR
30	8/0 x 16/0	GARAGE DOOR
31	8/0 x 8/0	GARAGE DOOR
32	2/8 x 6/8 (8/0)	FULL GLASS FRENCH DOOR
33	(2) 2/8 x 6/8 (8/0)	FULL GLASS FRENCH DOORS W/ TRANSOM
34	(2) 2/8 x 6/8 (8/0)	FULL GLASS FRENCH DOORS
35	(2) 2/8 x 6/8 (8/0)	FULL GLASS FRENCH DOORS W/ TRANSOM
36	6/0 x 6/8 (8/0)	SLIDING DOOR
37	2/8 x 6/8 (8/0)	FULL GLASS FRENCH DOOR W/ TRANSOM

EXTERIOR DOOR ROUGH OPENING SCHEDULE

DOOR SIZE / PLATE VARIANCE	R.O. WIDTH	R.O. HEIGHT 8'&9' PLATES	R.O. HEIGHT 10' PLATES
2/6 SINGLE	32 1/2"	82 1/2"	99 1/2"
2/8 SINGLE	34 1/2"	82 1/2"	99 1/2"
3/0 SINGLE	38 1/2"	82 1/2"	99 1/2"
5/4 BIHINGE	67"	82 1/2"	99 1/2"
6/0 BIHINGE	76"	82 1/2"	99 1/2"
5/4 PATIO	68"	82 1/2"	99 1/2"
6/0 PATIO	76"	82 1/2"	99 1/2"
1/0 X 3/0 X 1/0	65 1/2"	82 1/2"	99 1/2"
1/0 X 3/0	52 1/2"	82 1/2"	99 1/2"
6/0 VINYL SLIDER	72"	80"	80"
6/0 VINYL SLIDER W/ 10" TRANSOM	72"	93 1/2"	93 1/2"
6/0 VINYL SLIDER W/ 12" TRANSOM	72"	95 1/2"	95 1/2"
3/0 SINGLE W/ 3/0 HALF ROUND	38 1/2"	108"	108"
6/0 BIHINGE W/ SEGMENT HEAD	75"	109"	109"


NORTH CAROLINA PROFESSIONAL ENGINEER
29249
8/14/14
KEVIN P. MUNSON

#1441

NORTH CAROLINA
RESIDENTIAL STRUCTURES, P.C.
No. C3295
CERTIFICATE OF AUTHORIZATION

RESIDENTIAL STRUCTURES, P.C.
3440 N. Davidson St.
Charlotte, N.C. 28205
Seal for Structural Only

NOTE FOR GARAGE HEADERS:
6" X 4" STEEL WITH OVERSIZED BRICK OR
5" X 3 1/2" STEEL WITH QUEEN SIZED BRICK

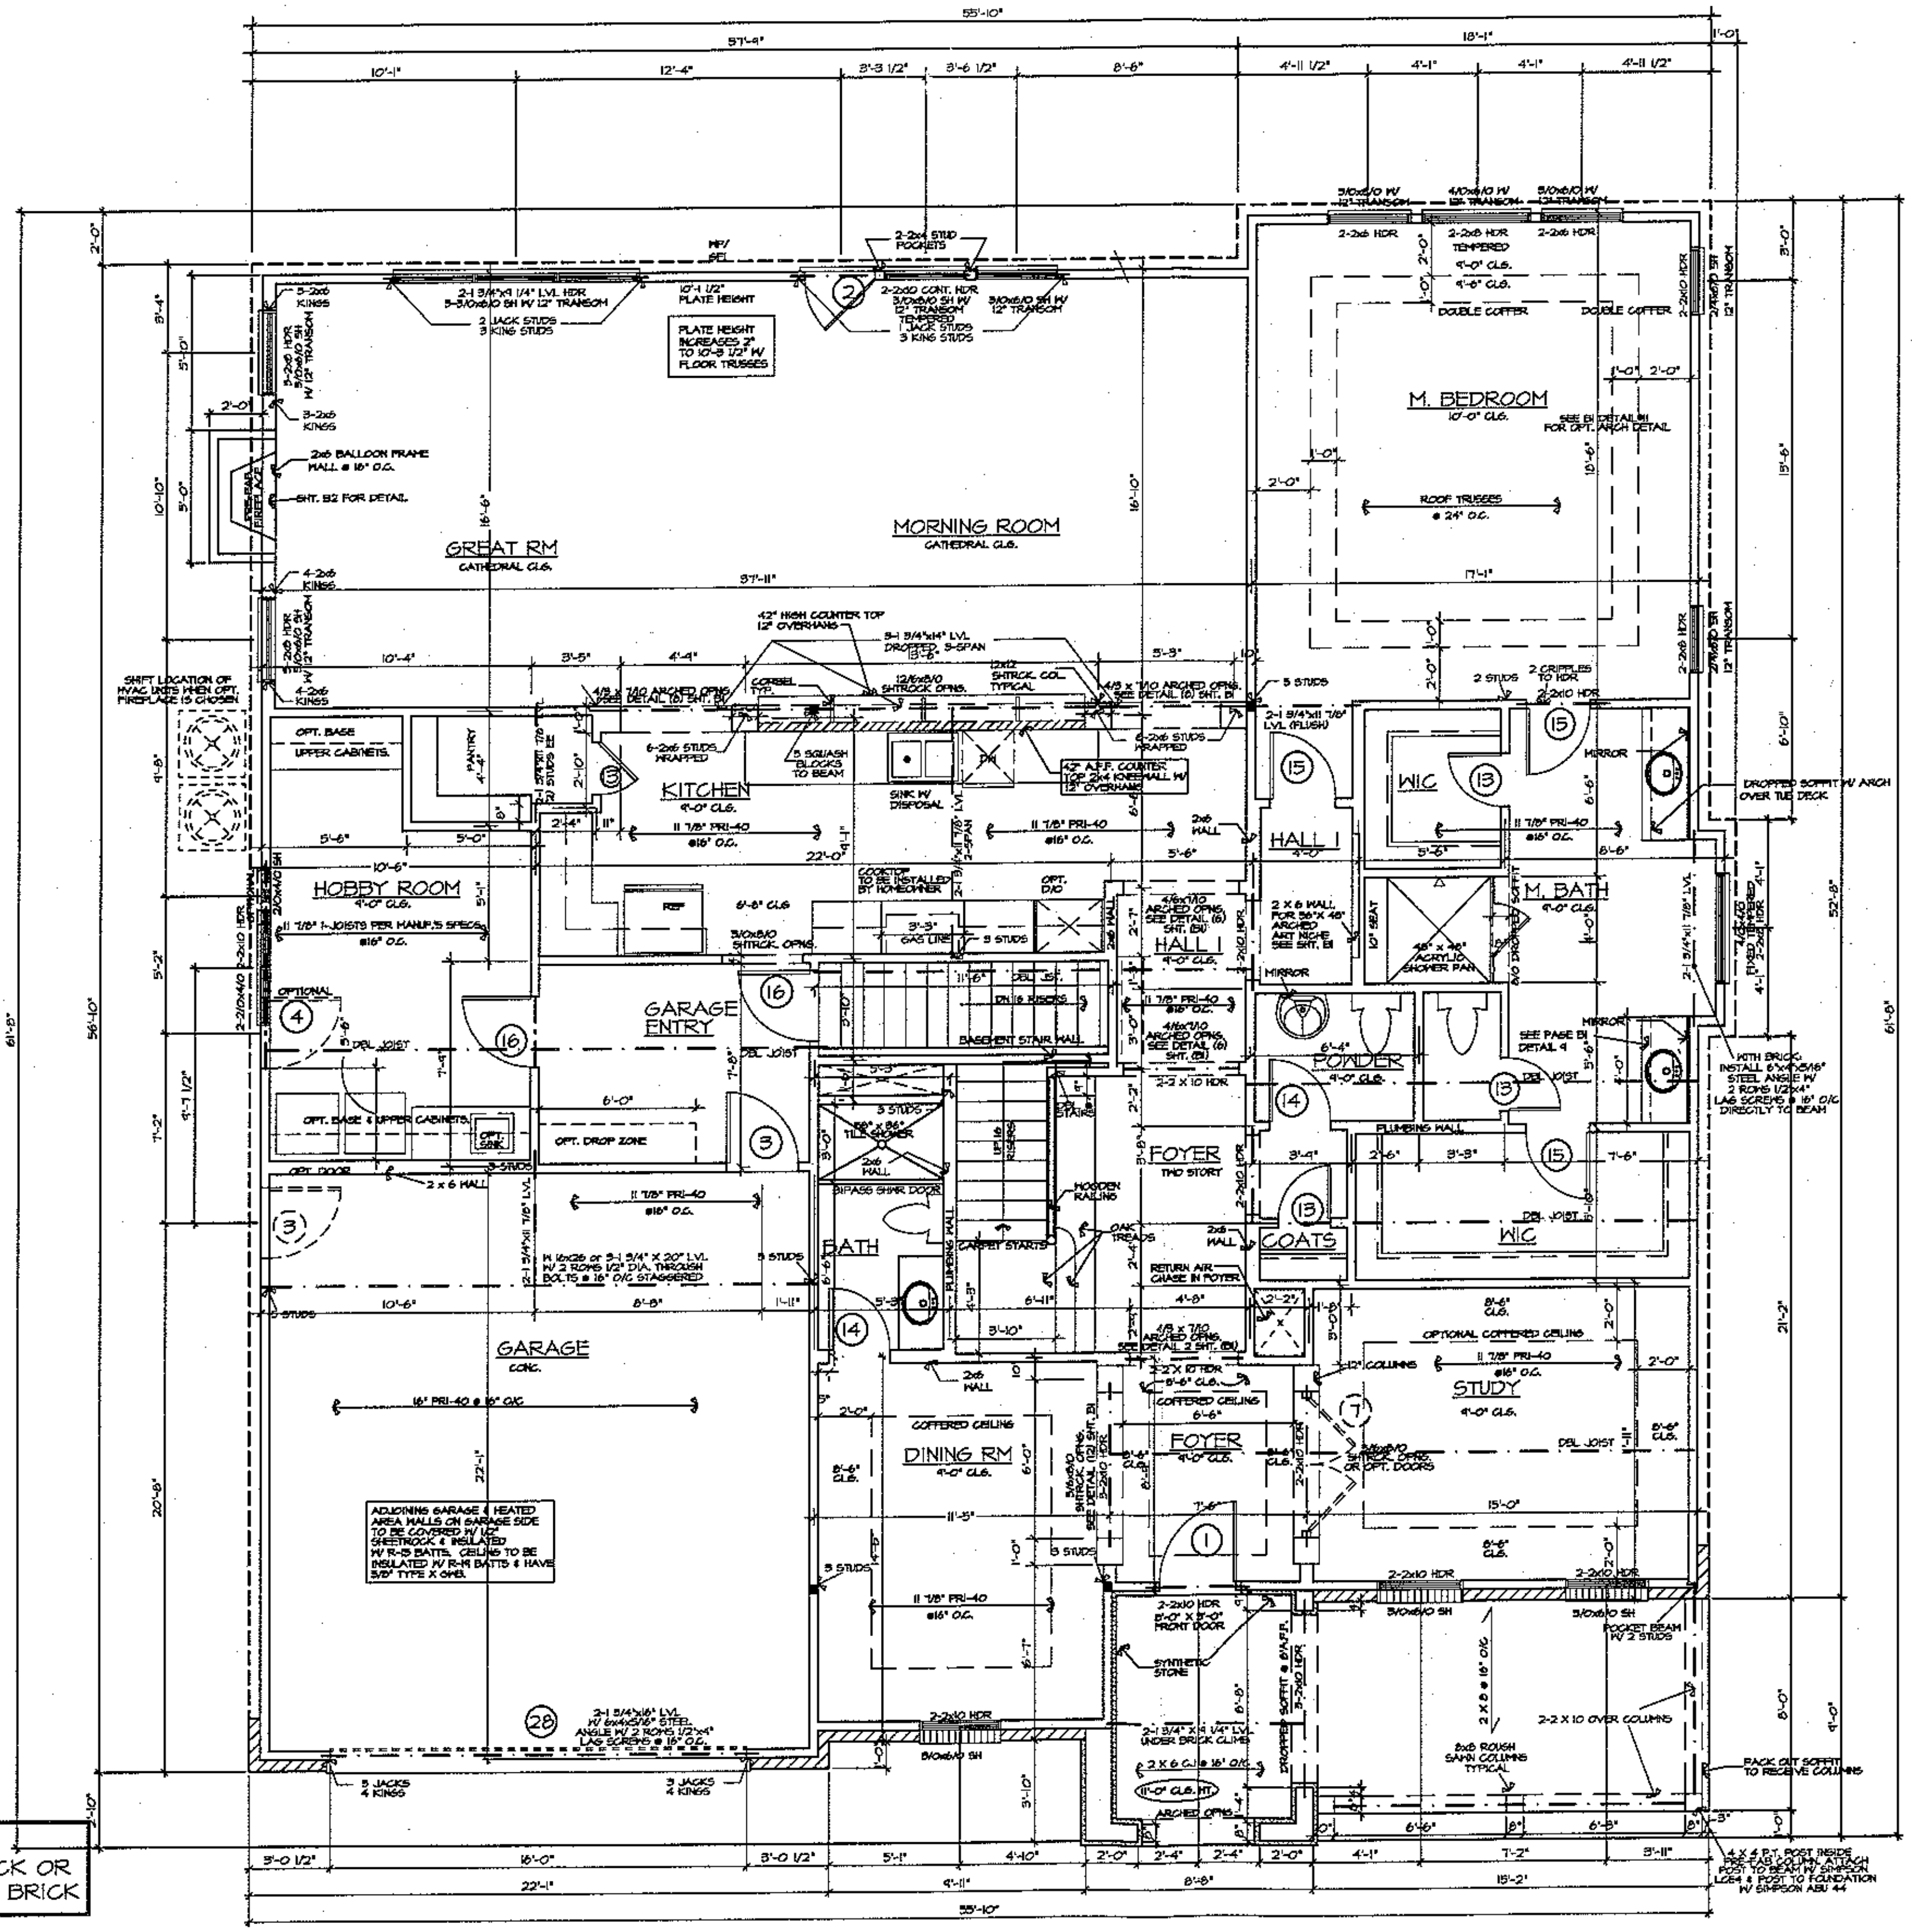

FIRST FLOOR PLAN

FIRST FLOOR NOTES:

- ALL FIRST FLOOR FRAMING TO BE 11 7/8" TJI 230's @ 16" ON CENTER U.N.O. OR EQUIVALENT (DIRECTION INDICATED ON PLANS).
- ALL FIRST FLOOR LOAD BEARING HEADERS TO BE 2-2x10's U.N.O.
- INSTALL A MINIMUM OF (3) 2x4 STUDS UNDER ALL BEAMS, LVL OR BUILT-UP, AT THE FIRST FLOOR LEVEL U.N.O.
- INSTALL DOUBLE JOISTS UNDER ALL PARALLEL PARTION WALLS U.N.O.
- ALL POINT LOADS FROM THE FIRST FLOOR MUST BE TRANSFERRED DOWN THROUGH TO THE GIRDERS/PIERS WITH EQUAL AMOUNT OF SOLID SQUASH BLOCK MATERIAL.

SheaHomes (Raleigh)
101 J. Morris Common Lane, Suite 105
Morrisville, NC 27560
919-468-7100

SheaHomes (Charlotte)
3436 Toringdon Way, Suite 100
Charlotte, NC 28277
704-319-5000


CDX

PLAN NUMBER: 207-CDX

PLAN NAME: ALPINE

Date:	7/29/08
Scale:	1/8"=1'-0"
Drawn:	SWOOD
Checked:	CAD
Sheet:	E1

Acknowledgement Of
Plans Submittal ONLY!
Date 9/14/14
Date 9/14/14

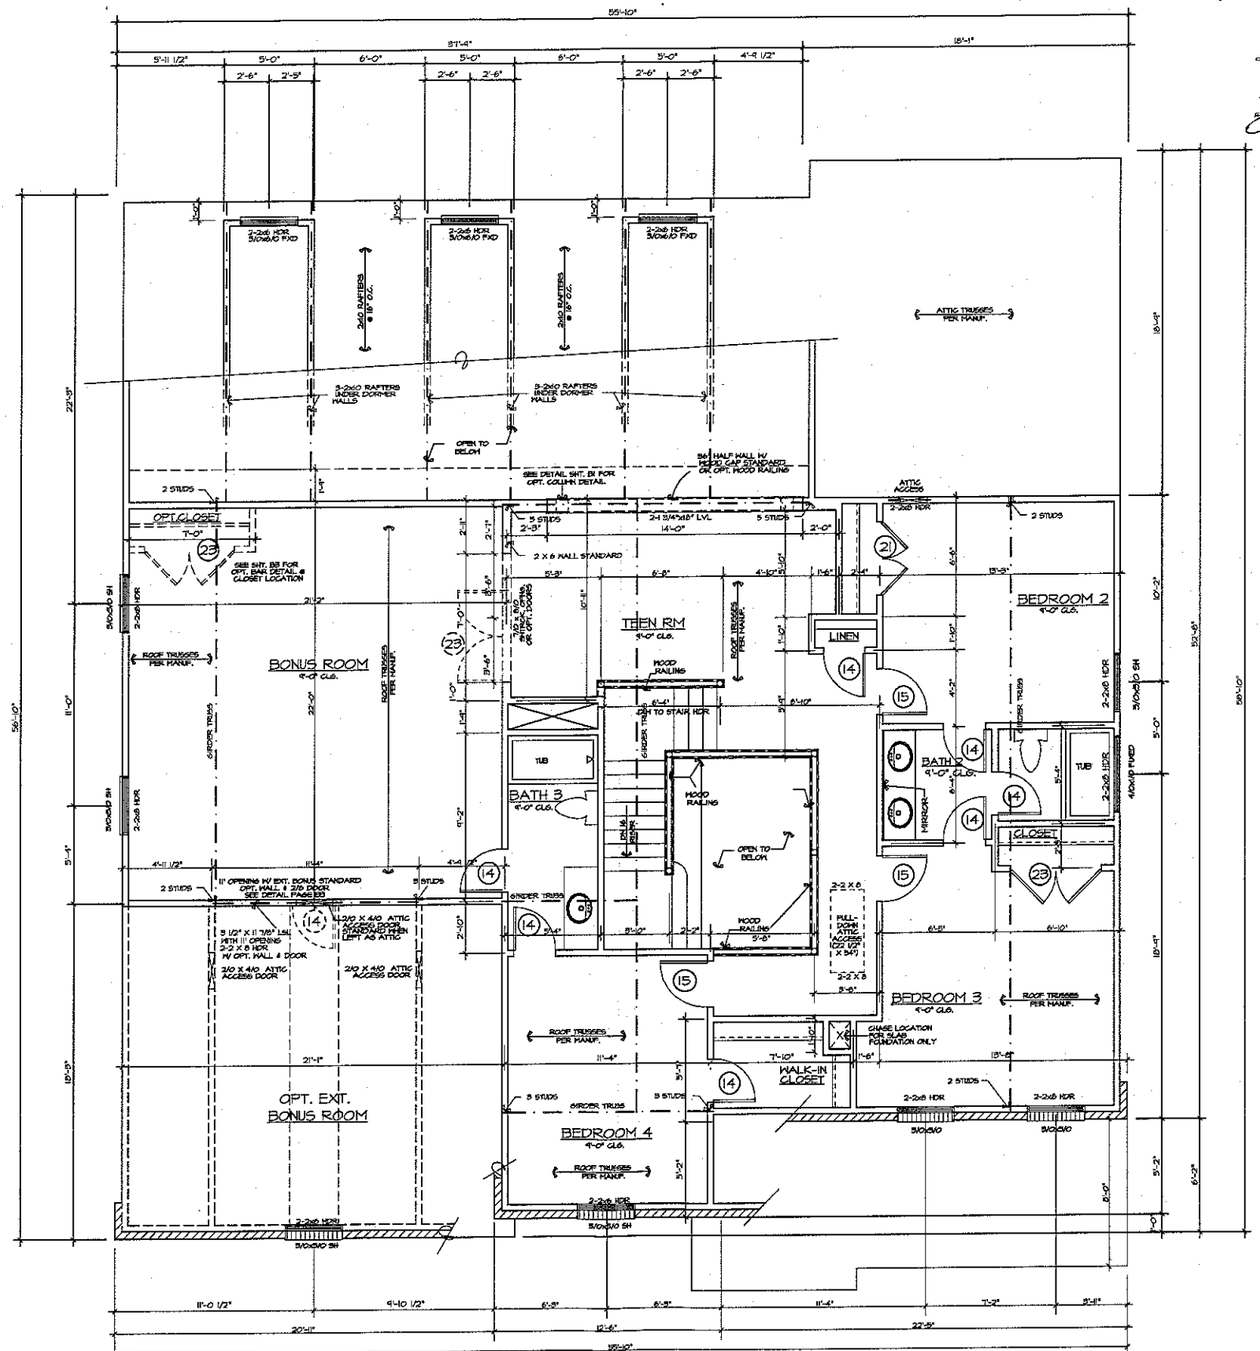

SECOND FLOOR PLAN (STANDARD BONUS ROOM)

SECOND FLOOR NOTES:
- ALL SECOND FLOOR LOAD BEARING HEADERS TO BE 2-2x8's U.N.O.
- INSTALL A MINIMUM OF (3) 2x4 STUDS UNDER ALL BEAMS, OR GIRDER TRUSSES U.N.O.

NORTH CAROLINA PROFESSIONAL
29249
9/14/14
ENGINEER
KEVIN P. MUNSON
NORTH CAROLINA
RESIDENTIAL STRUCTURES, P.C.
No. C3295
CERTIFICATE OF AUTHORIZATION
RESIDENTIAL STRUCTURES, P.C.
3440 N. Davidson St.
Charlotte, N.C. 28205
Seal for Structural Only

SheaHomes (Raleigh)
101 J. Morris Common Lane, Suite 105
Morrisville, NC 27560
919-468-7100


SheaHomes (Charlotte)
3436 Toringdon Way, Suite 100
Charlotte, NC 28277
704-319-5000

CDX

PLAN NUMBER: 207-CDX
PLAN NAME: ALPINE

Date: 7/29/08
Scale: 1/8"=1'-0"
Drawn: S.WOOD
Checked: CAD
Sheet: E2


Acknowledgement Of
Plans Submittal ONLY!
Date 9/24
Date 9/19/14

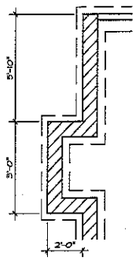

OPT. FIREPLACE
BUMP-OUT

NORTH CAROLINA PROFESSIONAL
29249
8/14/14
ENGINEER
KEVIN P. MUNSON
NORTH CAROLINA
RESIDENTIAL STRUCTURES, P.C.
No. C3295
CERTIFICATE OF AUTHORIZATION

RESIDENTIAL STRUCTURES, P.C.
3440 N. Davidson St.
Charlotte, N.C. 28205
Seal for Structural Only

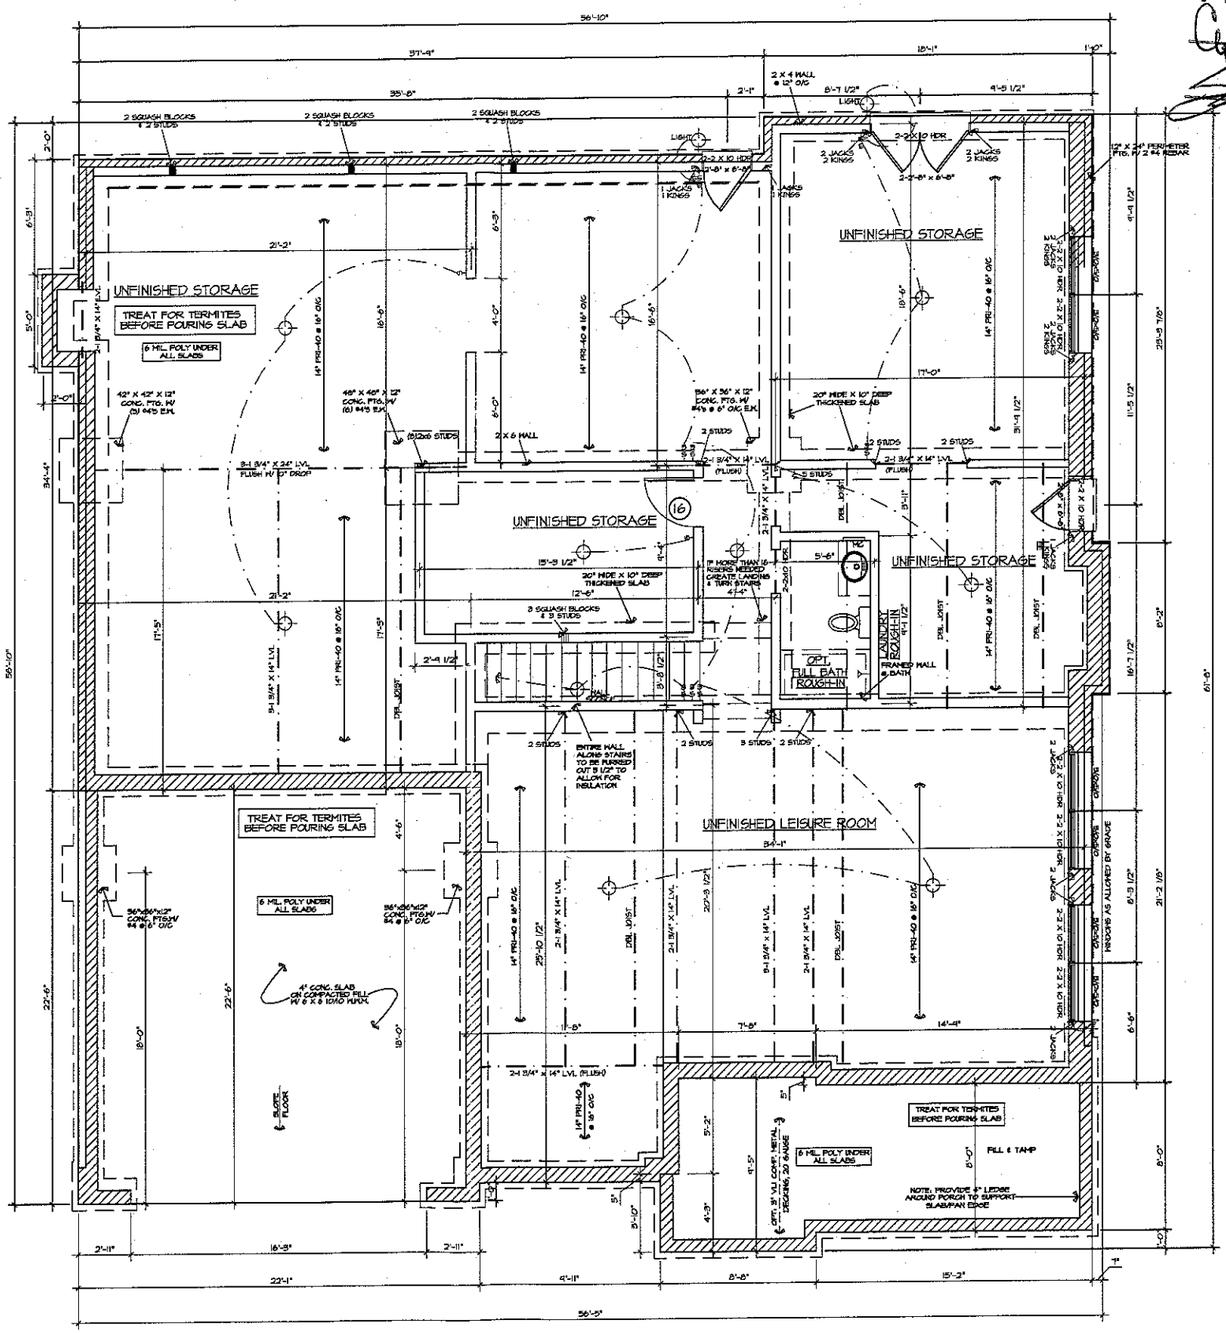

PROVIDE 6 MIL POLY VAPOR BARRIER OVER ENTIRE CRAWL SPACE AREA

NOTE:
* FIRST FLOOR FRAMING TO BE 14" PRI-40 @ 16" O/C U.N.O
* EXTRA JOISTS TO BE INSTALLED UNDER ALL PARALLEL PARTITION WALLS U.N.O.
* PERIMETER BASEMENT FOOTING TO BE 12" X 24" W/ 2-#4's U.N.O.
* NOTE: BASEMENT FRAMED WALLS TO BE 2 X 4 @ 12" O/C OR 2 X 6 @ 16" O/C

1. 36" X 36" X 12" CONC. FTG. W/ #4's @ 6" O/C E.W.
2. 42" X 42" X 15" CONC. FTG. W/ #5's @ 6" O/C E.W.
3. 30" X 30" X 12" CONC. FTG.

STANDARD UNFINISHED BASEMENT

Sheatlones (Raleigh)
101 J. Morris Common Ln, Suite 100
Morrisville, NC 27560
919-468-7100

Sheatlones (Charlotte)
3436 Toringdon Way, Suite 100
Charlotte, NC 28277
704-519-5000

CDX

PLAN NUMBER: 207-CDX
PLAN NAME: ALPINE

Date:	7/29/08
Scale:	1/8"=1'-0"
Dram:	SMOOD
Checked:	CAD
Sheet:	C1