
Acknowledgement Of
Plans Submittal ONLY!
Maria Date 9/19/06
Patt Bantley Date 9-19-06

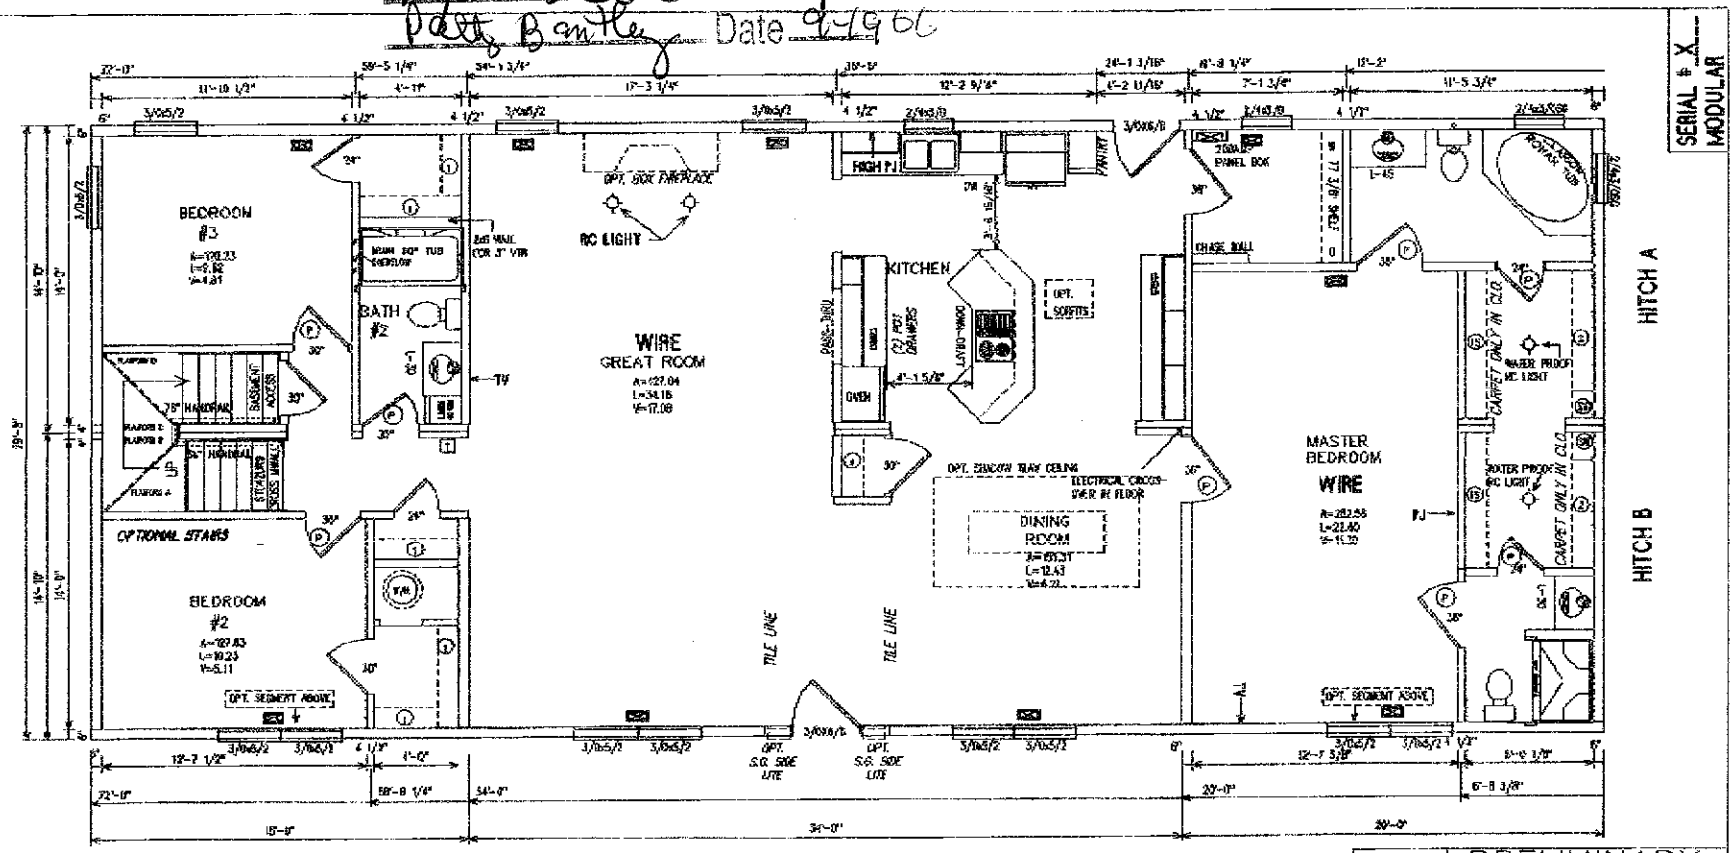

EGRESS NOTE :
EGRESS WINDOWS MUST HAVE A MINIMUM NET CLEAR OPENING OF 5.7 SQ. FT. (5.0 SQ. FT. AT GRADE LEVEL). THE MINIMUM CLEAR WIDTH SHALL BE 20 INCHES, THE MINIMUM CLEAR HEIGHT SHALL BE 24 INCHES. THE SILL HEIGHT SHALL NOT EXCEED 44 INCHES ABOVE THE FLOOR. ALL MUST BE OPERABLE FROM THE INSIDE WITHOUT THE USE OF SEPERATE KEYS.

FLAMESPREAD NOTE :
ALL WALL AND CEILING FINISHES MUST HAVE A FLAMESPREAD CLASSIFICATION OF LESS THAN 200. AND SMOKE DENSITY DEVELOPMENT RATING SHALL NOT BE GREATER THAN 450. ALL SMOKE DETECTORS ARE PROVIDED WITH A BATTERY BACKUP.

9'-0" FLAT THRU-OUT OPT.

STANDARD
TOTAL GLASS R.O.= 79.4 SQ. S.F.

FLOOR PLAN LEGEND

(SB) = SHELF & ROD W/SHOE RACK UNDERNEATH	(2) = 2 SHELVES	E EGRESS WINDOW	T THERMOSTAT
(1) = 1 SHELF	(SW) = SWEATER SHELVES	ELEC ELECTRICAL PANEL	SD SMOKE DETECTOR
(4) = 4 SHELVES	(7) = 28"X25"S.P.R.D./WALL	(A) ACCY. 30" ATTIC ACCESS	(P) PRIVACY DOOR
(LD) = LINEN/PRAD/DOOR	(2M) = 24X62 MIRROR	S SKYLIGHT	SP SUPPLY PLENUM
(B) = 2'6"X6'8" SWER DOOR	(3M) = 59X62 MIRROR		
(4M) = 48X62 MIRROR			
(12) = 12X62 MIRROR			

PLELIM LOG		
DATE	MARK	DSC
09/13/06		

PRELIMINARY
JOB # 11315
DATE 09/13/06
THIS PLAN IS FOR PRELIMINARY PURPOSES ONLY. THIS PLAN IS SUBJECT TO REVISION DURING FINAL ENGINEERING REVIEW.
(9) = INDICATES CHANGES BY PRELIM

R-ANELL HOUSING GROUP, LLC
P.O. Box 428 Denver, N.C. 28037

TITLE: FLOOR PLAN	DRAWN: 09/13/06	CHECKED BY: DWD	JOB NUMBER: 11315
DESCRIPTION: 784 R-ANELL	SCALE: 3/16"=1'-0"	DATE REVISED: XXXX	DRAWING NUMBER:

No. 0395 P. 2
Sep. 18. 2006 3:22PM

Purchaser Michael Lee Bentley Jr.


Date 9-14-06

Rider to Purchase Agreement # 568765697 (Basement Plan)

Sep. 14. 2006 3:16PM

↑ Front Of Home ↑

Acknowledgement Of
Plans Submittal ONLY!
Maria Dotson Date 9/19/06
Patty Bentley Date 9/19/06

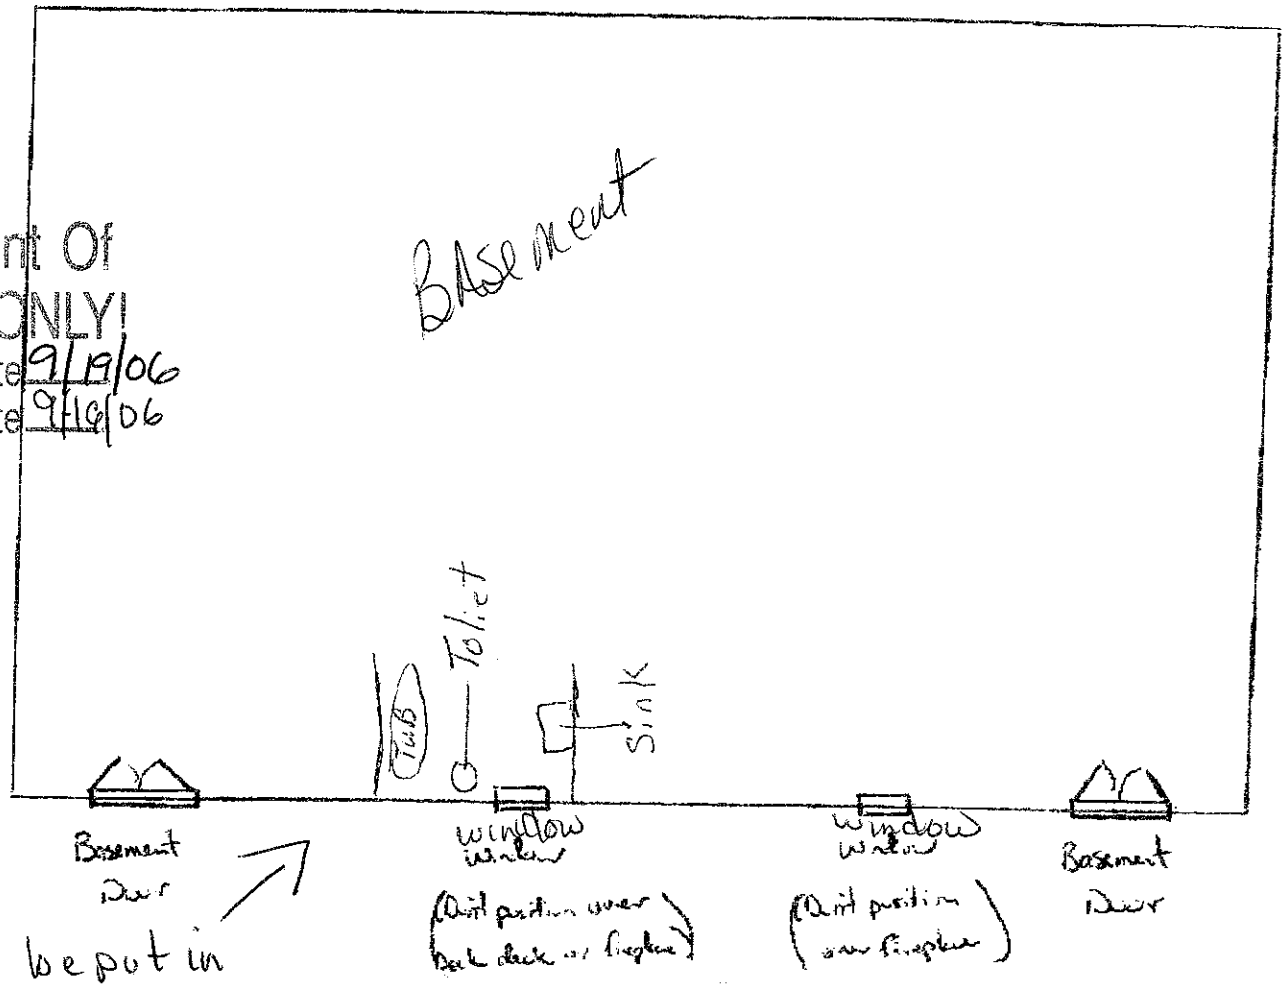

Existing Driveway

No. 0336 P. 4

Plumbing will be put in
But not connected
Bathroom will not
Be completed

Existing Mobile Home