

Lot 3

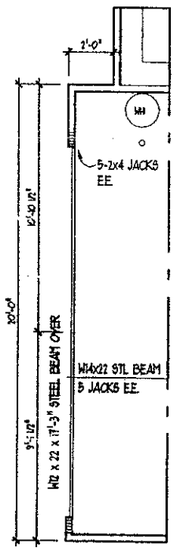

S.E. GARAGE


SCALE : 1/4" = 1' - 0"

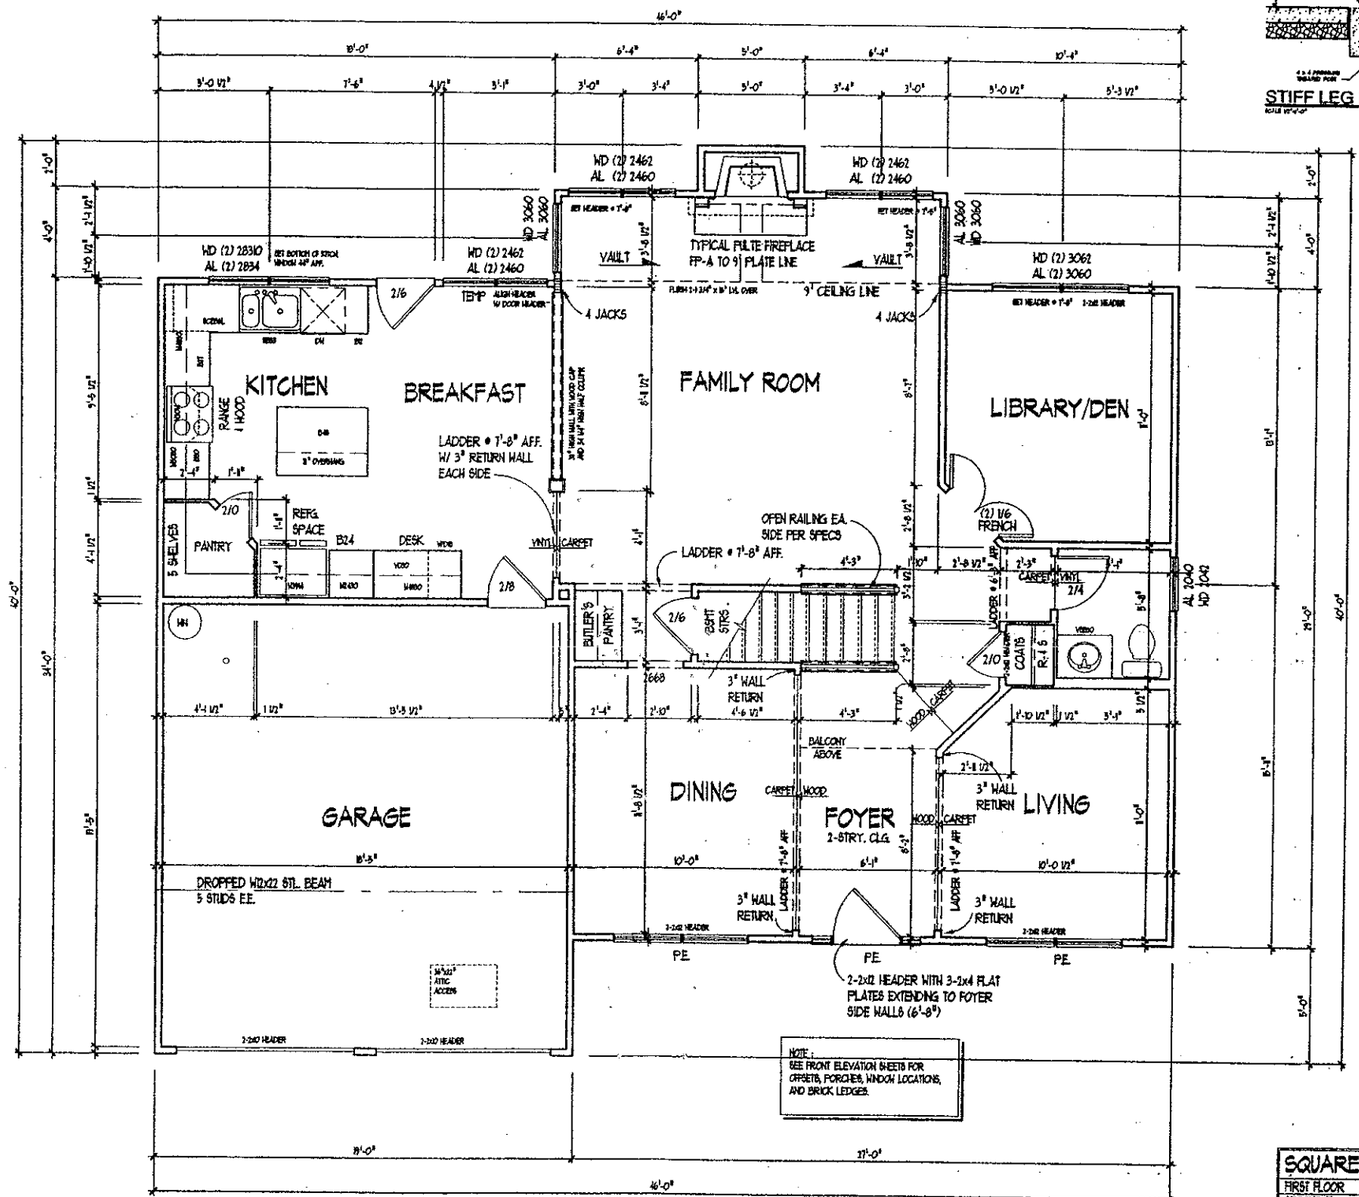

FIRST FLOOR PLAN

SCALE : 1/4" = 1' - 0"

9' CEILING

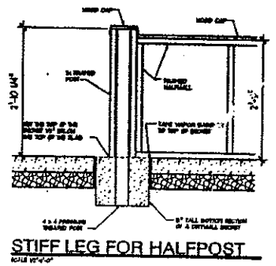

STIFF LEG FOR HALFPOST

MECKLENBURG COUNTY ENGINEERING & BUILDING STANDARDS DEPT. RECEIVED SEP 2 8 1999

	REVIEWER	DATE APPROVED
BLD		9/28/99

THESE PLANS SHOULD NOT BE ACCEPTED AS APPROVED PLANS UNLESS INITIALED AND DATED ABOVE

SQUARE FOOTAGES	
FIRST FLOOR	1124
SECOND FLOOR	1267
OTHER	N/A
SUBTOTAL	2349
GARAGE	510
TOTAL	2166

NORTH CAROLINA PROFESSIONAL SEAL 1718 ENGINEER PETER J. VERNA JR.

© COPYRIGHT 1997 PULTE HOME CORPORATION

Southeast Region
Atlanta, GA Charlotte, NC Columbia, SC Greensboro, NC
Greenville, SC Memphis, TN Nashville, TN Raleigh, NC

PULTE Master Builder

TITLE: FIRST FLOOR PLAN
The MONTCLAIRE — 6122

DRAWN BY:	
	R. McELREATH/CDS
DATE:	8-3-97
REV. No.	DATE
001	9-28-98
002	8-8-99


MODEL NAME: MONTCLAIRE

JOB No. 6122
6122-2-1


SHEET No. 2.1

F:\Files\AHC\Share\Product\Charlotte\OURDMG\Montclaire\6122-2-1.dwg

Lot 3

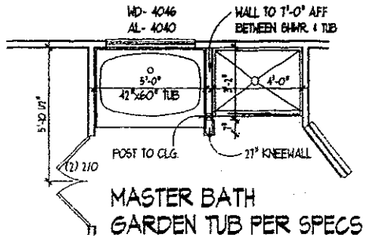

MASTER BATH
GARDEN TUB PER SPECS

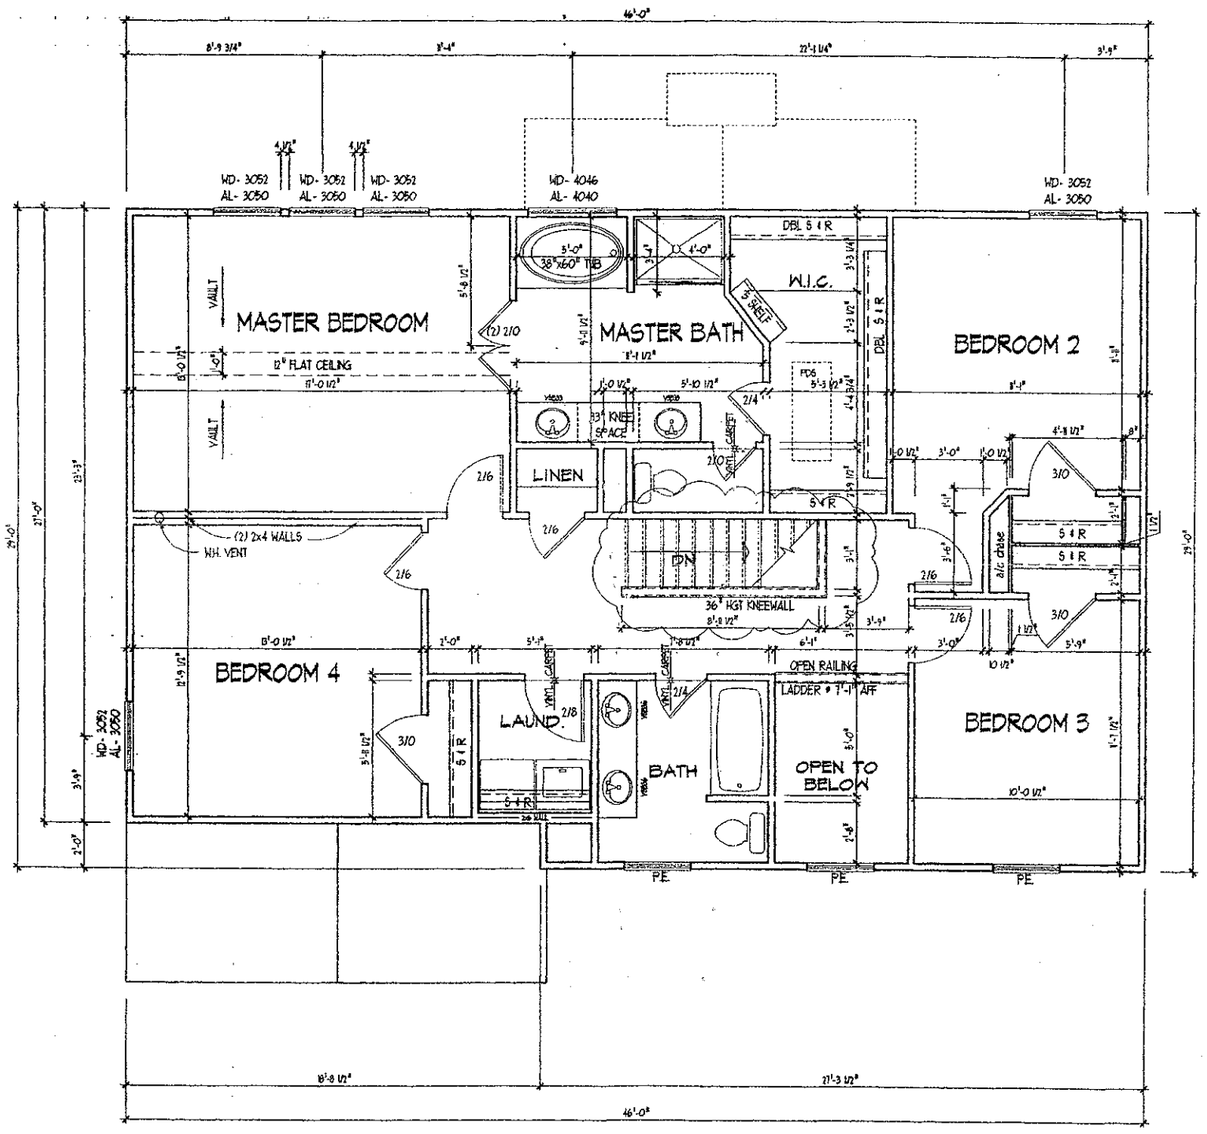

SECOND FLOOR PLAN

SCALE : 1/4" = 1' - 0"

© COPYRIGHT 1997 PULTE HOME CORPORATION

Southeast Region
Atlanta, GA Charlotte, NC Columbia, SC Greensboro, NC
Greenville, SC Memphis, TN Nashville, TN Raleigh, NC

PULTE Master Builder

TITLE
SECOND FLOOR PLAN
The MONTCLAIRE - 6122

DRAWN BY: HW/CW/CDS
DATE: 8-3-97

REV No.	DATE
001	9-25-98
003	6-15-99
005	8-14-00

Verne Engineering, P.C.
428 E. 4th St. Suite 900
Charlotte, NC 28202

NORTH CAROLINA PROFESSIONAL SEAL 1718 ENGINEER PETER J. VERNE JR.

MODEL NAME
MONTCLAIRE

JOB No.
6122
8122-2-2

SHEET No.
2.2