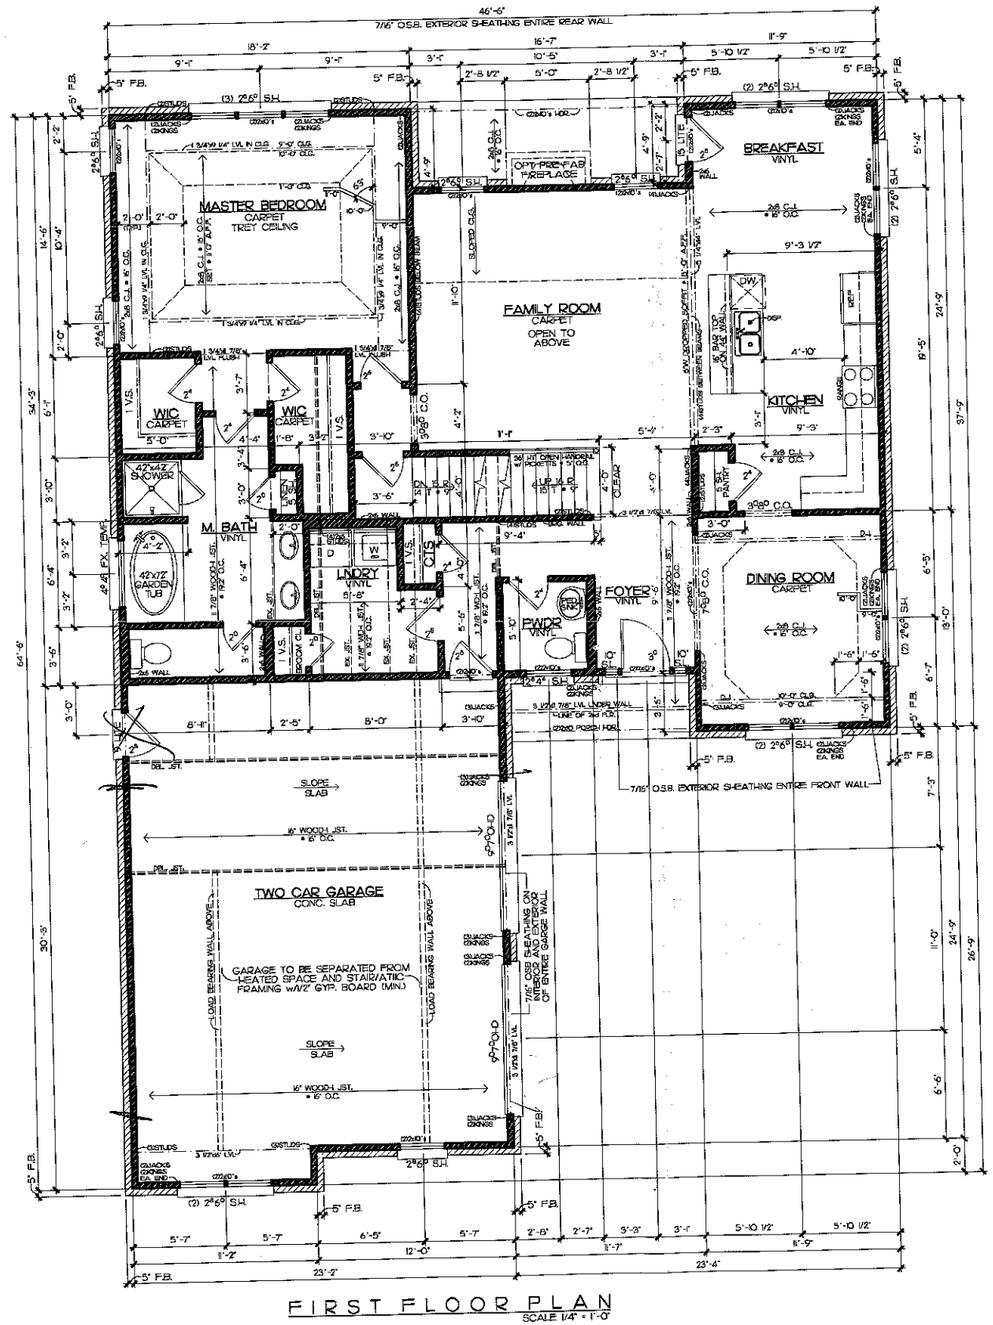


FIRST FLOOR PLAN
SCALE 1/4" = 1'-0"

ELECTRICAL LEGEND

- 110V RECEPTACLE
- 110V SWITCHED OUTLET
- 220V RECEPTACLE
- 110V RECEPTACLE (WATER PROOF)
- LIGHT FIXTURE
- 2' FLUORESCENT LIGHT
- TELEPHONE OUTLET
- TELEPHONE OUTLET (SECURITY SYSTEM)
- TV CABLE OUTLET
- S LIGHT SWITCH
- 3 3-WAY LIGHT SWITCH
- EXHAUST FAN
- EXHAUST FAN/ LIGHT FIXTURE
- SMOKE DETECTOR
- CEILING FAN
- FLOOD LIGHT

NOTE: SMOKE DETECTORS TO BE INTERCONNECTED PER IRC CODE

SQUARE FOOTAGE

(HEATED)	
FIRST FLOOR:	1555 SF
SECOND FLOOR:	868 SF
TOTAL HEATED:	2,423 SF
BASEMENT:	1504 SF
GARAGE:	676 SF
F. PORCH:	45 SF
R. PORCH:	85 SF

Drafting & Design, Inc.
Charlotte, NC.
704-542-8898

COPYRIGHT STATEMENT

DRAFTING & DESIGN, Inc. accepts no responsibility, liability or part of any legal action related to documentation, supplied by the owner/contractor for pricing this drawing, that may be copyrighted by another party. All materials used to produce this drawing are considered to have been selected by the owner/contractor or any copyright, and as required by law, the owner/contractor has obtained approval from any agreeing, opposed, overall, known or unknown by DRAFTING & DESIGN, Inc.

NOTES

Drafting & Design assumes no liability for any home construction from this plan. It is the responsibility of the purchaser of this plan to have the builder/contractor verify ALL DIMENSIONS prior to the beginning of construction. The contractor must verify compliance with all local building codes.

Every attempt has been made in preparation of this drawing to avoid errors. Any plans or drawings containing errors, omissions or inconsistencies are brought to our attention prior to construction.

Drafting & Design will not be liable for any human error or for any changes made to the plan.

Drafting & Design accepts no responsibility or liability related to engineering notations, steel sizes, foundation engineering, etc. addressed on these plans. It is the responsibility of the owner and/or builder to further engineer these areas to his sole responsibility of the owner/builder.

Local, state and federal building codes take precedence over this plan.


Project: WYNSOR HOMES
ASHLEY PLAN

Sheet Title: FIRST FLOOR PLAN

Drawn By: J. BODNAR
Date: 4-26-06
REV:
Site:

WHASHIP.DWG

Sheet: 3

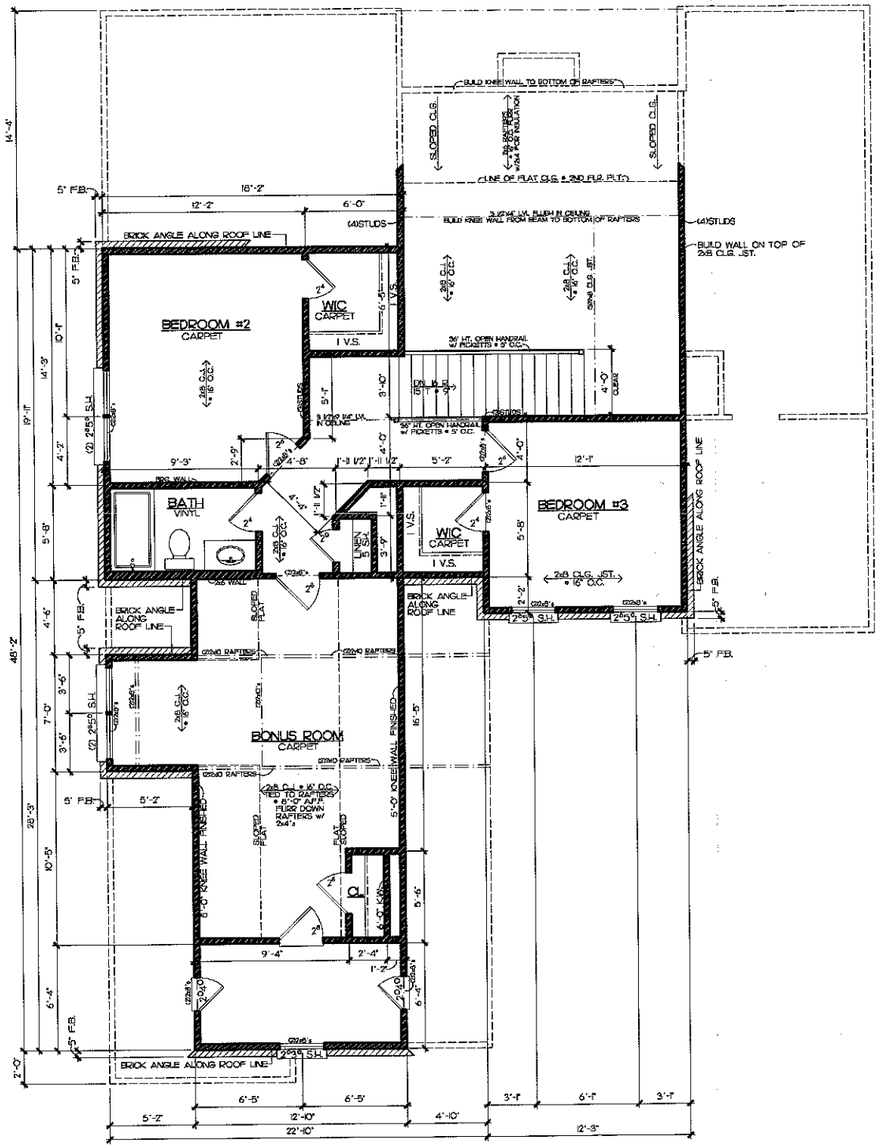

SECOND FLOOR PLAN

SCALE 1/4" = 1'-0"

ELECTRICAL LEGEND

- 110V RECEPTACLE
- 110V SWITCHED OUTLET
- 220V RECEPTACLE
- WP 110V RECEPTACLE (WATER PROOF)
- LIGHT FIXTURE
- 2' FLUORESCENT LIGHT
- TELEPHONE OUTLET
- TELEPHONE OUTLET (SECURITY SYSTEM)
- TV CABLE OUTLET
- S LIGHT SWITCH
- 3 3-WAY LIGHT SWITCH
- EXHAUST FAN
- EXHAUST FAN/ LIGHT FIXTURE
- SMOKE DETECTOR
- CEILING FAN
- FLOOD LIGHT

NOTE:
SMOKE DETECTORS TO BE INTERCONNECTED PER IRC CODE

Drafting & Design Inc.
Charlotte, N.C.
704-542-8658

COPYRIGHT STATEMENT

DRAFTING & DESIGN, Inc., accepts no responsibility, liability or part of any legal action related to documentation supplied by the owner/contractor for preparing this drawing, that may be copyrighted by another party. All materials used to produce this drawing are considered to have been researched by the owner/contractor for any copyright, and as required by law, the owner/contractor has obtained approval from any existing copyright owner(s), known or unknown by DRAFTING & DESIGN, Inc.

NOTES

Drafting & Design assumes no liability for any items omitted from this plan. It is the responsibility of the purchaser of this plan to have the builder/contractor verify ALL DIMENSIONS prior to the beginning of construction. The contractor must verify compliance with all local building codes.

Every attempt has been made in preparation of this drawing to avoid errors. Any discrepancy, error and/or omission, if found, is to be brought to our attention prior to construction.

Drafting & Design will not be liable for any human error or for any change made to the plan.

Drafting & Design accepts no responsibility or liability related to engineering notations, steel sizes, foundation engineering, etc. delineated on these plans. Any engineering provided and shown herein is the sole responsibility of the owner/engineer.

Local, state and federal building codes take precedence over this plan.

Project: WYNSOR HOMES
ASHLEY PLAN

Sheet Title: SECOND FLOOR PLAN

Drawn By	J. BOONAR
Date	4-26-06
REV:	
Site	

WHASH2F.DWG

Sheet: 4