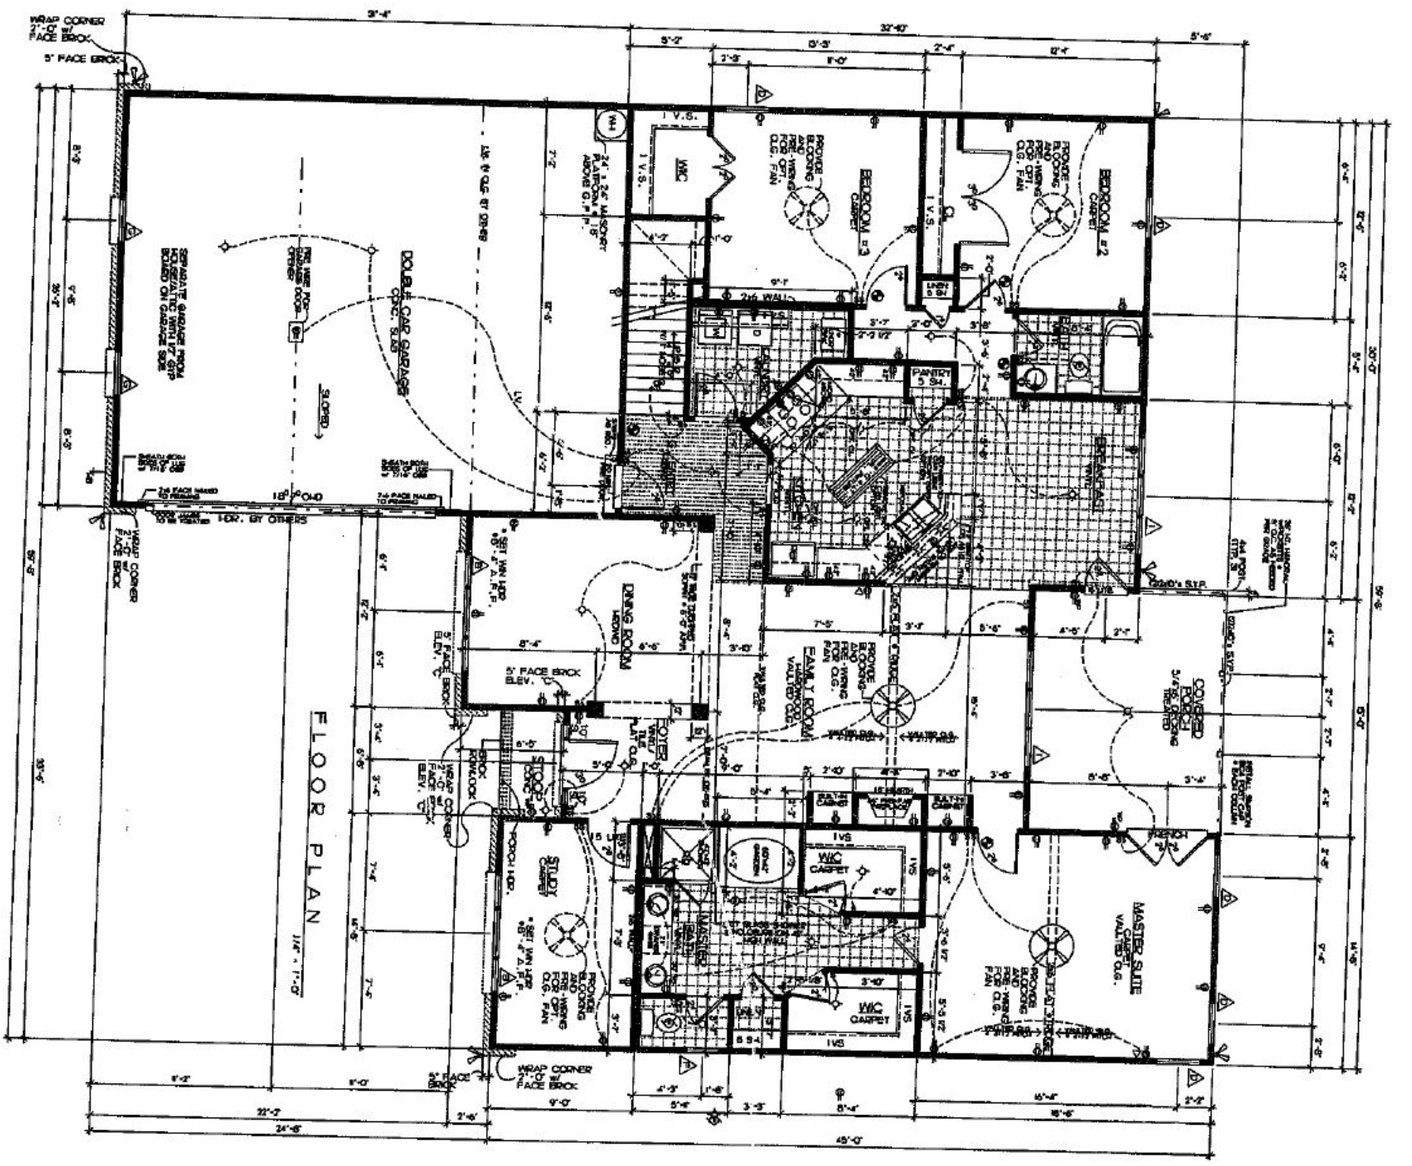



Acknowledgement Of
Plans Submitt ONLY!
Date 10/12/06
Date 10-12-06

NOTE: UNLESS OTHERWISE SPECIFIED

SQUARE FOOTAGES

| | |
|---|---|
| FLOOR PLAN | 1,323 sq. ft. |
| 2nd FLOOR PLAN | 816 sq. ft. |
| GARAGE | 484 sq. ft. |
| FRONT PORCH | 181 sq. ft. |

WINDOW SCHEDULE

| | |
|---|---|
| A | 3'-0" S.H. W. (1) |
| B | 2'-6" S.H. EACH |
| C | 3'-0" S.H. EACH (1) 2'-6" S.H. EACH (1) |
| D | DELETED |
| E | 2'-9" S.H. |
| F | 3'-0" S.H. |
| G | DELETED |
| H | 4'-6" FIXED TEMP. |
| I | 2'-9" S.H. |
| J | DELETED |
| (3) | 2'-9" S.H. |
| | DELETED |

NOTE: SMOKE DETECTORS TO BE INSTALLED AS PER BC CODE

CEILING FAN
SMOKE DETECTOR
EXHAUST FAN
3-WAY LIGHT SWITCH
LIGHT SWITCH
TELEPHONE OUTLET
LIGHT FIXTURE
RECESSED LIGHT FIXTURE
LIGHT FIXTURE
110V RECEPTACLE
110V SWITCHED OUTLET
110V RECEPTACLE (TWISTED FIDOF)

ELECTRICAL LEGEND

3

Project: WYNSOR HOMES
LEFSKY HOUSE PLAN

Sheet Title: FIRST FLOOR PLAN

Drawn by: J. BOGNO
Date: 6-2006