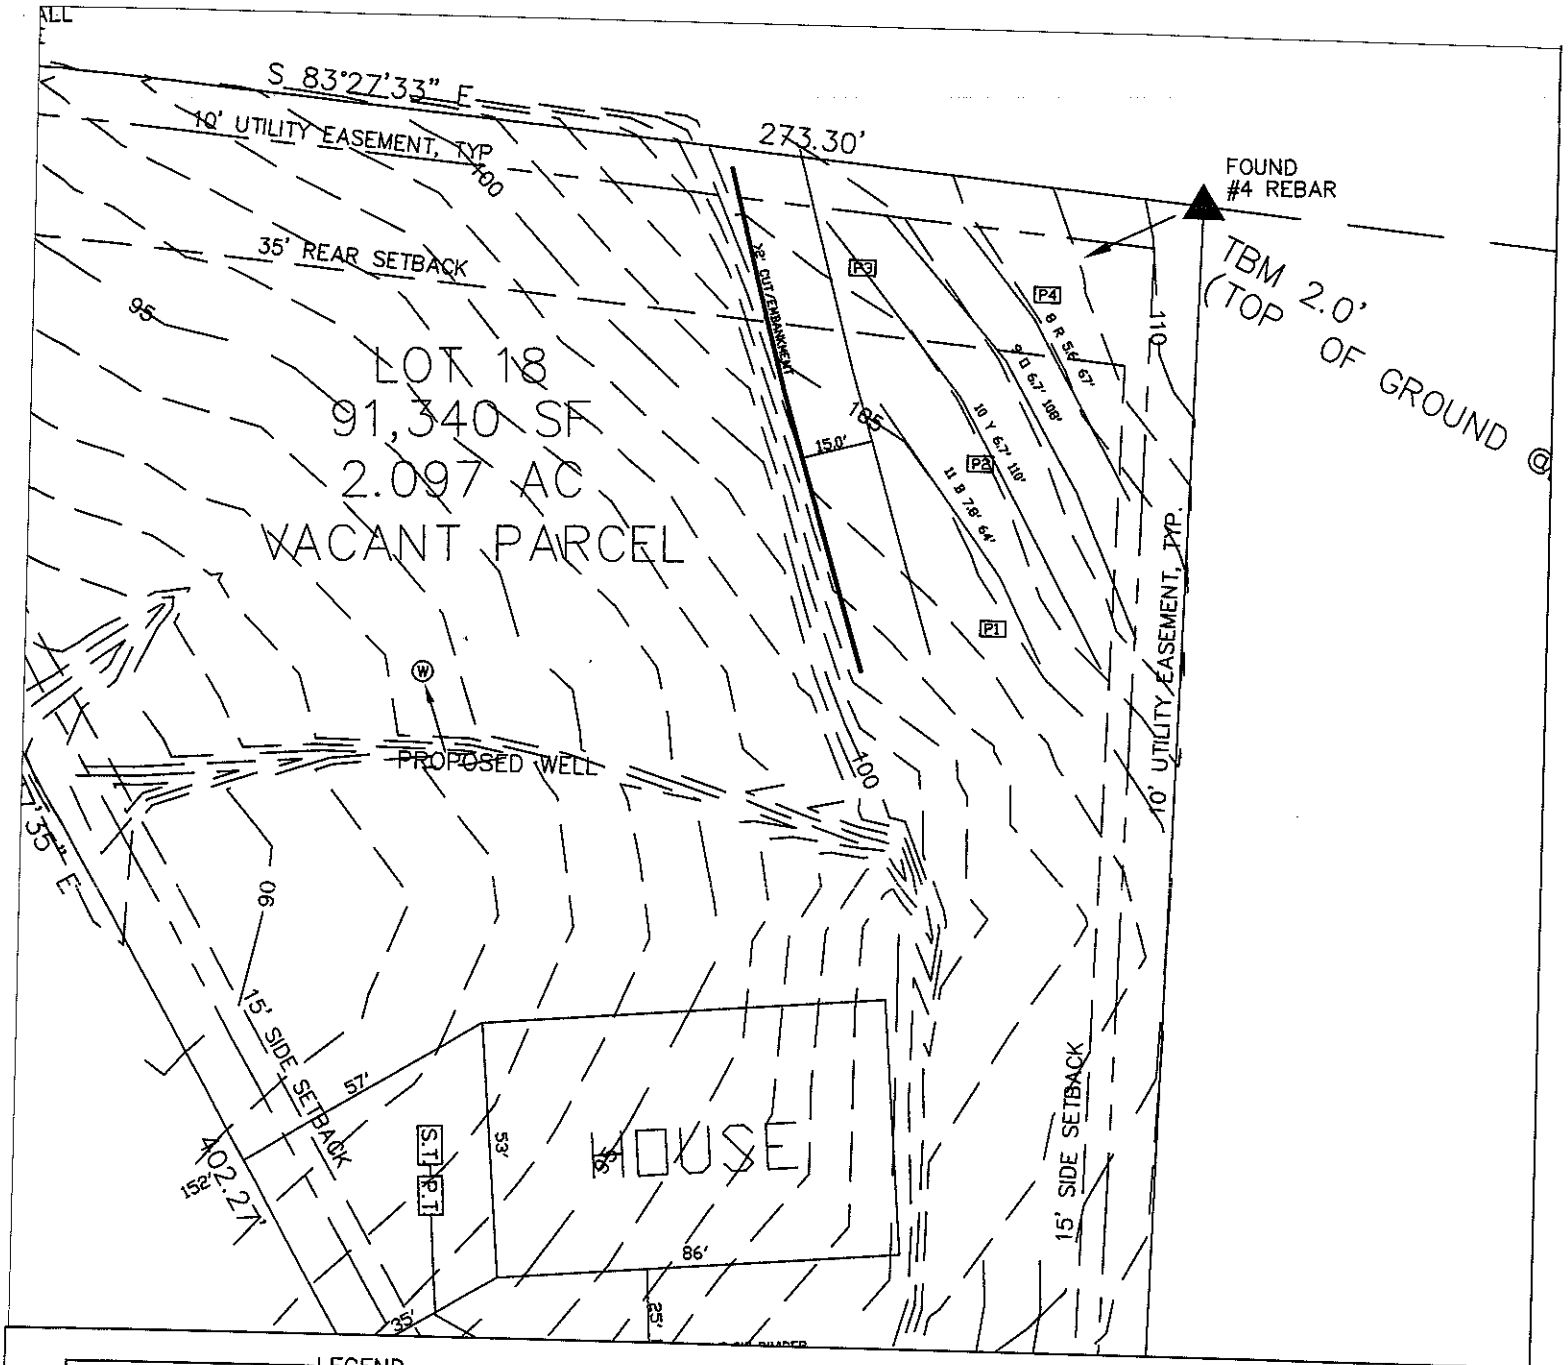


LEGEND

- Areas contain soils with 24 inches or more of useable material and have potential for conventional, modified conventional and low-pressure pipe (lpp) septic systems.
- House Footprint
- System lines.
- Repair lines.
- Temporary Bench Mark (TBM)
- (W) Well Location.
- (25) Pit/Boring Location.

GRAPHIC SCALE
1" = 40'

40 0 40 40

FOR PRELIMINARY PLANNING PURPOSES ONLY. ALL LOTS WILL REQUIRE FINAL APPROVAL BY THE COUNTY HEALTH DEPARTMENT ON A LOT BY LOT BASIS. THIS MAP SHOULD BY USED AS A GENERAL GUIDE, SOME ADJUSTMENTS WILL BE NECESSARY IN THE FIELD DUE TO SOIL VARIABILITY AND COMPLEX TOPOGRAPHIC FEATURES. THIS MAP ONLY REFLECTS EXISTING SOIL SUITABILITY FOR ON-SITE SEPTIC TANK SYSTEMS.

PLEASE REFER TO ATTACHED SOIL REPORT FOR ADDITIONAL SITE SPECIFIC INFORMATION

SOIL & FORESTRY SERVICES OF THE CAROLINAS, PA
P.O. BOX 832
MOORESVILLE, NC 28115
PHONE/FAX: (704) 278 - 0989
ASHLEY ROLLANS, NC LICENSED SOIL SCIENTIST
MOBILE: (704) 746 - 5046
EMAIL: rollans.ashley@yahoo.com

MAP TITLE: SITE PLAN & DRAINFIELD AREAS

PROJECT NAME: MIKE JOHNSON / HUNTINGTON RIDGE SUBDIVISION LOT 18

LOCATION/DATE: 144 HUNTINGTON RIDGE PLACE IREDELL COUNTY, NORTH CAROLINA FEBRUARY 2014

JOB # :	14-1007
FILE:	C:\JOBS\14-1007
PROJECT MGR.:	W.O.
FIELD WORK:	W.O. & S.A.R.
DRAWN BY:	W.O. & S.A.R.