
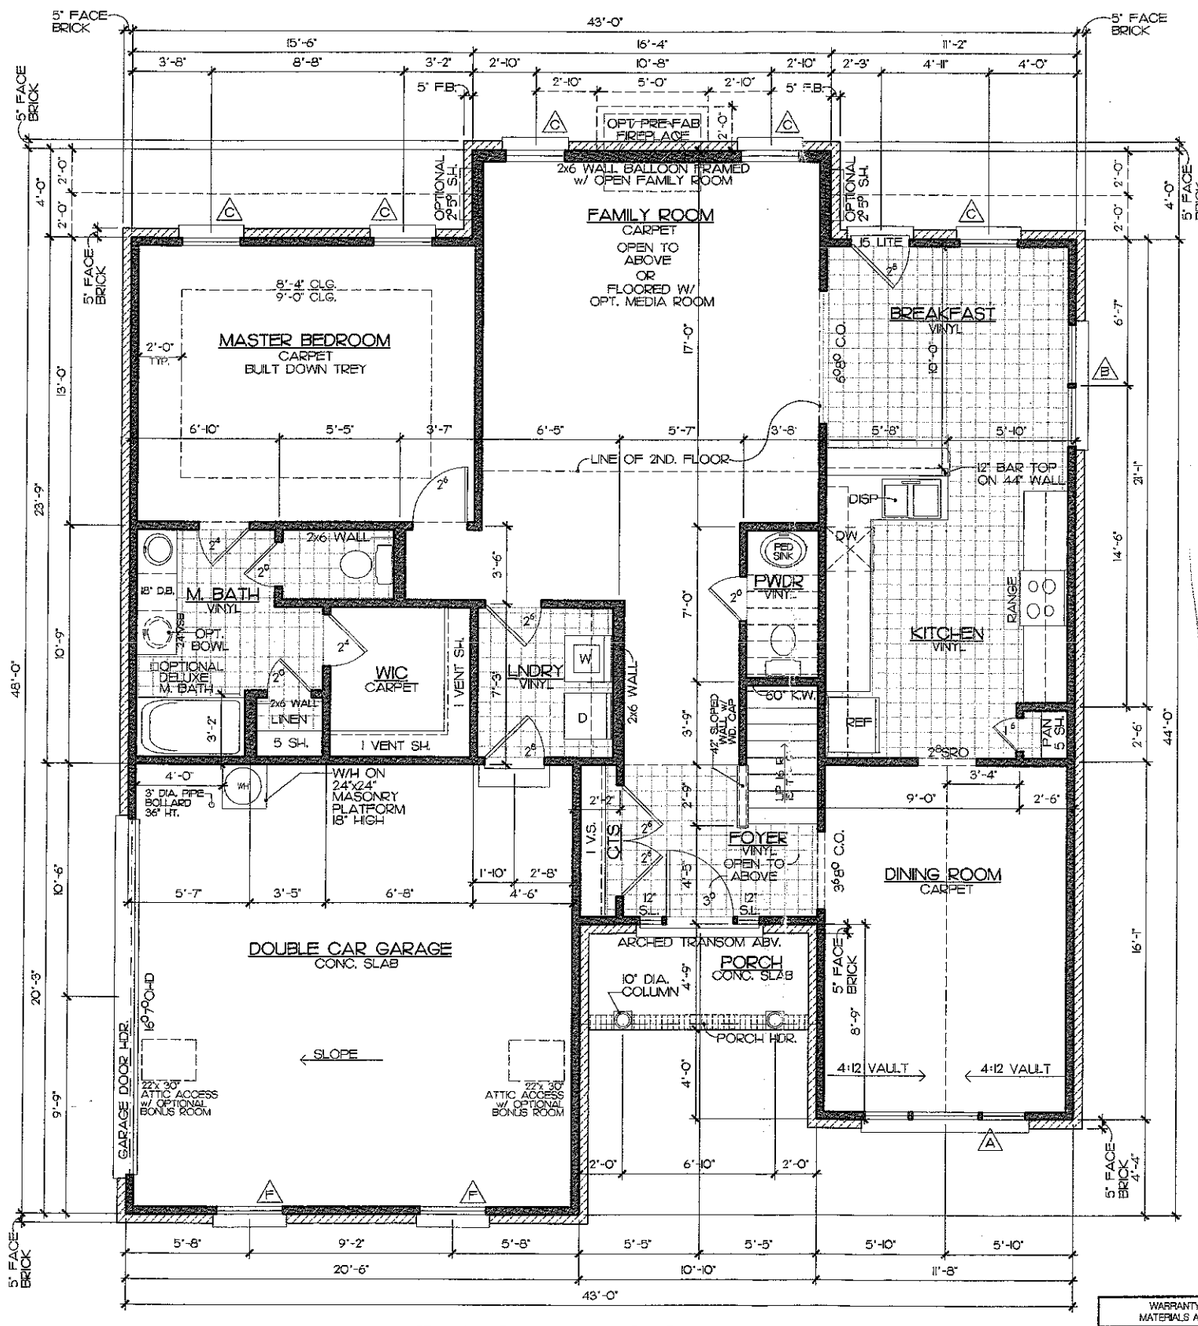


FIRST FLOOR PLAN
SCALE 1/4" = 1'-0"

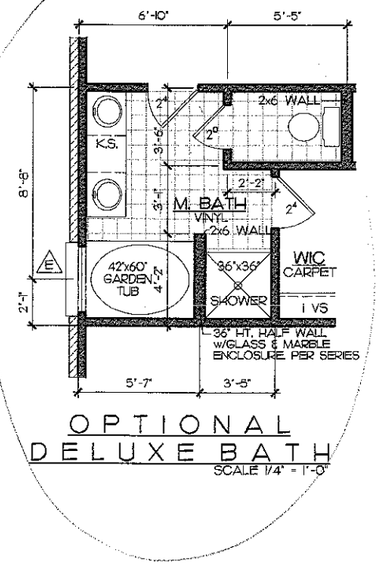

OPTIONAL DELUXE BATH
SCALE 1/4" = 1'-0"

NOTES & DISCLAIMERS

Drafting & Design assumes no liability for any home construction from this plan. It is the responsibility of the purchaser of the plan to have the the builder/contractor verify ALL DIMENSIONS prior to the beginning of construction. The contractor must verify compliance with all local building

Every attempt has been made in preparation of this drawing to avoid errors. Any discrepancy, error and/or omission, if found, is to be brought to our attention prior to construction.

Drafting & Design will not be liable for any human error or for any change made to the plan.

Drafting & Design accepts no responsibility or liability related to engineering notations, steel sizes, foundation engineering, footings, wall heights or widths delineated on these plans. Foundation walls, retaining walls, footings, thickened slabs should be designed and sized by a registered engineer

Drafting & Design accepts no responsibility or liability for any materials delineated on this plan, their installation or their performance.

Local, state and federal building codes take precedence over this plan.

WINDOW SCHEDULE	
A	3'6" S.H. W/ (1) 2'6" S.H. EACH SIDE W/ 1'ARCHED TRANSOM ABOVE (SEE ELEVATION)
B	(2) 2'5" S.H.
C	2'5" S.H.
D	2'6" FIXED
E	3'3" FIXED TEMPERED
F	3'6" S.H.

F* 3'5" S.H. W/ OPTIONAL BONUS RM.
D* 2'5" S.H. W/ OPTIONAL MEDIA RM.

SQUARE FOOTAGES	
FIRST FLOOR -	1,352 sq ft
SECOND FLOOR -	760 sq ft
TOTAL =	2,112 sq ft
OPT. BONUS -	271 sq ft
OPT. BATH -	82 sq ft
OPT. MEDIA ROOM =	226 sq ft
TOTAL -	2,691 sq ft
GARAGE =	413 sq ft

WARRANTY/GUARANTEE MATERIALS AND EQUIPMENT

Drafting & Design, Inc. and its owners express no opinion or accept any liability related to construction, installation or performance of any material(s) and/or equipment, generic or specific, delineated on these plans.

Acknowledgement Of Plans Submittal ONLY! Date 12-4-06 Date 12-5-06

Drafting & Design, Inc.
Charlotte, N.C.
704-542-5655

COPYRIGHT STATEMENT
DRAFTING & DESIGN, Inc., accepts no responsibility, liability or part of any legal action related to documentation, supplied by the owner/contractor for pricing this drawing, that may be copyrited by another party. All materials used to produce the drawing are considered to have been researched by the owner/contractor for any copyrights, and, as required by law, the owner/contractor has obtained approval from any existing copyright owner(s), known or unknown by DRAFTING & DESIGN, Inc.


WYNSOR HOMES INC.

Project: THE WYNSOR
Sheet Title: FIRST FLOOR PLAN

DR. BY:	J. BODNAR
Date	10-05-05
REV:	01-14-06 02-9-06CM 02-24-06JB 05-12-06CM
Site	

WHWYNF

Sheet 3

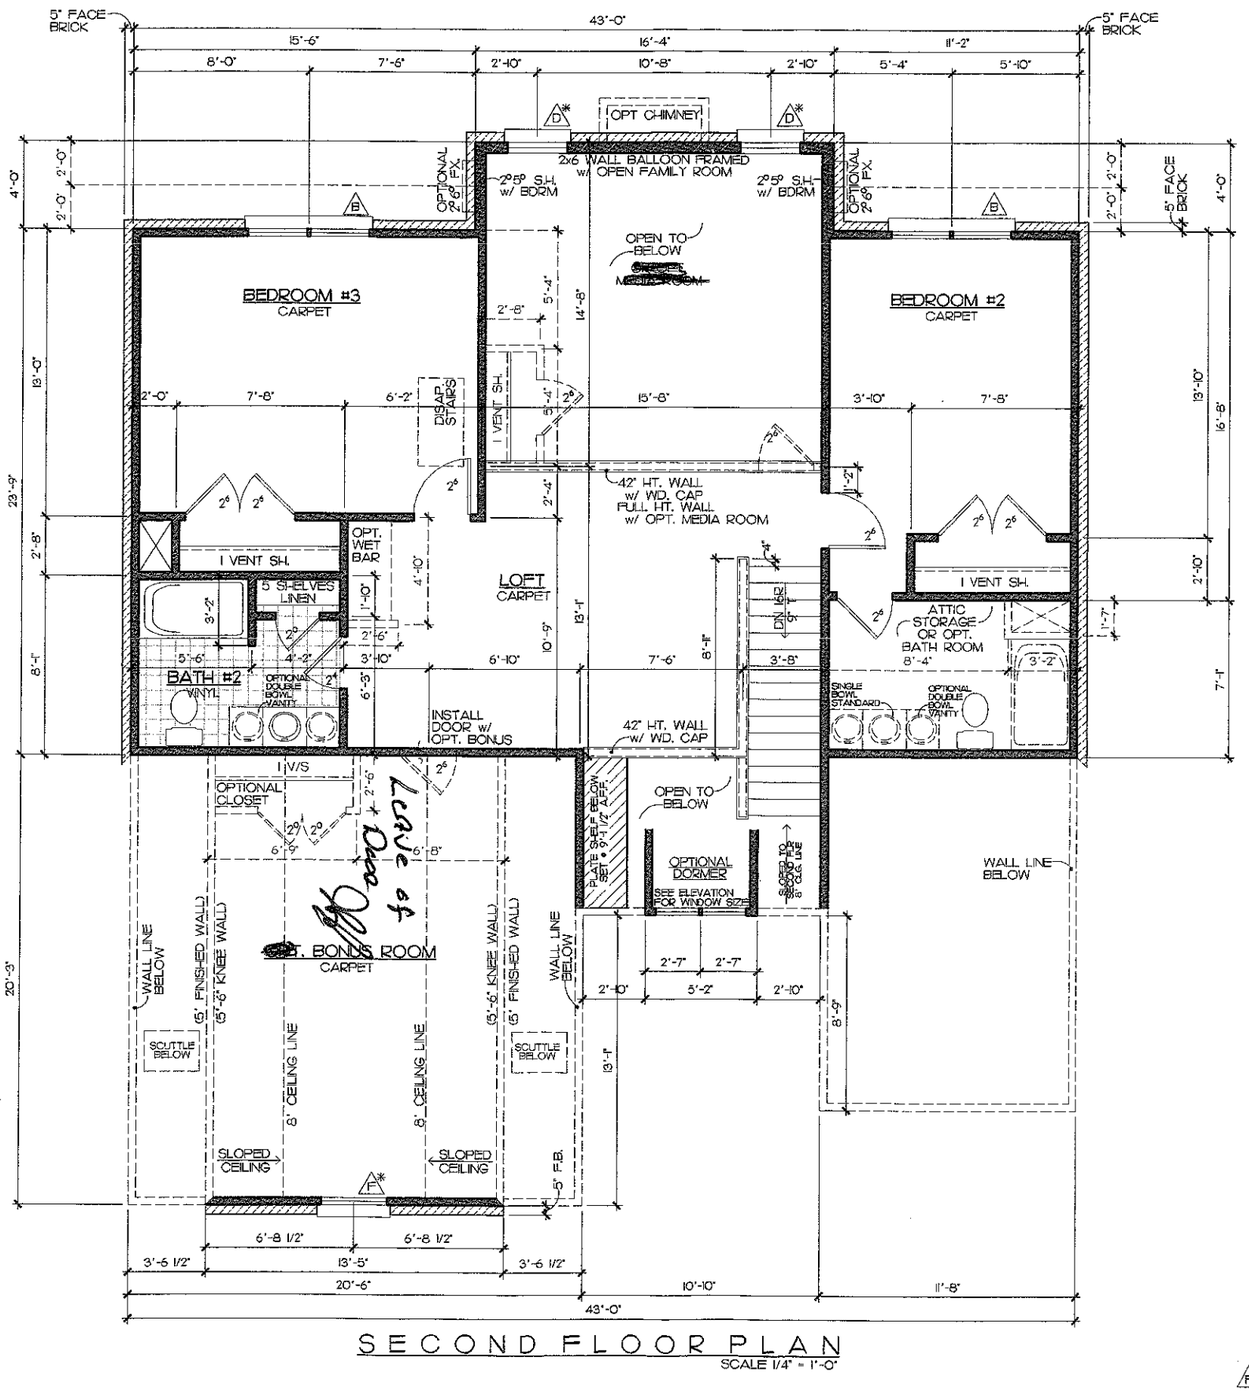

SECOND FLOOR PLAN

SCALE 1/4" = 1'-0"

NOTES & DISCLAIMERS

Drafting & Design assumes no liability for any home construction from this plan. It is the responsibility of the purchaser of the plan to have the the builder/contractor verify ALL DIMENSIONS prior to the beginning of construction. The contractor must verify compliance with all local building

Every attempt has been made in preparation of this drawing to avoid errors. Any discrepancy, error and/or omission, if found, is to be brought to our attention prior to construction.

Drafting & Design will not be liable for any human error or for any change made to the plan.

Drafting & Design accepts no responsibility or liability related to engineering notations, steel sizes, foundation engineering, footings, wall heights or widths delineated on these plans. Foundation walls, retaining walls, footings, thickened slabs should be designed and sized by a registered engineer

Drafting & Design accepts no responsibility or liability for any materials delineated on this plan, their installation or their performance.

Local, state and federal building codes take precedence over this plan.

WARRANTY/GUARANTEE MATERIALS AND EQUIPMENT

Drafting & Design Inc and its owners express no opinion or accept any liability related to construction, installation or performance of any material(s) and/or equipment, generic or specific, delineated on these plans.

WINDOW SCHEDULE	
A	3°6° S.H. W/ (1) 2°6° S.H. EACH SIDE W/ 1° ARCHED TRANSOM ABOVE (SEE ELEVATION)
B	(2) 2°5° S.H.
C	2°5° S.H.
D	2°6° FIXED
E	3°9° FIXED TEMPERED
F	3°6° S.H.

F* 3°5° S.H. W/ OPTIONAL BONUS RM.

D* 2°5° S.H. W/ OPTIONAL MEDIA RM.

Acknowledgement of Plans Submittal ONLY!

Date 12-4-06

Date 12-4-06

Drafting & Design Inc.
Charlotte, N.C.
704-542-9658

COPYRIGHT STATEMENT
DRAFTING & DESIGN, Inc. accepts no responsibility, liability or part of any legal action related to drawings/plans supplied by the owner/contractor for preparing the viewing that may be copyrighted by another party. All materials used to produce this drawing are considered to have been researched by the owner/contractor for any copyright, and, as required by law, the owner/contractor has obtained approval from any existing copyright owner(s), known or unknown by DRAFTING & DESIGN, Inc.

WYNSOR HOMES INC.

Project: THE WYNSOR

Sheet Title: SECOND FLOOR PLAN

DR. BY: J. BODNAR

Date: 10-05-05

REV: 01-14-06 01-31-06CM 02-24-06JB 03-12-06CM

Site

WI-WYN2F

Sheet 4