THOMAS LARRY BROWN
DB. 0730, PG. 0679
TRACT 1

N

S 79°08'33" W
172.00' TOT.

22.30'

149.70'

S 66°39'18" W

313.00'

S 48°39'18

N 37°20'15" W
123.41'

56.59'

PT = 7+31.29

8+00

9+00

10+00

11+00

12+00

13+00

14

NEW
869.92'

STREAMSIDE PLACE
(50' PUBLIC R/W)


N 62°50'31" E

WELL

IPS

IPS


HARDWOOD

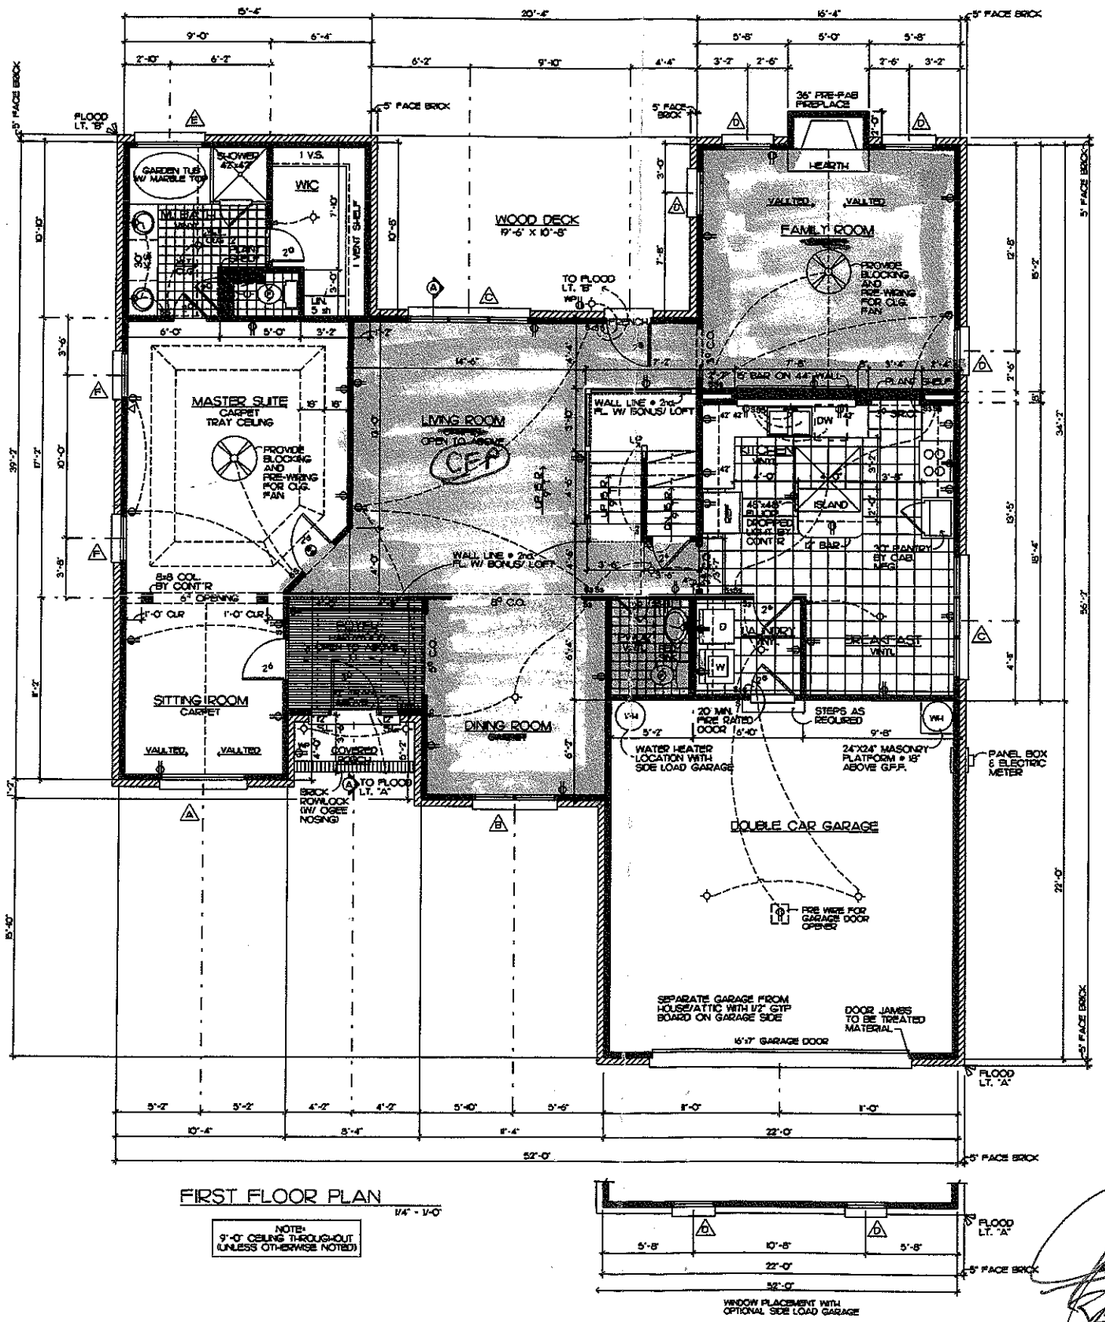

FIRST FLOOR PLAN

1/4" = 1'-0"

NOTE:
9'-0" CEILING THROUGHOUT (UNLESS OTHERWISE NOTED)

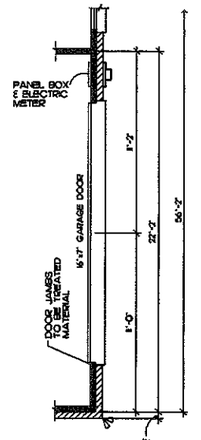

OPTIONAL SIDE LOAD GARAGE

SCALE 1/4" = 1'-0"

SEE MAIN PLAN AT RIGHT FOR COMPLETE INFORMATION

Acknowledgement Of Plans Submittal ONLY!

Date 12-4-06

Date 12-4-06

NOTES & DISCLAIMERS

Drafting & Design assumes no liability for any home construction done this plan. It is the responsibility of the purchaser of the plan to have the the builder/contractor verify ALL DIMENSIONS prior to the beginning of construction. The contractor must verify compliance with all local building

Every attempt has been made in preparation of this drawing to avoid errors. Any discrepancy, error and/or omission, if found, is to be brought to our attention prior to construction.

Drafting & Design will not be liable for any human error or for any change made to the plan.

Drafting & Design accepts no responsibility or liability related to engineering notations, steel sizes, foundation engineering, footings, wall heights or widths delineated on these plans. Foundation walls, retaining walls, footings, thickened slabs should be designed and sized by a registered engineer

Drafting & Design accepts no responsibility or liability for any materials delivered on this plan, their installation or their performance.

Local, state and federal building codes take precedence over this plan.

ELECTRICAL LEGEND

- 110V RECEPTACLE
- 110V SWITCHED OUTLET
- 220V RECEPTACLE
- 110V RECEPTACLE (WATER PROOF)
- LIGHT FIXTURE
- RECESSED LIGHT FIX.
- 2' FLUORESCENT LIGHT
- TELEPHONE OUTLET
- S LIGHT SWITCH
- 3 3-WAY LIGHT SWITCH
- EXHAUST FAN
- SMOKE DETECTOR
- CEILING FAN
- FLOOD LIGHT

ALL SMOKE DETECTORS TO BE INTERCONNECTED PER RC CODE

SQUARE FOOTAGES

FIRST FLOOR =	1,699 sq ft
SECOND FLOOR =	739 sq ft
FRAMING SQ. FT.=	2,438 sq ft
FRONT PORCH=	26 sq ft
GARAGE=	482 sq ft
TOTAL FRAMING SQ. FT.	

SQUARE FOOTAGES

FIRST FLOOR =	1,772 sq ft
SECOND FLOOR =	755 sq ft
TOTAL HEATED SQUARE FT. =	2,526 sq ft
GARAGE SQUARE FT. = (W/ BRICK)	507 sq ft

*TOTAL HEATED INCLUDES BRICK EXTERIOR

WINDOW SCHEDULE

A	5'7" FIXED PALADIUM
B	(2) 2'6" D.H.
C	(3) 2'6" D.H.
D	2'6" D.H.
E	4'6" FIXED
F	2'6" D.H.
G	5'6" FIXED PALADIUM
H	(2) 2'3" D.H.
I	2'6" D.H.
J	2'3" D.H.
K	(3) 2'6" D.H.

12-4-06

12-02-06

12/2/06

DRAFTING & DESIGN INC.
CHATTANOOGA, TN
423-892-8668

COPYRIGHT STATEMENT

DRAFTING & DESIGN Inc. accepts no responsibility, liability or part of any legal action related to documentation, supplied by the owner/contractor for preparing this drawing that may be copyrighted by another party. All materials used to produce this drawing are considered to have been researched by the owner/contractor for any copyright, and as required by law, the owner/contractor has obtained approval from any previously copyrighted property owners or unknown by DRAFTING & DESIGN, Inc.

WYNSOR HOMES INC.

Project: THE SAVANNA
WYNSOR HOMES

Sheet Title: FIRST FLOOR PLAN WITH BASEMENT

Drawn By: C. MUELLER

Date: 10-4-05

REV:

Site

W-SAVA1FB.DWG

Sheet

3a

4

SHEET: WHSAVA-2M.DWG

Site

Drawn By C. RAZZARE
Date 03-08-94
REV. 03-16-94
10-5-06CM
6-06-06JS

Project
THE SAVANNA
WYNSOR HOMES

Sheet Title
SECOND FLOOR PLAN

WYNSOR
HOMES INC.

SECOND FLOOR PLAN
1/4" = 1'-0"

NOTE:
8'-0" CEILING THROUGHOUT
(UNLESS OTHERWISE NOTED)

Delete
Bed. #4

Lounge

Acknowledgement Of
Plans Submittal ONLY!
Date 12-4-06
Date 12-4-06

12-2-06

12-04-06

12/2/06

WINDOW SCHEDULE
97" FIXED PALADIUM
(2) 2'6" DH.
(2) 2'6" DH.
2'6" DH.
4'4"FIXED
2'6" DH.
(2) 2'6" DH.
(2) 2'6" DH.
2'6" DH.
2'6" DH.
(3) 2'6" DH.

ALL SMOKE DETECTORS TO BE INTERCONNECTED PER RC CODE

ELECTRICAL LEGEND
- 110V RECEPTACLE
- 110V SWITCH-ED OUTLET
- 220V RECEPTACLE
- 110V RECEPTACLE
- DWATSR ROOM
- LIGHT PICTURE
- RECESSED LIGHT FIX.
- 2' FLUORESCENT LIGHT
- TELEPHONE OUTLET
- S 1-WAY LIGHT SWITCH
- S LIGHT SWITCH
- EXHAUST FAN
- SMOKE DETECTOR
- CEILING FAN
- FLOOD LIGHT

NOTES & DISCLAIMERS

Drawings & Design assume no liability for any future construction even this one. It is the responsibility of the purchaser to review the preliminary plans to the beginning of the construction to move into any of construction. The construction must verify conditions and dimensions on the job before any of wood framing.

Every attempt has been made to prevent errors. Any discrepancy, error and/or omission if found is to be brought to our attention for immediate correction. Drawings & Design is not responsible for any changes made to the plan.

Drawings & Design will not be liable for any human error of for any changes made to the plan.

Drawings & Design accepts no responsibility or liability for to engineering materials, steel details, foundation, structural engineering, foundation, retaining walls, connection on these plans, footings, and details or details not supplied and sized by a registered engineer.

Local state and federal building codes take precedence over this plan.

DRAWING & DESIGN © COPYRIGHTED

Drawing & Design No. 2M
Date 06-SEP-2006