

Acknowledgement Of Plans Submittal ONLY!
Date 2-19-15
Date 4-7-15

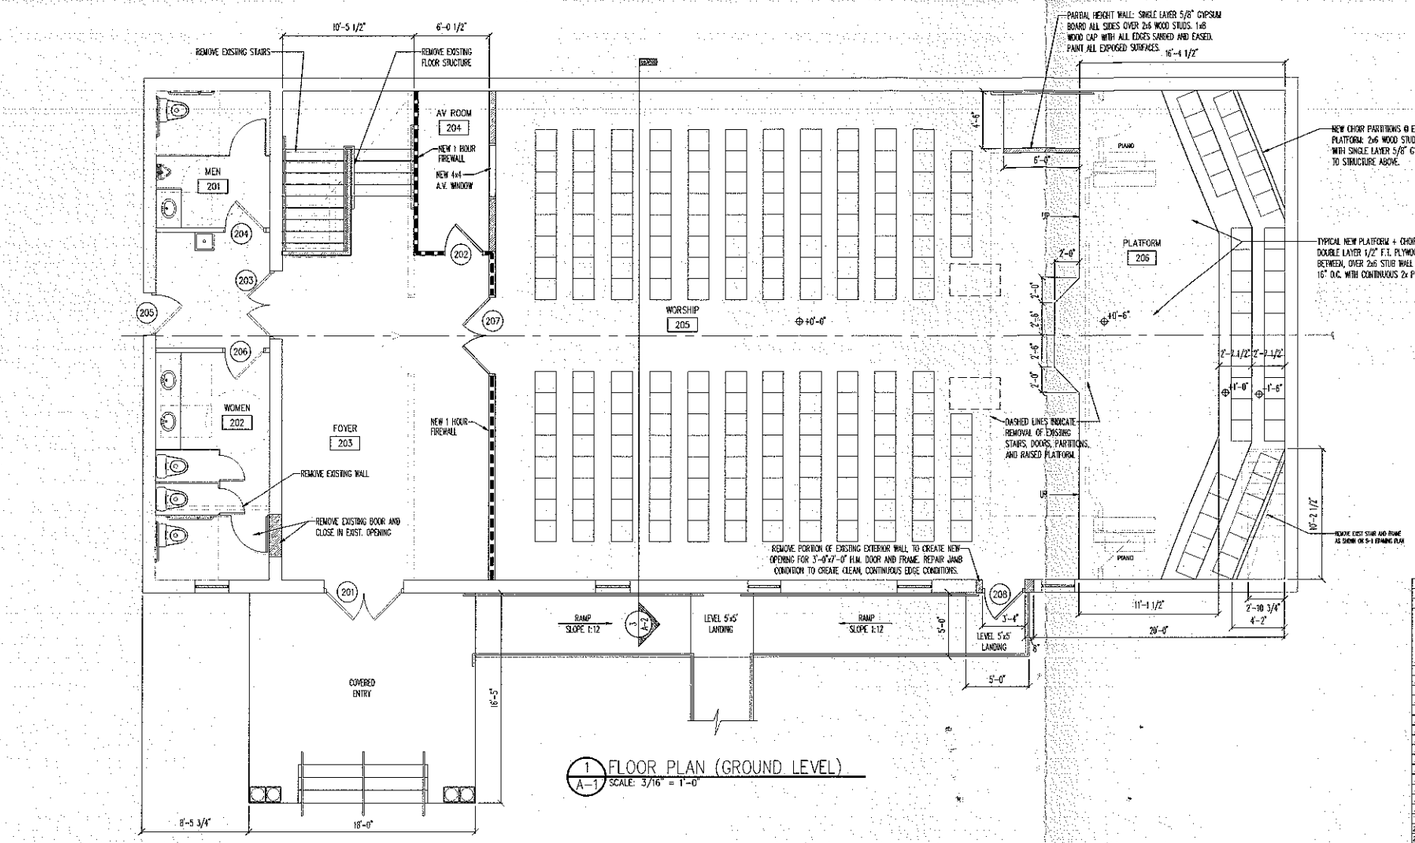

1 A-1 FLOOR PLAN (GROUND LEVEL)
SCALE: 3/16" = 1'-0"

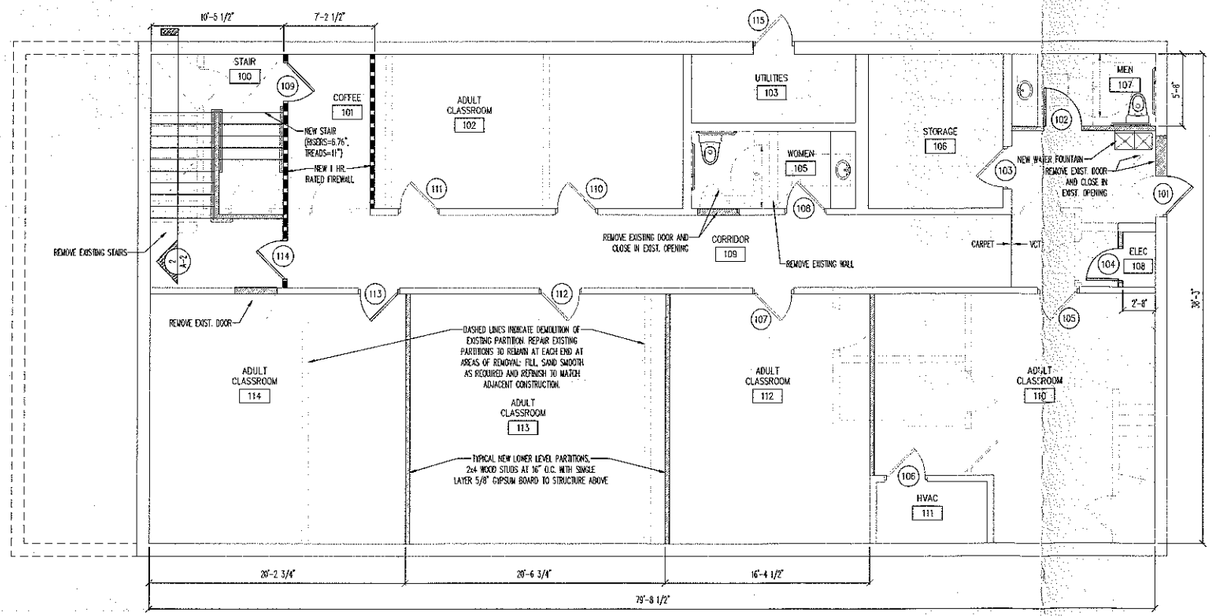

2 A-1 FLOOR PLAN (LOWER LEVEL)
SCALE: 3/16" = 1'-0"


FINISH SCHEDULE

ROOM #	WALLS: DRYWALL (MTL)	DRYWALL (WD)	EXIST. CMU	CEILING TYPE: DRYWALL (MTL)	DRYWALL (WD)	LAY-IN	HT.: 7'-0" AFF	8'-0" AFF	EXIST. AFF	VARIES	FLOOR: CARPET	VCT	QT	RUBBER	7'-4" SPEEDBRICK	BASE: INTERIOR	PAINT
100	●		●	●					●			●	●			●	●
101	●		●	●			●								●	●	●
102	●		●	●					●			●			●	●	●
103	●		●														
104																	
105	●	●	●	●			●								●	●	●
106	●		●	●					●								
107	●	●	●	●			●								●	●	●
108	●		●	●					●								
109	●		●	●					●								
110	●		●	●					●								
111	●		●	●					●								
112	●		●	●					●								
113	●		●	●					●								
114	●		●	●					●								
115	●		●	●					●								
201	●		●				●								●	●	●
202	●		●				●								●	●	●
203		●							●								
204		●							●								
205		●							●								
206		●							●								

6 A-2 FINISH SCHEDULE
SCALE: NTS

DOOR SCHEDULE

#	WIDTH	HEIGHT	THICKNESS	DOOR MATERIAL	TYPE	FRAME MATERIAL	CLOSER	PANIC	THRESHOLD	LOCKSET	NOTES
101	3'-0"	7'-0"	1-3/4"	H.M.	B	H.M.	YES	YES	YES	KEYED	-
102	3'-0"	7'-0"	1-3/4"	SCW	A	H.M.	YES	NO	NO	PRIVACY	20 MINUTE LABEL
103	3'-0"	7'-0"	1-3/4"	SCW	C	H.M.	YES	NO	NO	PASSAGE	20 MINUTE LABEL
104	3'-0"	7'-0"	1-3/4"	SCW	A	H.M.	YES	NO	NO	PASSAGE	20 MINUTE LABEL
105	3'-0"	7'-0"	1-3/4"	SCW	C	H.M.	YES	NO	NO	PASSAGE	20 MINUTE LABEL
106	3'-0"	7'-0"	1-3/4"	SCW	A	H.M.	NO	NO	NO	PASSAGE	-
107	3'-0"	7'-0"	1-3/4"	SCW	C	H.M.	YES	NO	NO	PASSAGE	20 MINUTE LABEL
108	3'-0"	7'-0"	1-3/4"	SCW	A	H.M.	YES	NO	NO	PASSAGE	20 MINUTE LABEL
109	3'-0"	4'-0"	1-3/4"	H.M.	E	H.M.	YES	NO	NO	PASSAGE	20 MINUTE LABEL
110	3'-0"	7'-0"	1-3/4"	SCW	C	H.M.	YES	NO	NO	PASSAGE	20 MINUTE LABEL
111	3'-0"	7'-0"	1-3/4"	SCW	C	H.M.	YES	NO	NO	PASSAGE	20 MINUTE LABEL
112	3'-0"	7'-0"	1-3/4"	SCW	C	H.M.	YES	NO	NO	PASSAGE	20 MINUTE LABEL
113	3'-0"	7'-0"	1-3/4"	SCW	C	H.M.	YES	NO	NO	PASSAGE	20 MINUTE LABEL
114	3'-0"	7'-0"	1-3/4"	SCW	D	H.M.	YES	YES	NO	PASSAGE	20 MINUTE LABEL
115	3'-0"	7'-0"	1-3/4"	H.M.	D	H.M.	YES	NO	NO	LOCKSET	-
201	PAIR 3'-0"	7'-0"	1-3/4"	H.M.	F	H.M.	YES	YES	YES	LOCKSET	EXISTING
202	3'-0"	7'-0"	1-3/4"	H.M.	A	H.M.	YES	NO	NO	PASSAGE	20 MINUTE LABEL
203	PAIR 2'-6"	7'-0"	1-3/4"	WOOD	A	H.M.	NO	NO	NO	PASSAGE	EXISTING
204	3'-0"	7'-0"	1-3/4"	WOOD	A	H.M.	YES	NO	NO	PASSAGE	EXISTING
205	3'-0"	7'-0"	1-3/4"	H.M.	A	H.M.	YES	NO	YES	PASSAGE	EXISTING
206	3'-0"	7'-0"	1-3/4"	WOOD	A	H.M.	YES	NO	NO	PASSAGE	EXISTING
207	PAIR 3'-0"	7'-0"	1-3/4"	SCW	A	H.M.	YES	YES	NO	PASSAGE	60 MINUTE LABEL
208	3'-0"	7'-0"	1-3/4"	H.M.	B	H.M.	YES	YES	YES	LOCKSET	-

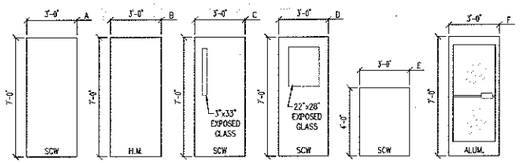

5 A-2 DOOR SCHEDULE
SCALE: 1/4" 1'-0"

McGinnis Coles, PLLC
1701-1 Burke Road
Shelby, North Carolina 28152
Phone: 704-482-7883
Mobile: 704-692-4953
Email: jmcginnis@mcginniscoles.com

NORTH CAROLINA REGISTERED 2672 PROFESSIONAL ENGINEER
02/11/15

Engineering Firm License # P-1290
Mobile: 704-692-4952
Email: lcoles@mcginniscoles.com

McGinnis Coles, PLLC Registered Landscape Architect 52875 North Carolina Shelby, NC

Project Manager: Jerry W. McGinnis, AIA
Project Architect: Jerry W. McGinnis, AIA
drawn by: MSG
checked by: JWM / LMC

This drawing and the design shown is the property of J.W. McGinnis, Architect. The reproduction or use of this property without the written consent of the Architect is prohibited and any infringement of the ownership rights will be subject to legal action. All copies of this drawing must be returned to the Architect at the completion of the contract.

no.	description	date

Revisions

Eastside Baptist Church
182 Linwood Road
Mooresville, North Carolina 28115
owner

Building Renovations for Eastside Baptist Church
182 Linwood Road
Mooresville, North Carolina 28115
project title

FLOOR PLANS AND SCHEDULES
sheet title

1501-3
project no.

02/11/15
date

A-1
sheet no. 1 of 3